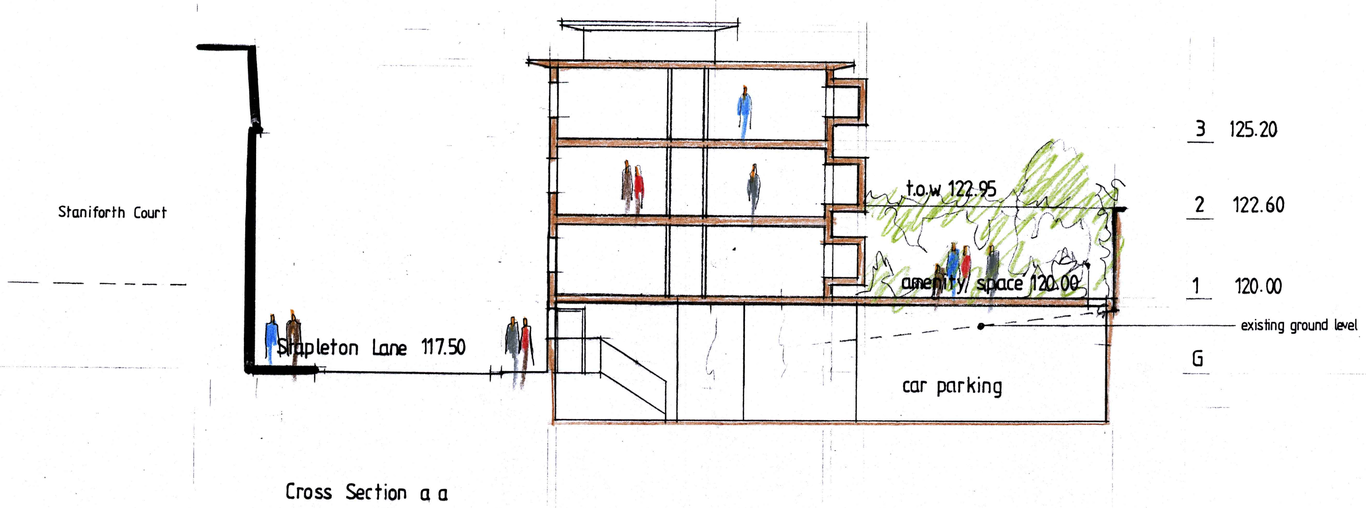

Cross Section a a

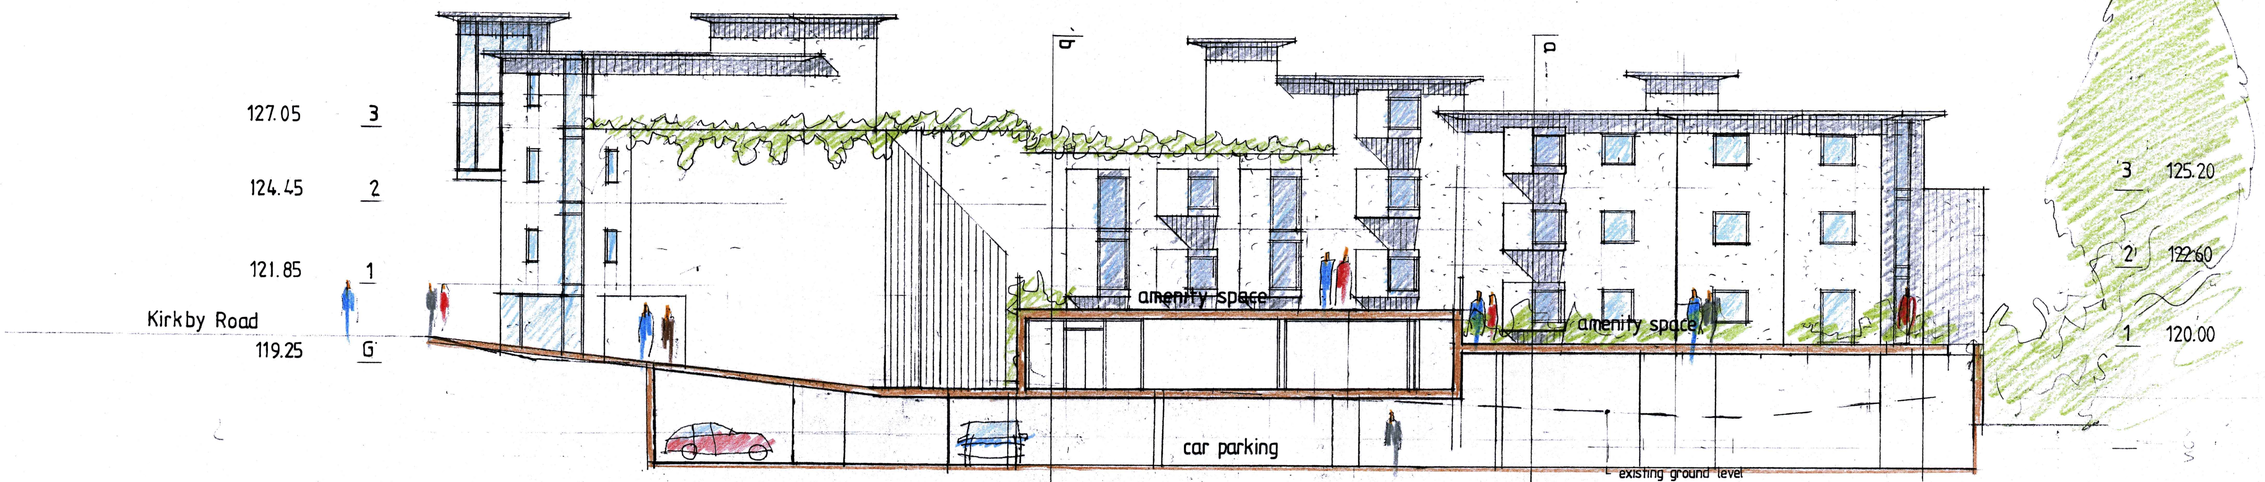

Rear elevation

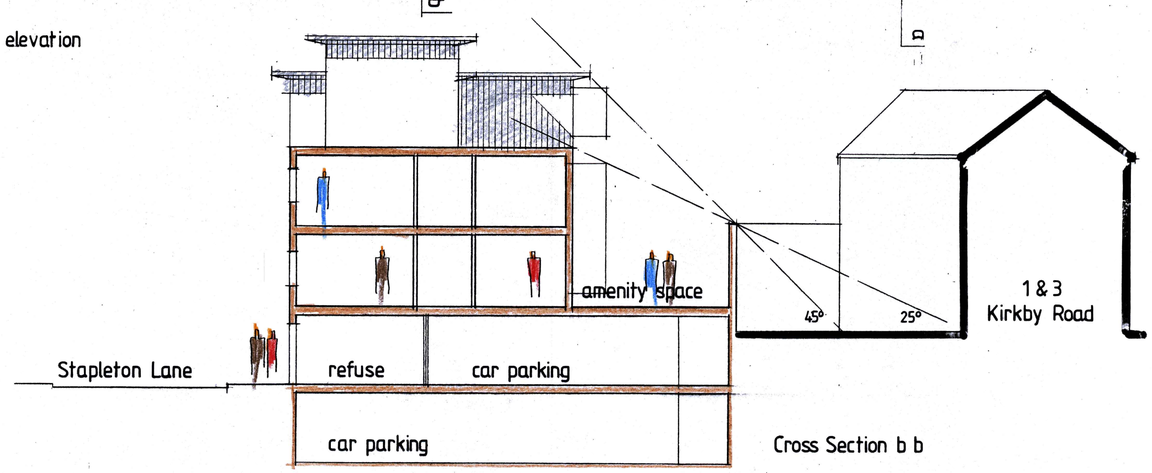

Cross Section b b

3012
Proposed Development
2-8 Stapleton Lane Barwell
Elevations 1.100 0607
Dwg no BW06A 8