



This document shall not be reproduced in whole or in part or relied upon by third parties for any use whatsoever without the written authority of F. P. McCann Ltd.

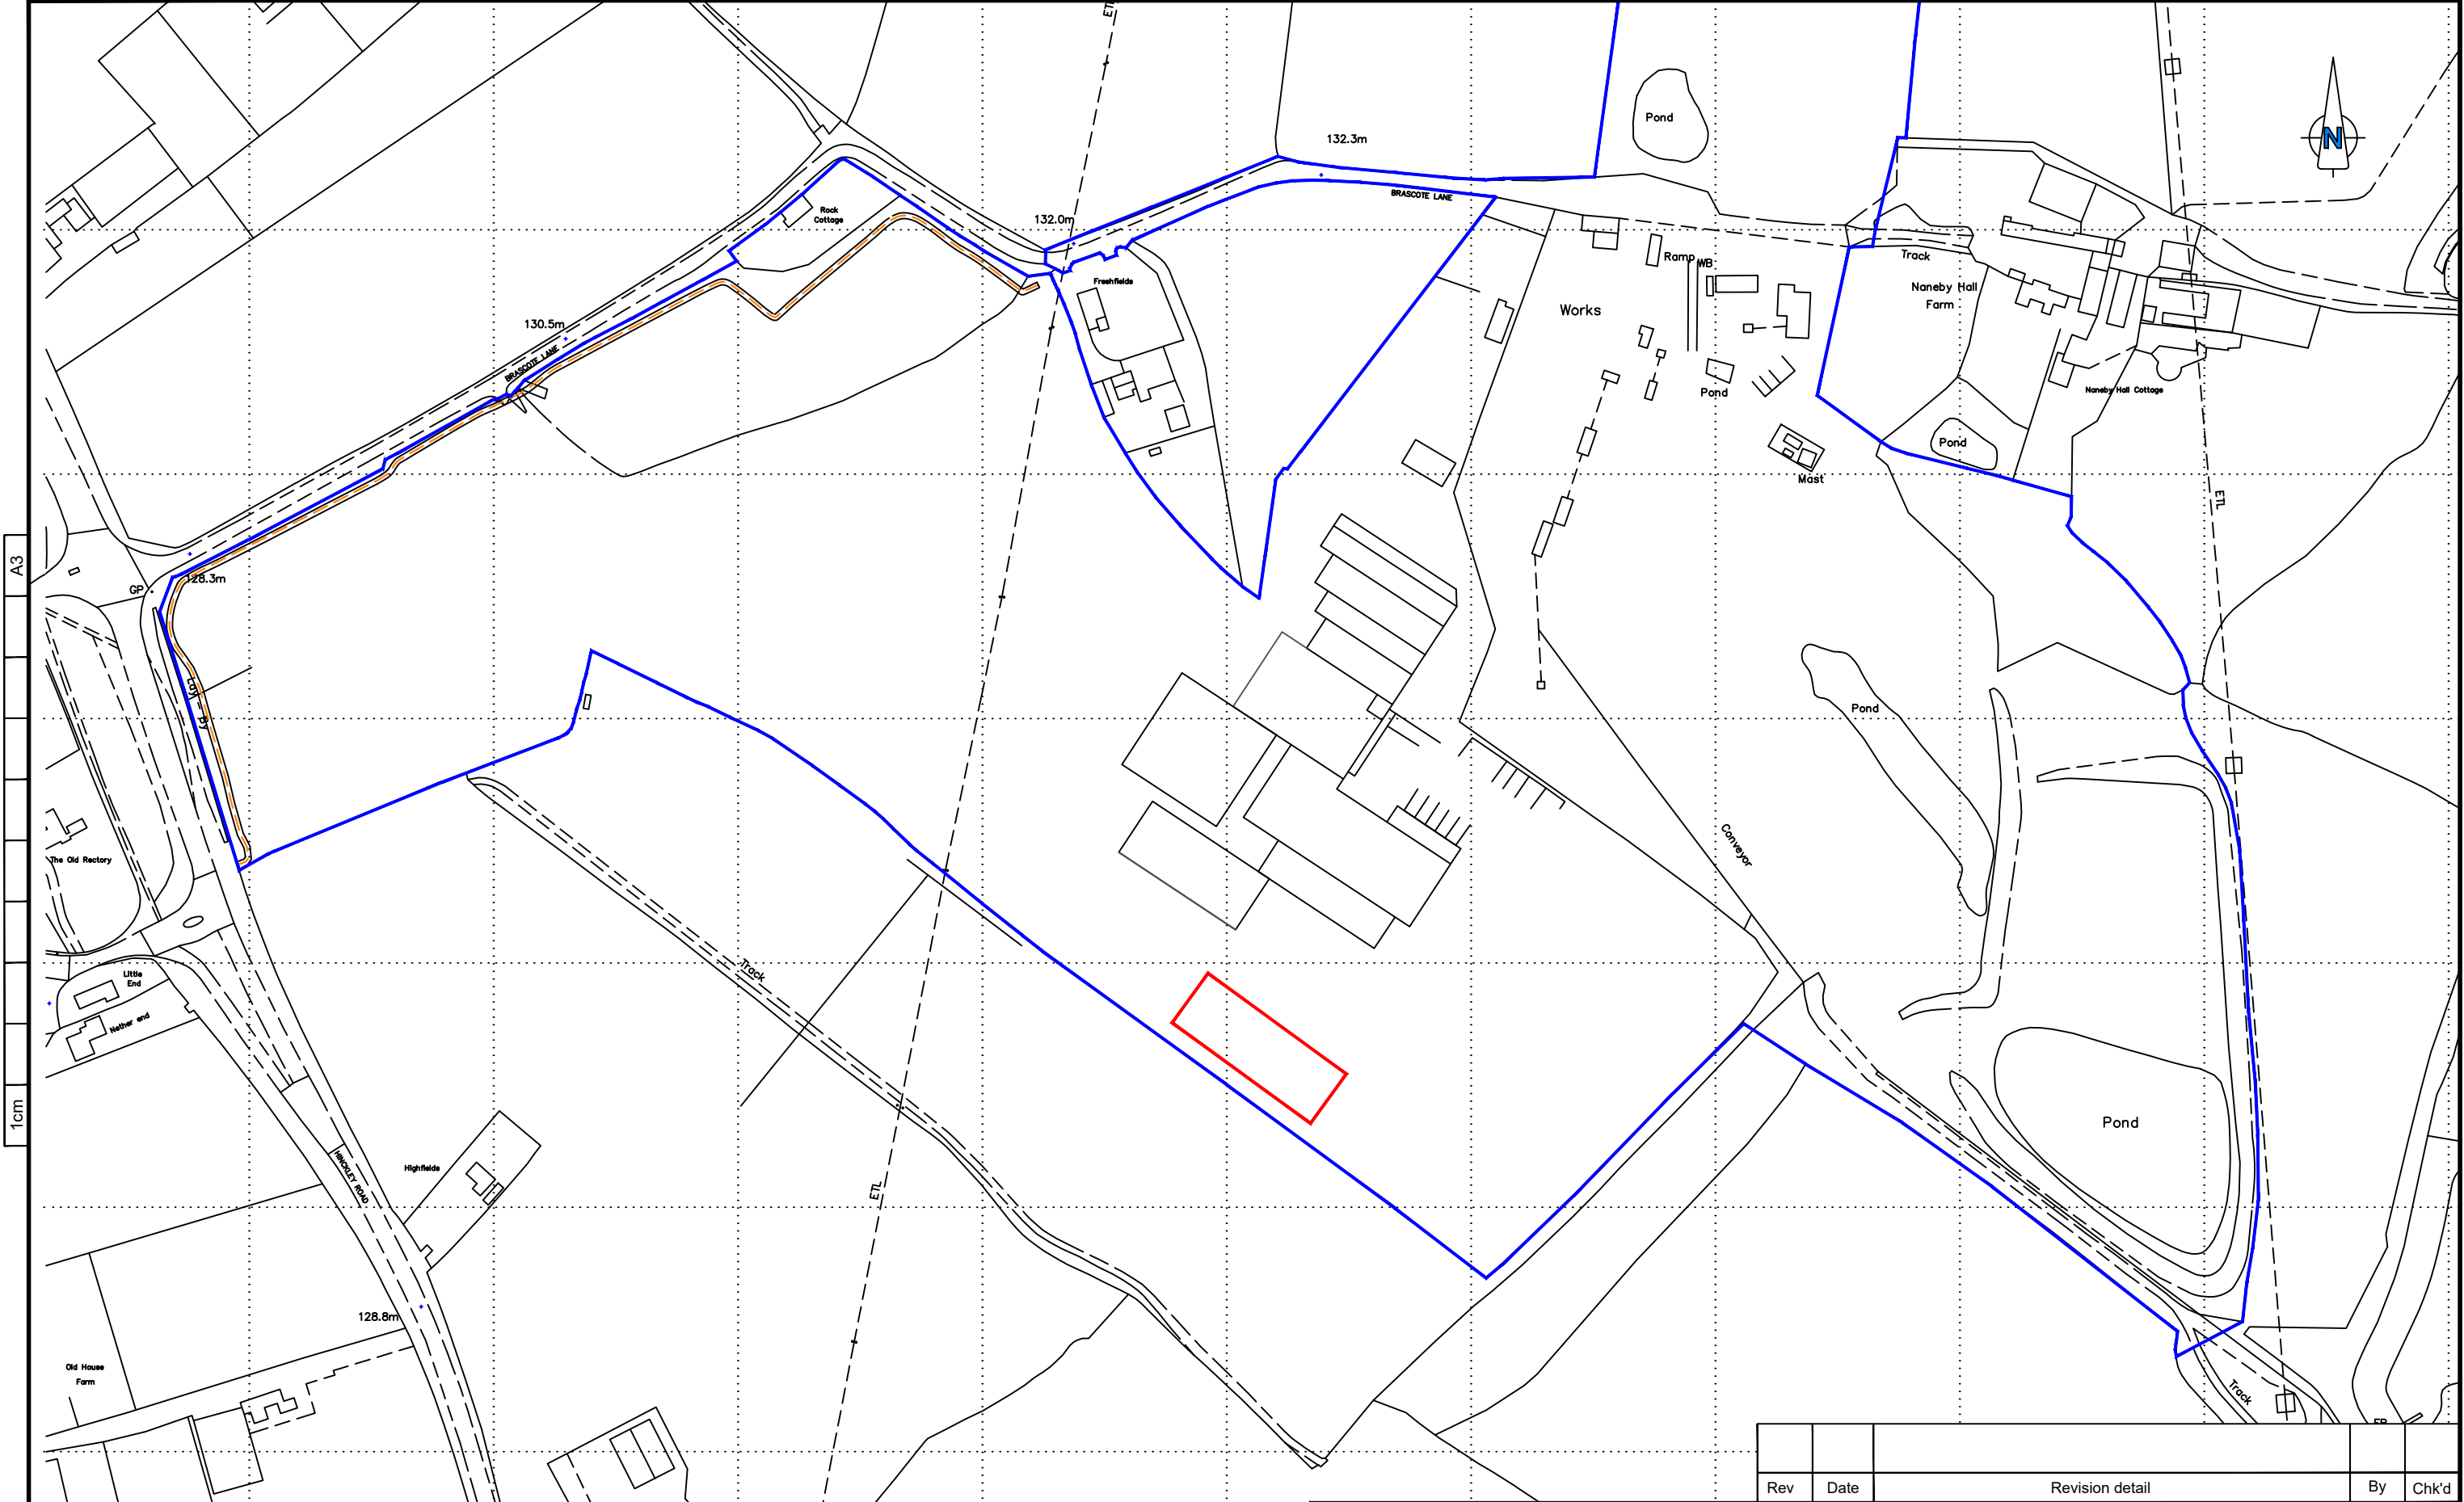

A3  
1cm

Site Area = 0.2 Ha

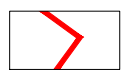

Lands within the ownership of FP McCann Ltd



Route of public footpath Ref. S66 (unaltered)



Contract / Title:  
**Steel fabrication building at FP McCann Cadeby**

|                                      |                |                                          |
|--------------------------------------|----------------|------------------------------------------|
| Drawn: PH                            | Scale: 1:2,500 | Status:<br><b>Planning</b><br>13/06/2023 |
| Date: 13/06/2023                     | Chk'd: FMC     |                                          |
| Drawing no:<br><b>2023/CAD/PD-01</b> |                | Rev:<br><b>0</b>                         |