

Section through Window and Glazed Screen Head

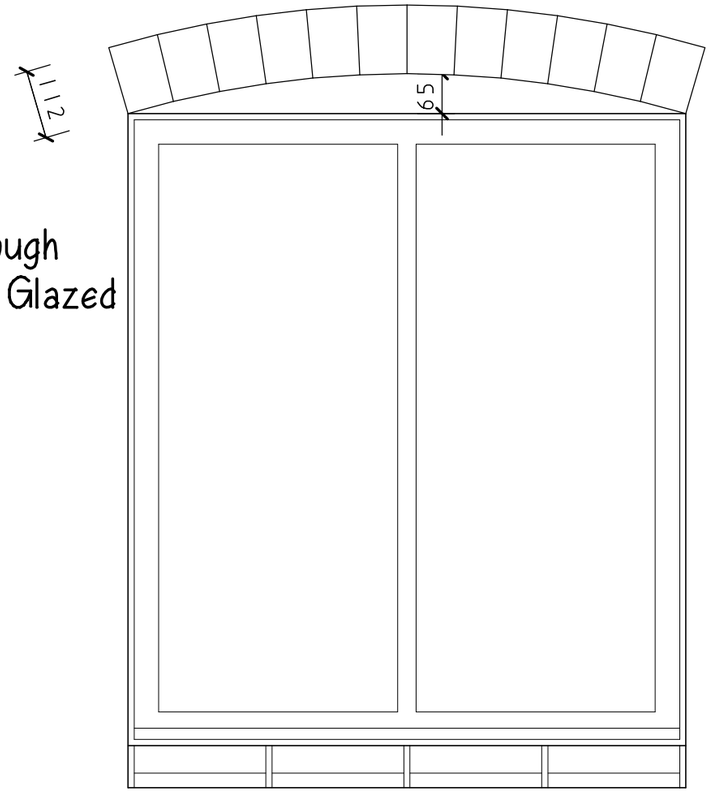

new 1/2 brick arch on arch formers above new door and window openings (bricks for arch to match existing)

purpose made double glazed timber windows finished in Heritage Paint colour RAL 6005 (pale green)

blue cant brick cill

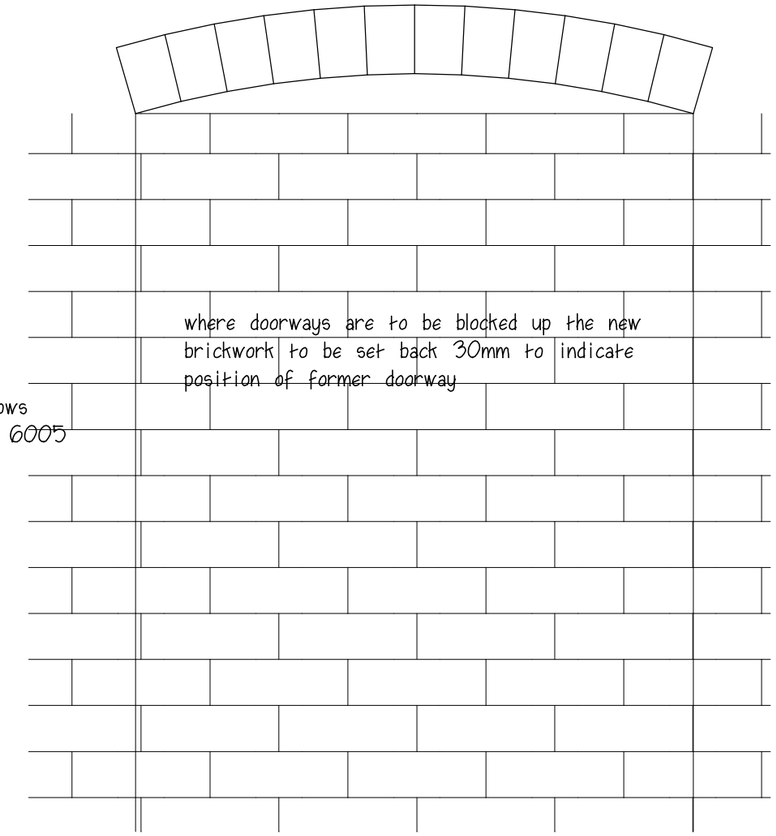

where doorways are to be blocked up the new brickwork to be set back 30mm to indicate position of former doorway

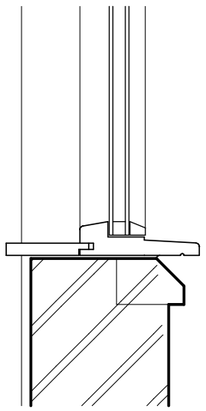

Section through Glazed Screen and Window Cill

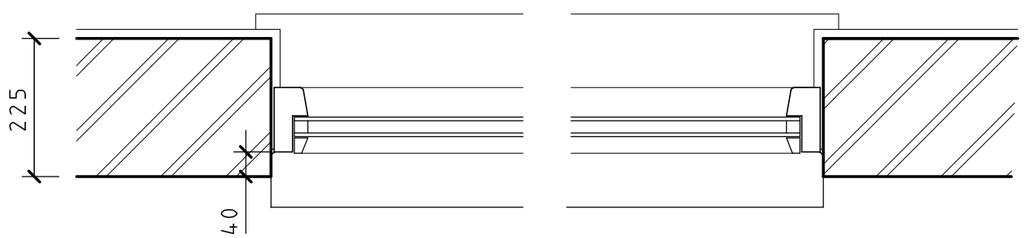

Plan of Window and Glazed Screen Jamb

Hinckley & Bos worth Borough Council
Planning Ref : 10.00101/FUL

Philip Baumber Architectural Limited
50, Radmore Road, Hinckley
Leicestershire, LE10 0RQ
tel. 01455 612790 fax. 01455 459382
e.mail. philip.baumber1955@btinternet.com

Project : Holly House Farm, Brascote, LE9 9LE for Mr. & Mrs. M. Smith	Scale : 1:10 @ A3
	Date : March 2013
	Drawn: PCB
	Job No.
Drg. Title : Glazed Screen & Window Details	Drg. No. WD1
	Rev.