




Existing Elevation A

1 : 50 @ A1



Existing Elevation B

1 : 50 @ A1

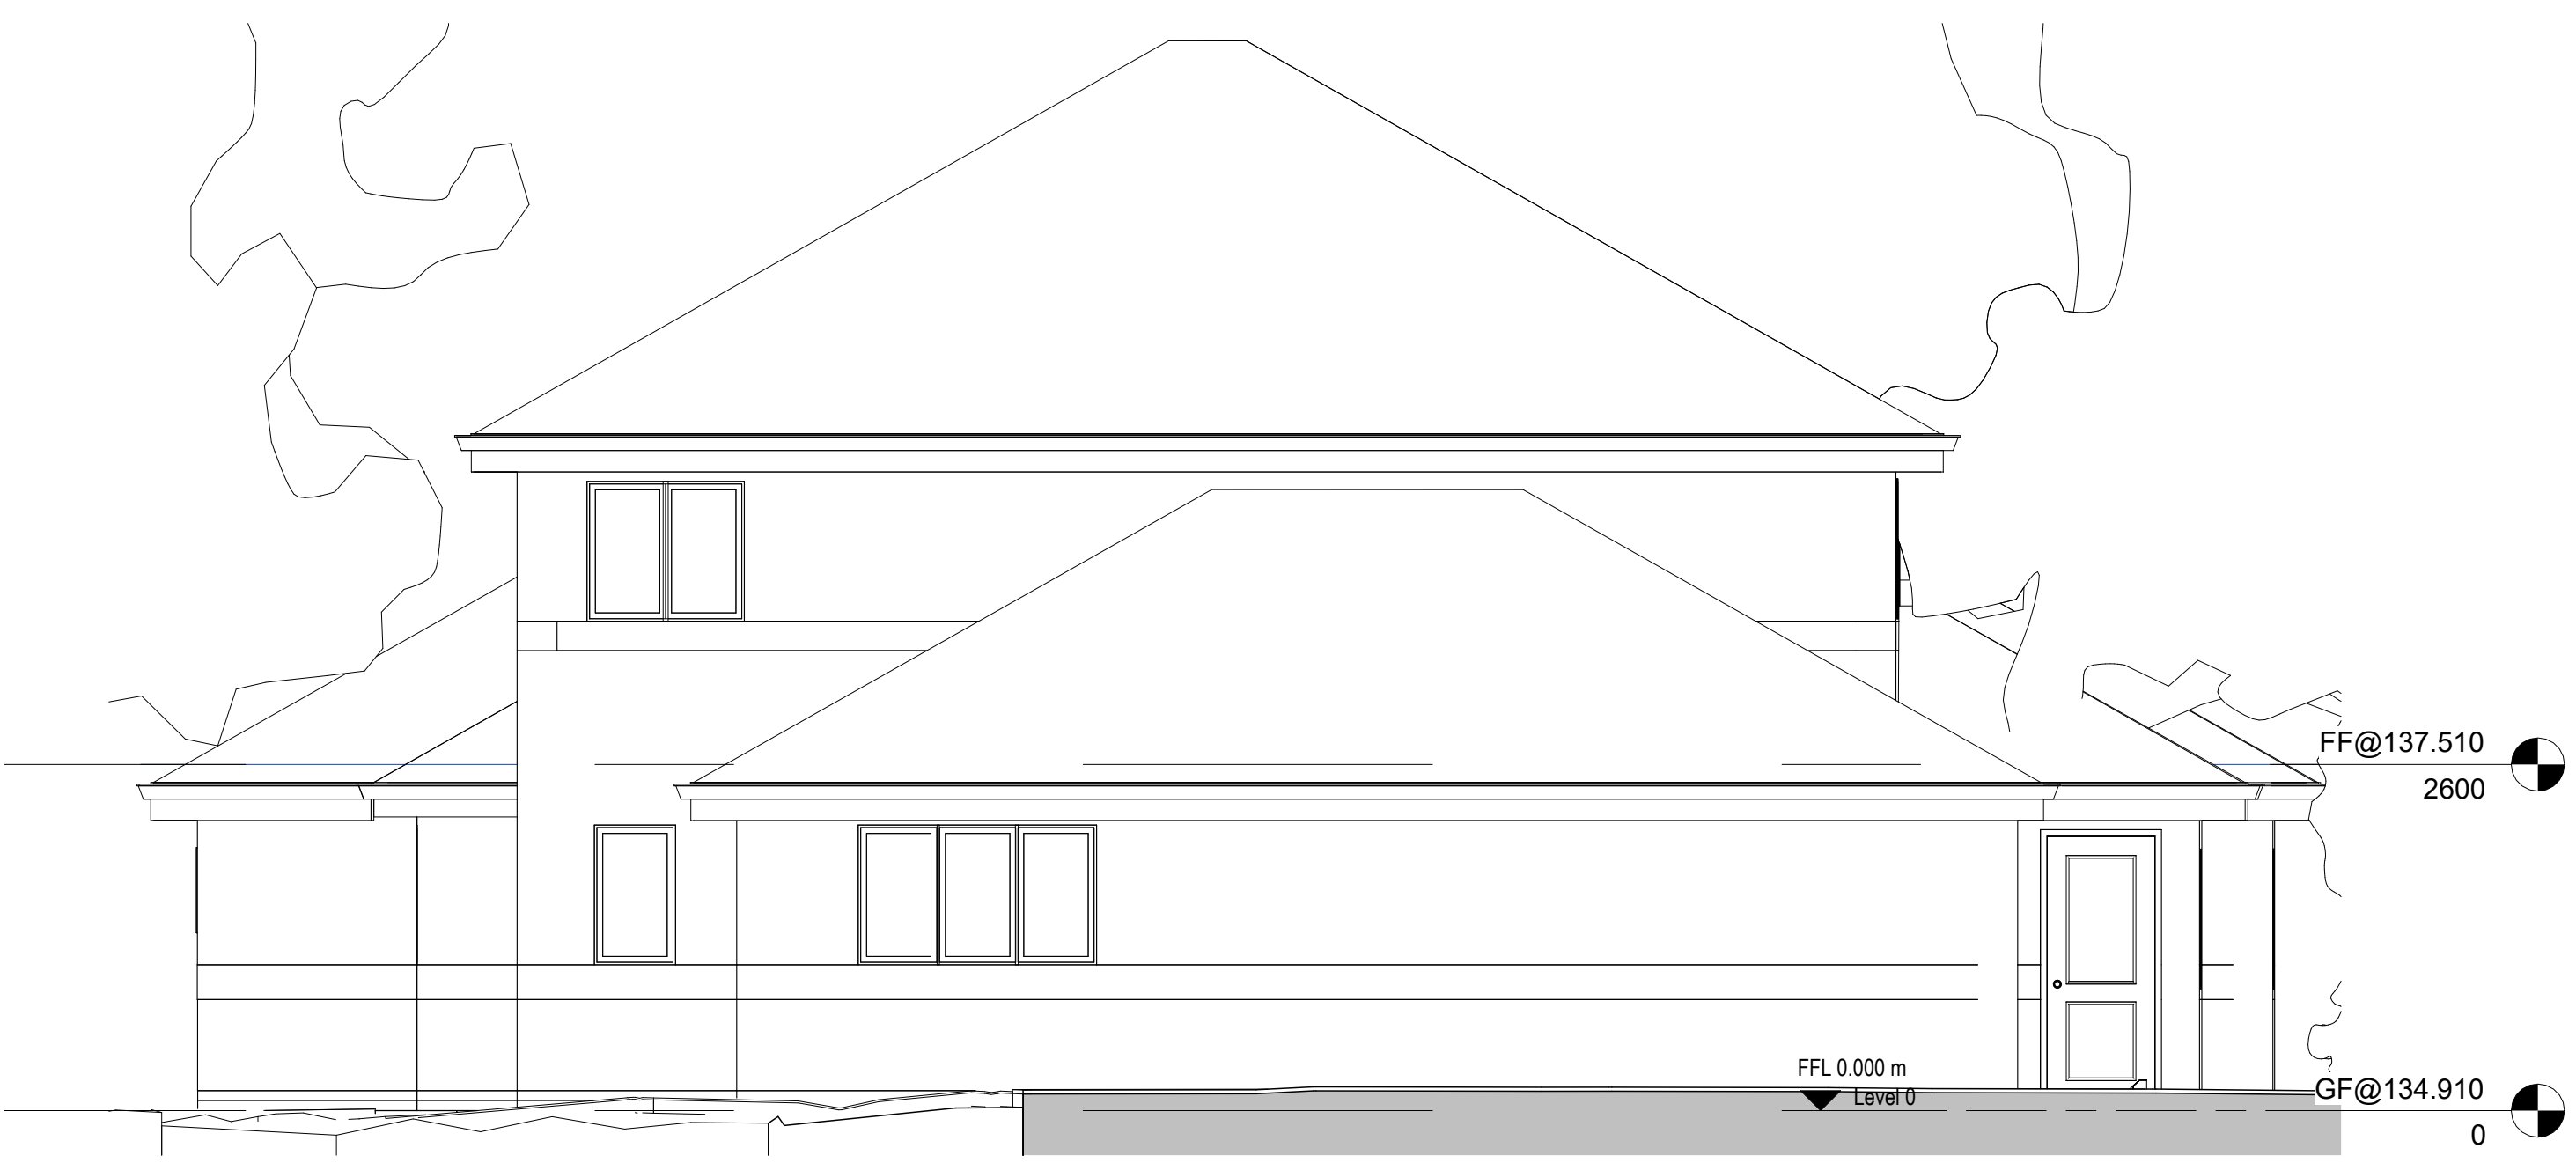

Existing Elevation D

1 : 50 @ A1



Existing Elevation C

1 : 50 @ A1

FF@137.510
2600

GF@134.910
0

0 4m 8m 16m
1:200 @A1

P01	First issue:			
Rev:	Details:	Date:	Dm:	CHK:

Client Name

Project:

15-1486 Newbold Verdon Medical Centre

Drawing:

Exiting Elevations

JTP
ARCHITECTS

JAMES TOTTY PARTNERSHIP LLP
CHARTERED ARCHITECTS
38 WILKINSON STREET
SHEFFIELD S10 2GB
Telephone: (0114) 270 0208
Email: mail@jtp-architects.co.uk
Web: www.jtp-architects.co.uk

Scale:	Project No:	Drawn:	Checked:	Date:
1 : 50	xxxxxx	BW	DL	15/06/2026

Status:	Purpose:
---------	----------

Drawing No:	xxxxxx	- JTP - 01 - ZZ - D - A - 5005 - P01
Project:	Engineer:	Architect: