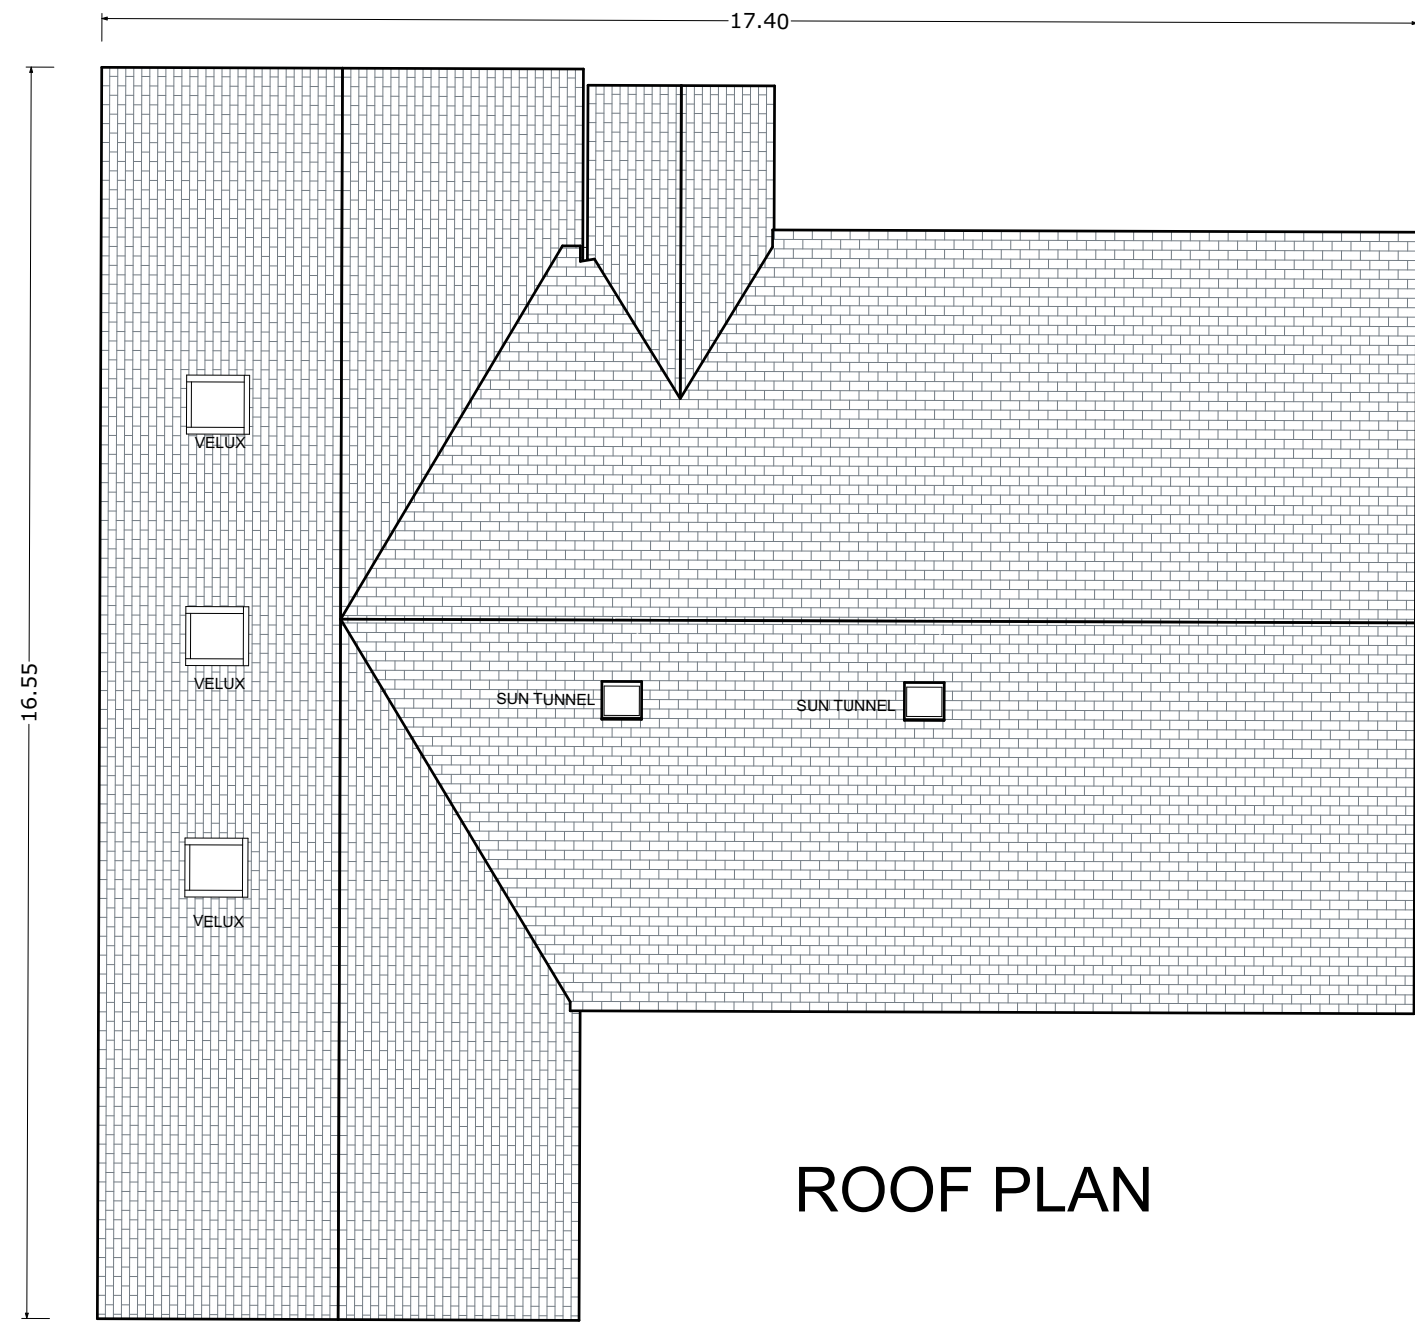
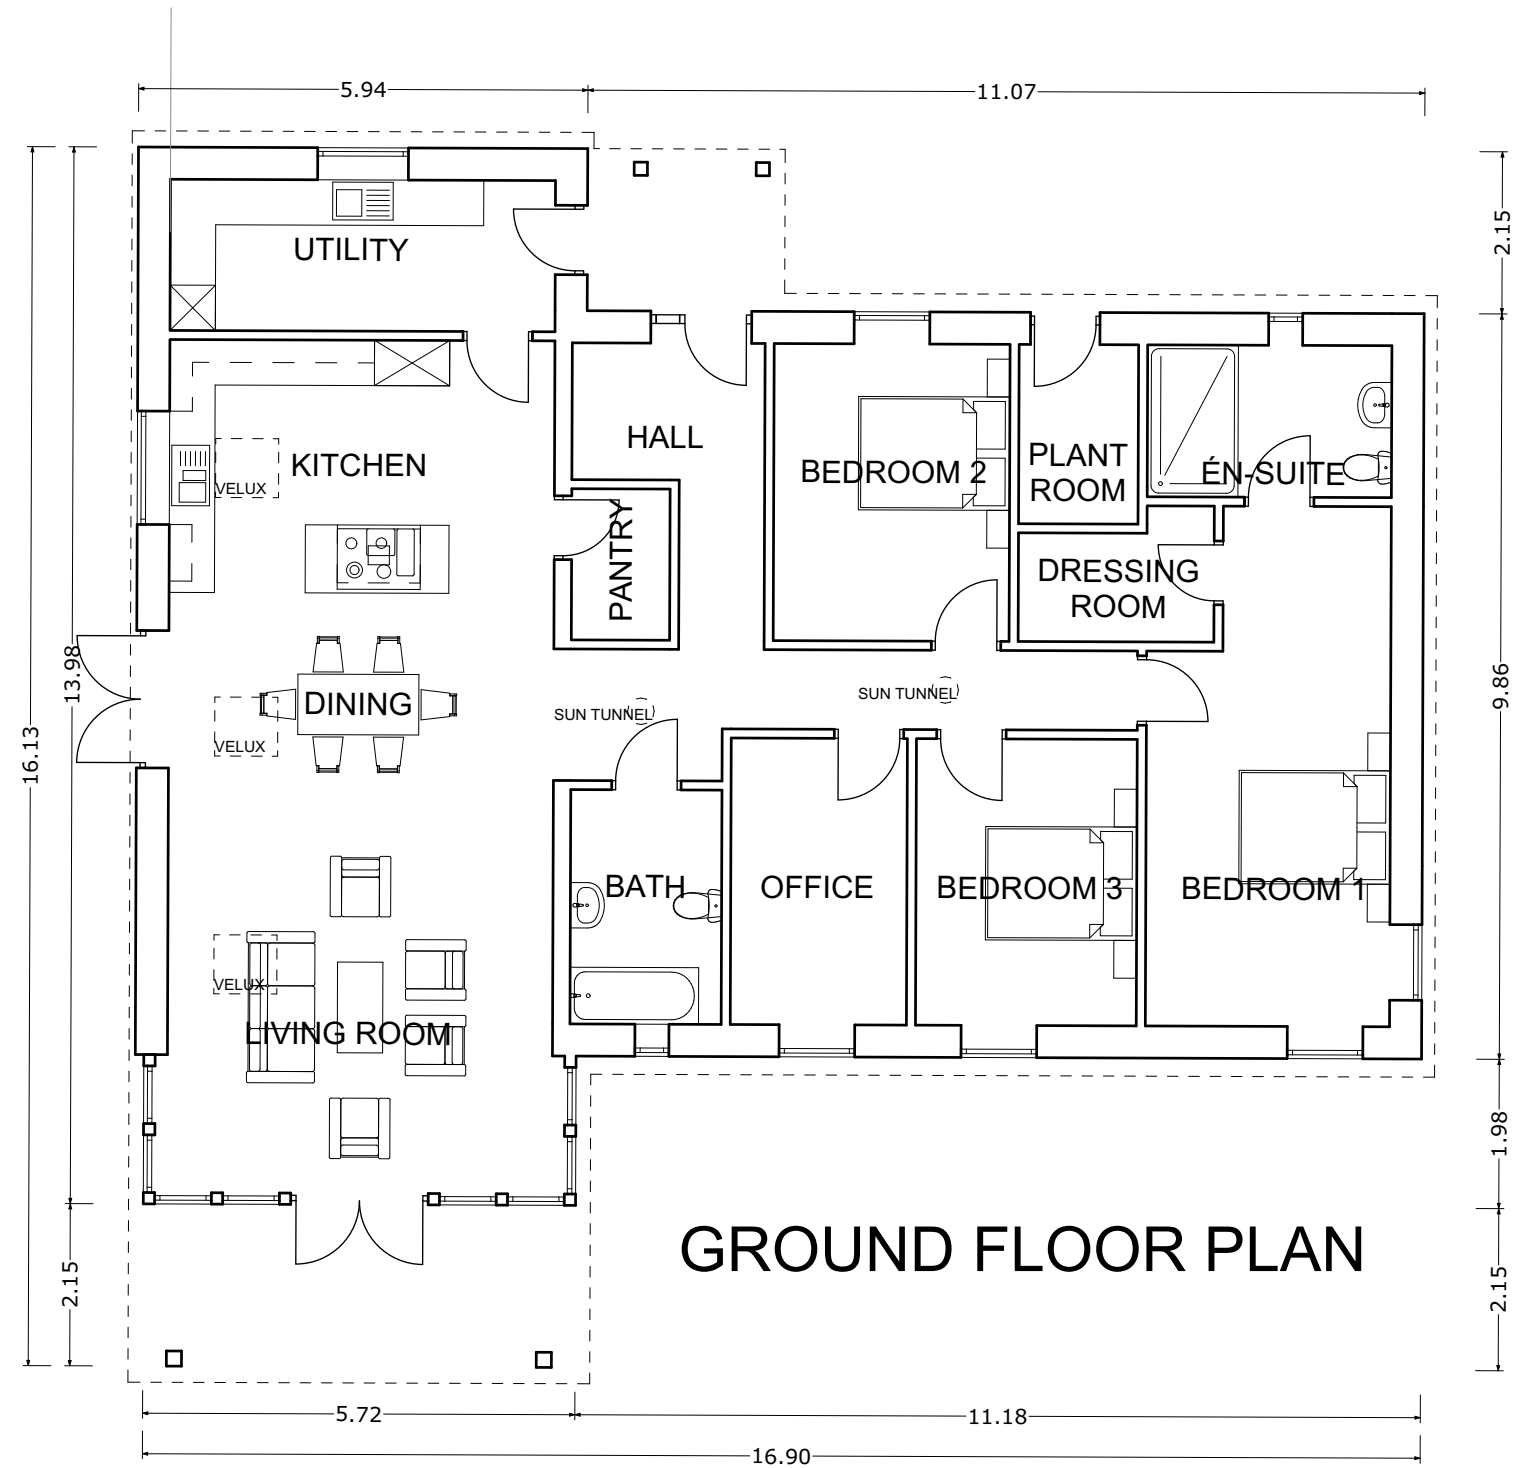


FOR PLANNING APPLICATION PURPOSES ONLY			
1	22/12/25	Revised following client comment	DTH
0	10/12/2025	First issue	DTH
Rev	Date	Description	Drawn
 Mid West PLANNING			
Project PROPOSED AGRICULTURAL WORKER'S DWELLING & GARAGE GROBY PARKS FARM LEICESTER ROAD, MARKFIELD, LE67 9RH			
Client MR & MRS FLETCHER			
Drawing title PROPOSED BUILDING PLANS			
Scale 1:100 @A2	Date 10/12/2025	Drawn-by DTH	Rev 1
Drawing number 101910/FLETCHER/001/PL05			