





Proposed 3D 1

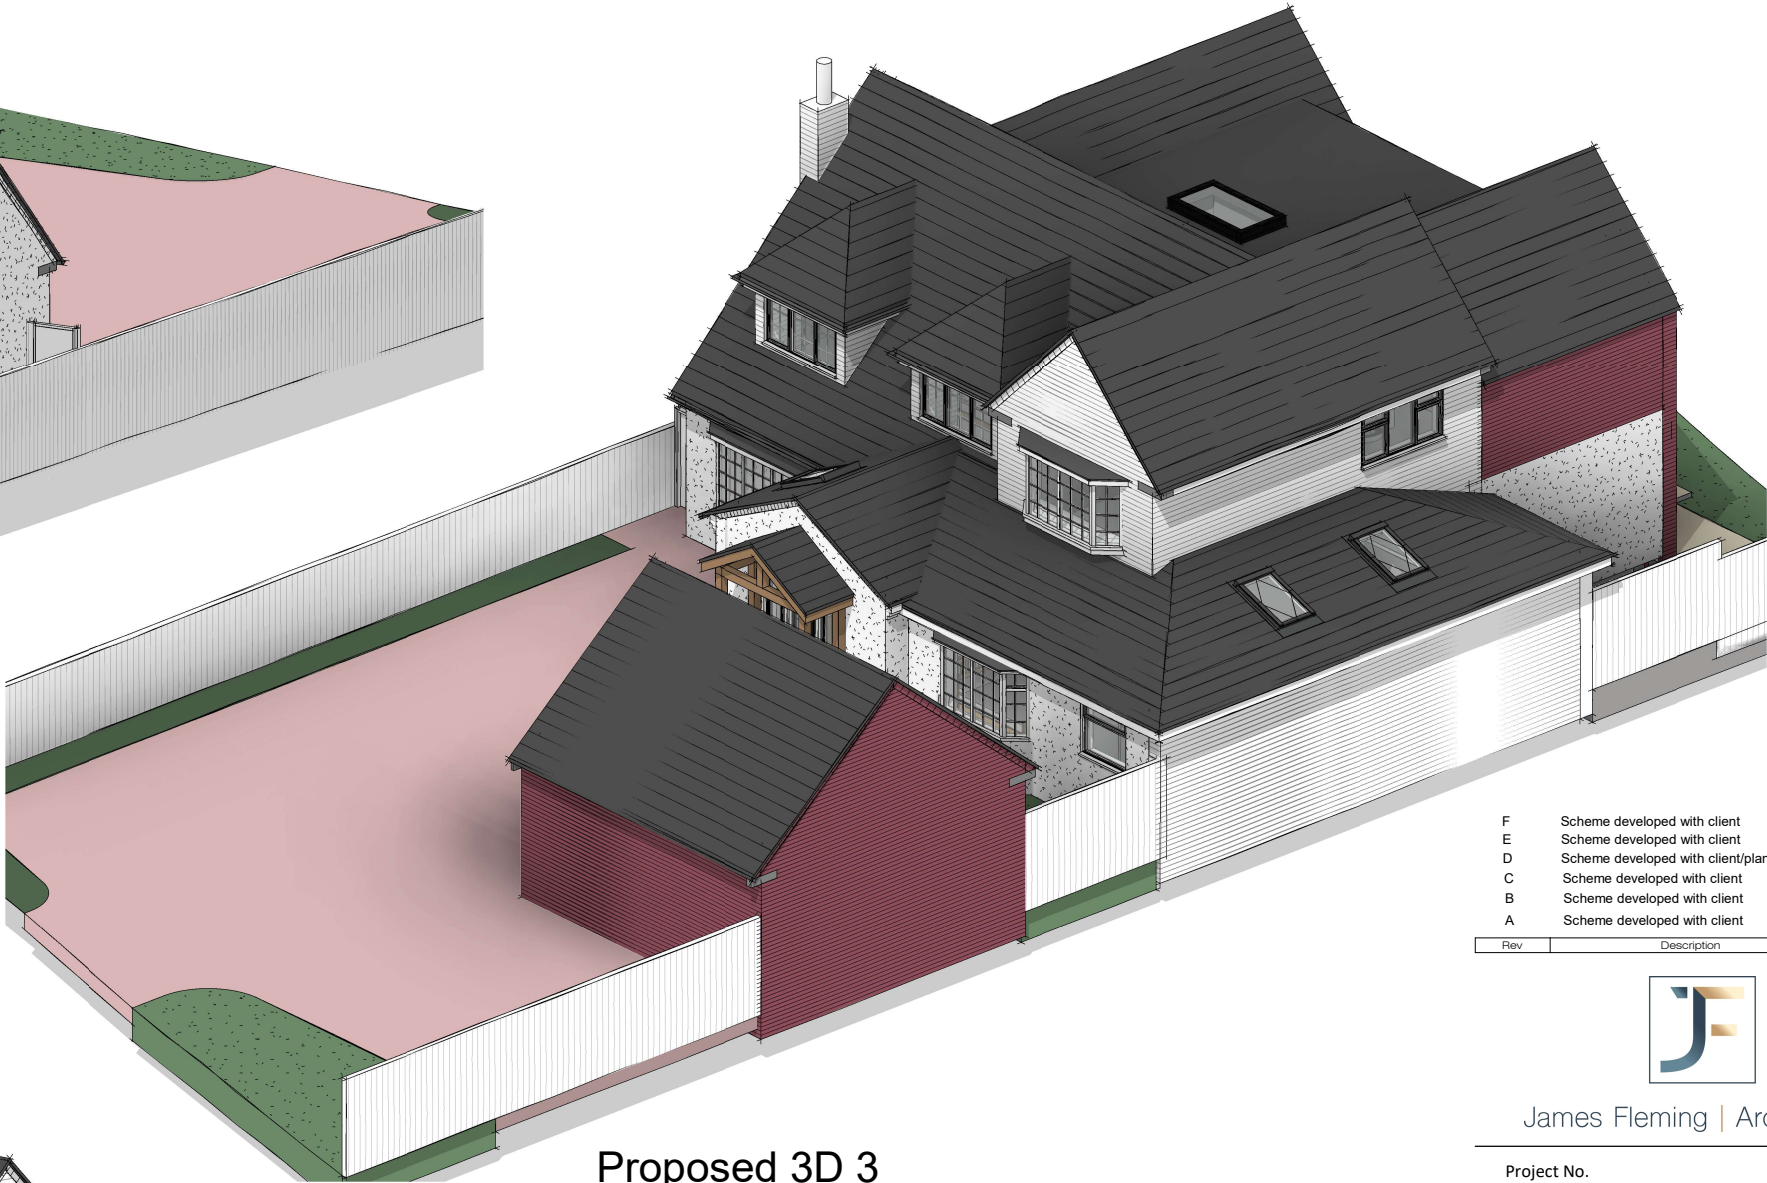

Proposed 3D 3

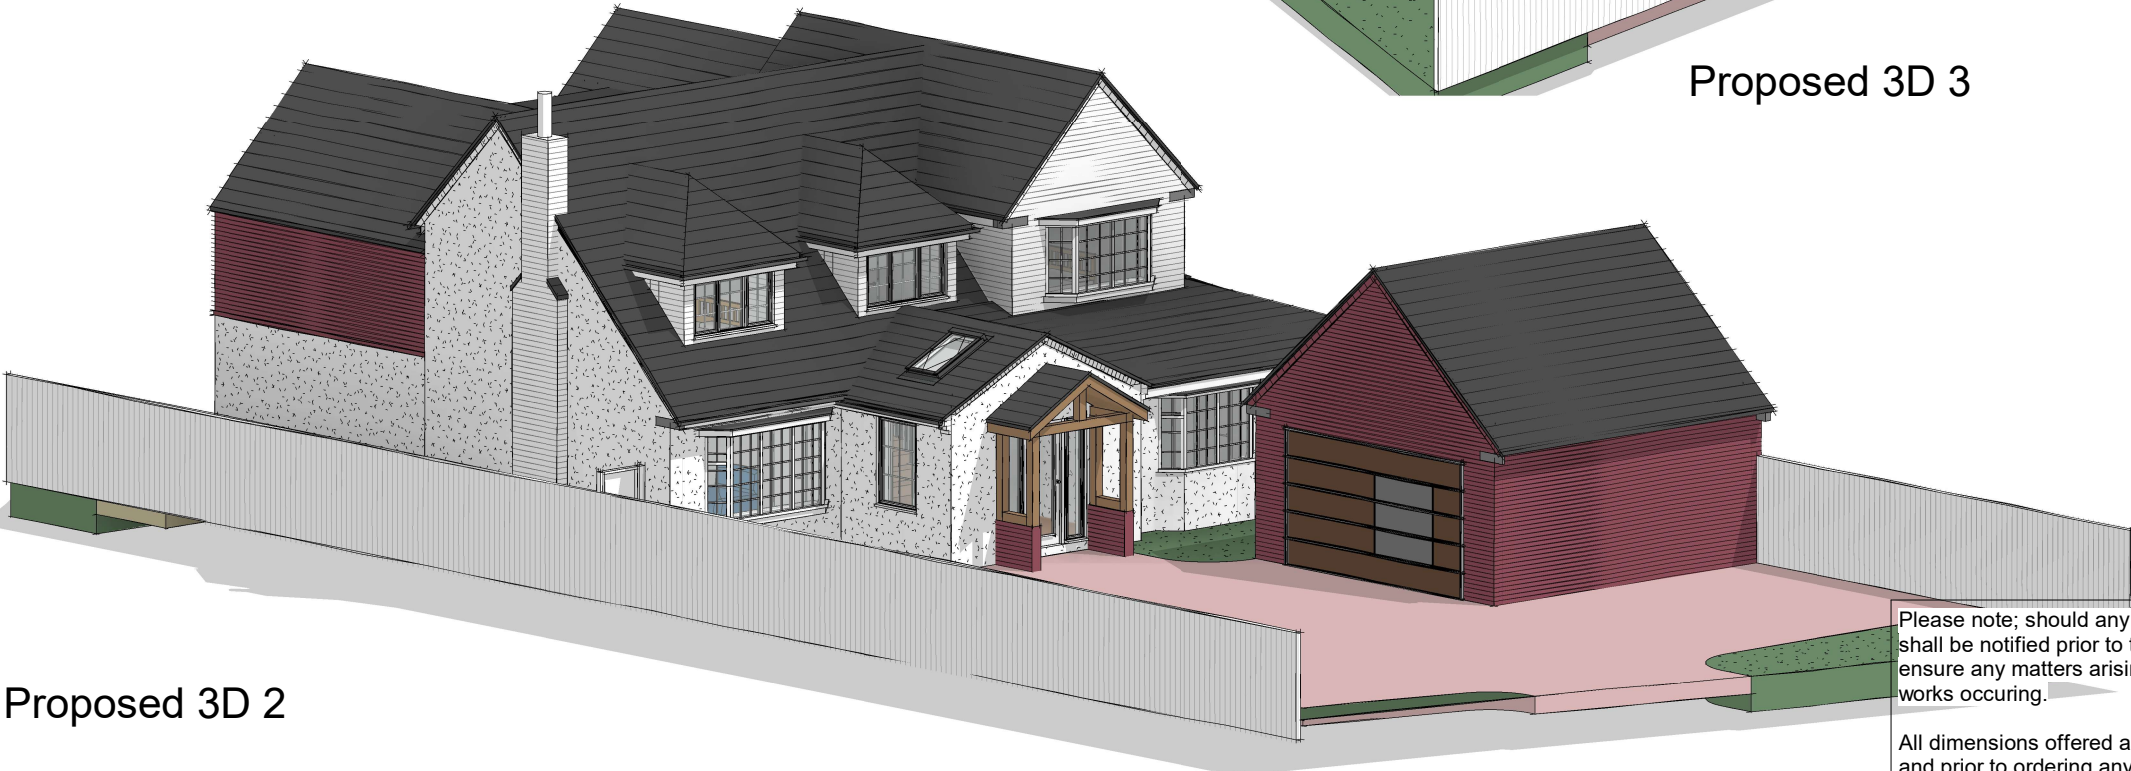

Proposed 3D 2

F	Scheme developed with client	27.07.23
E	Scheme developed with client	25.07.23
D	Scheme developed with client/planning	18.08.22
C	Scheme developed with client	09.06.22
B	Scheme developed with client	31.05.22
A	Scheme developed with client	16.03.22

Rev	Description	Date
-----	-------------	------



James Fleming | Architectural

Project No.	Drawing No.
2021-52	117 Rev F

Drawing Name
Proposed Scheme 3D visuals

Project Details
Mr Rich & Kate Eyres, Proposed
Extensions & Alterations, 33 Hillrise
Burbage, LE10 2UA

Scale @ A3
1 : 50

Author
JAF

James Fleming Architectural Ltd
50 Leicester Road, Hincley, Leicestershire, LE10 1LT
Tel: 01455 372041 / 07885 718350 james@jamesflemingarchitectural.co.uk



This drawing and the building works depicted are the copyright of James Fleming Architectural Ltd and may not be reproduced or amended except by written permission. no liability will be accepted for amendments made by other persons. All dimensions to be checked on site and architect notified of any discrepancies prior to commencement. Do not scale.

Please note; should any discrepancies be noted, the Architect shall be notified prior to the element of work being undertaken, to ensure any matters arising can be resolved without abortive works occurring.

All dimensions offered are indicative only and subject to change and prior to ordering any materials site check dims should be taken. Dimensions offered are structural.

Soft & Hard Landscaping along with all external levels and illustrative visuals shown indicatively only.