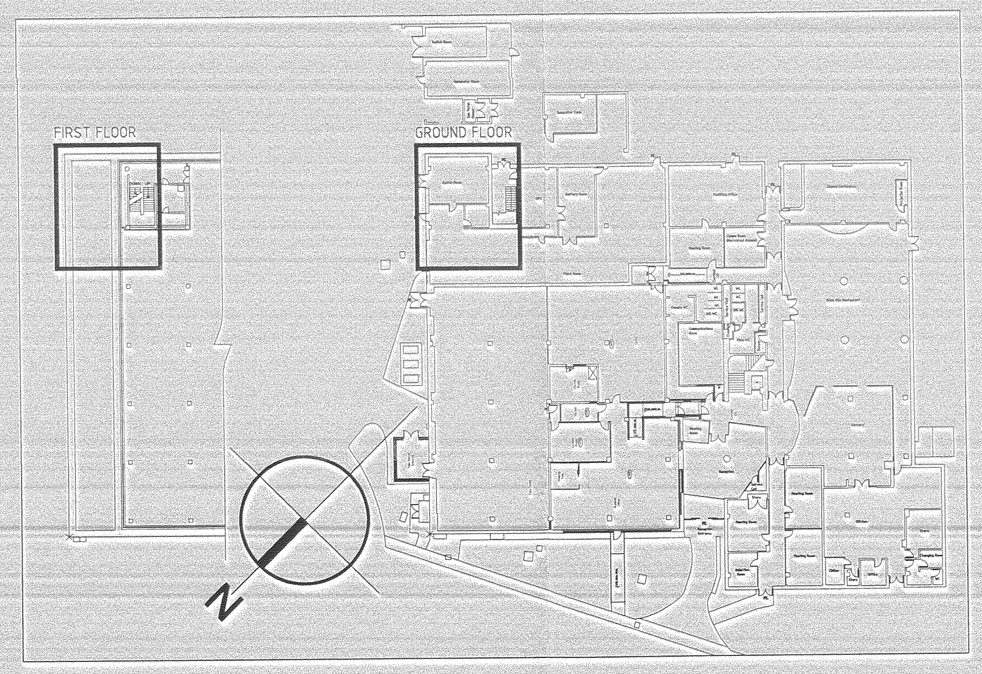

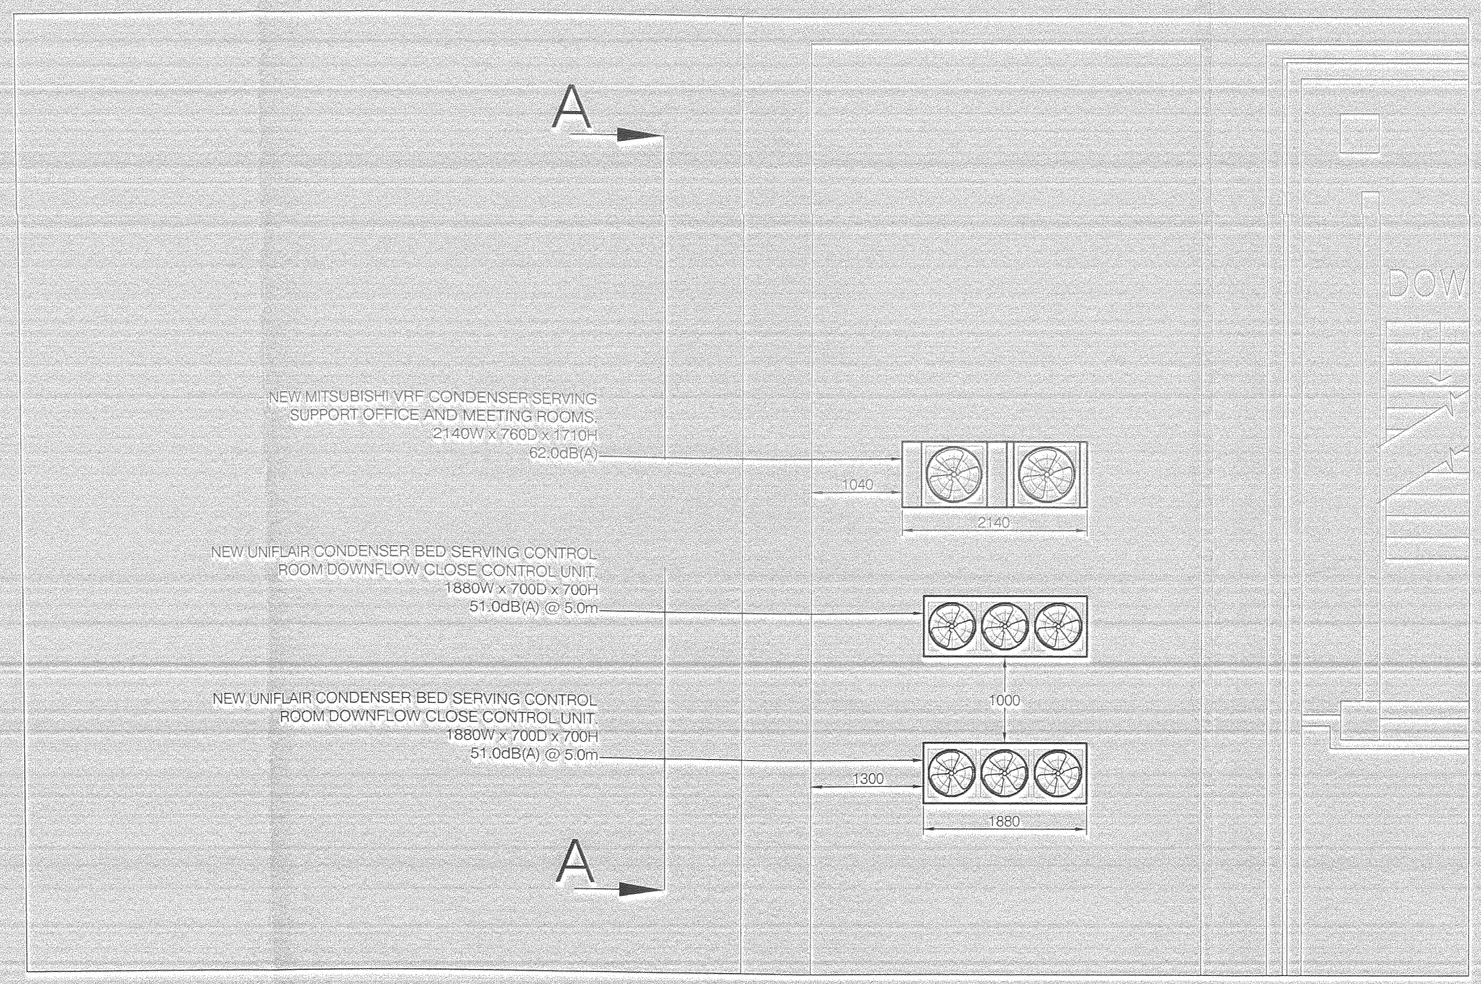

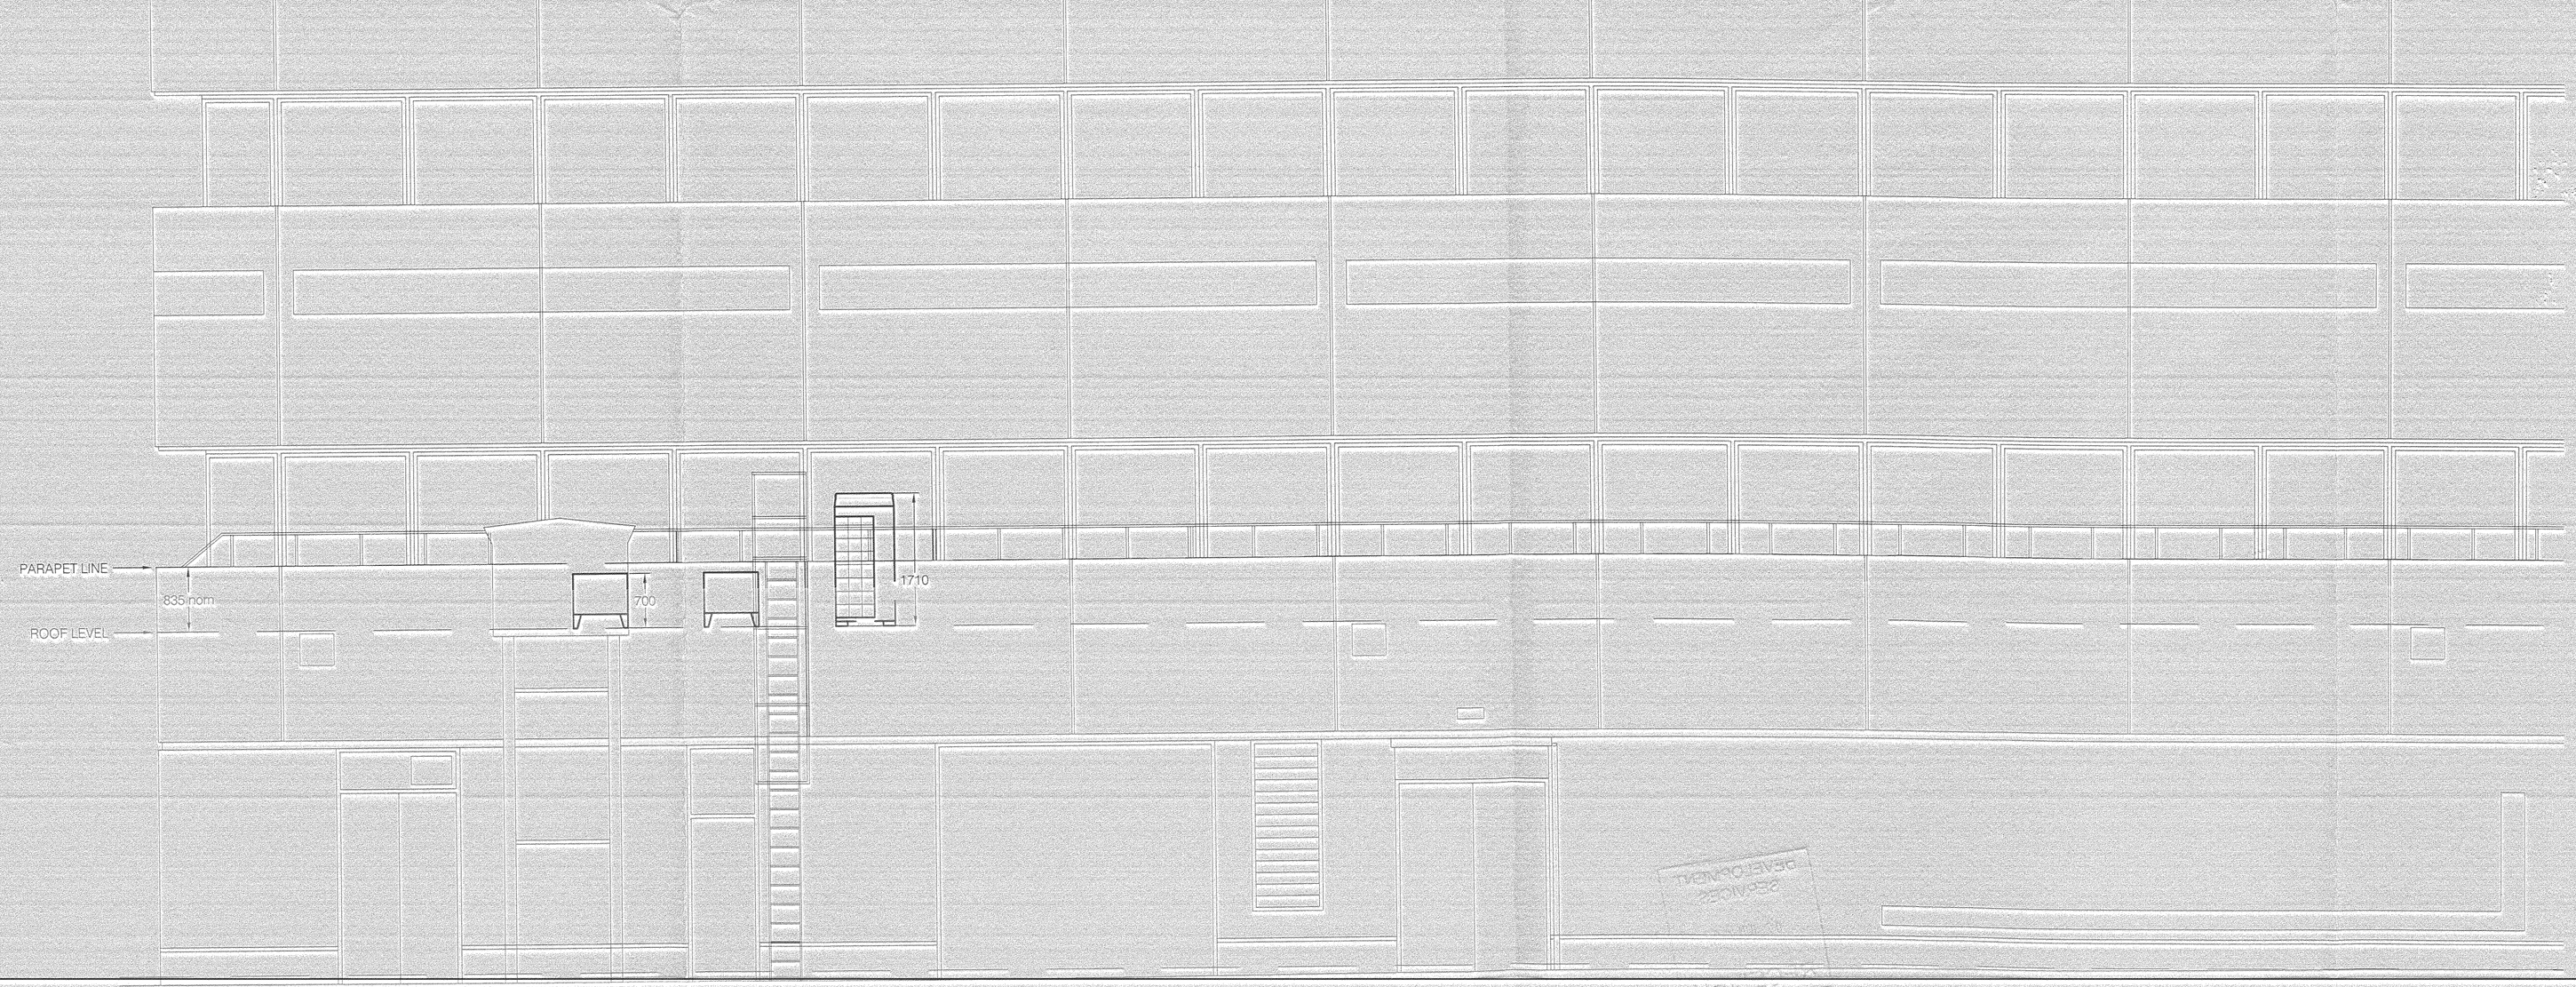

ELEVATION A-A (NORTH EAST ELEVATION)

DEVELOPMENT SERVICES

DORDAN

NO DIMENSIONS TO BE SCALED FROM THIS DRAWING

This drawing is issued for the sole and exclusive use of the named recipient. Distribution to any third party is on the strict understanding that no liability is accepted by Pick Everard for any discrepancies, errors or omissions that may be present and no guarantee is offered as to the accuracy of information shown.

NOTE
IT IS RECOGNISED THAT THIS DRAWING INDICATES DETAILS BEYOND THAT NORMALLY PROVIDED TO DEFINE THE PERFORMANCE REQUIREMENTS. HOWEVER, THE CONTRACTOR IS RESPONSIBLE FOR THE MECHANICAL AND ELECTRICAL SYSTEMS DESIGN UNDER THE CONTRACT AND ANY SIZES OR POSITIONS OF EQUIPMENT ARE ONLY INDICATIVE. THE CONTRACTOR SHALL REFER TO THE PERFORMANCE REQUIREMENTS SET OUT IN THE TENDER DOCUMENTATION IN ORDER TO COMPLETE THE DESIGN AND INSTALLATION OF THE MECHANICAL AND ELECTRICAL SYSTEMS TO MEET THESE PERFORMANCE REQUIREMENTS.

Revisions	Date	Drawn	Chkd
A Preliminary Issue	24.05.11	MJW	

Client
National Grid
Propert Holdings

Project
DNCC & GNCC Relocation

Architects
Consulting Engineers
Project Managers
Surveyors
PICK EVERARD
Halford House
Charles Street
Leicester
LE1 1HA
Phone 0116 223 4400
Fax 0116 223 4411/22/33
consultants@pickeverard.co.uk
www.pickeverard.co.uk

Drawing Title
Elevation Detail
Block 1 - DNCC

Status
PRELIMINARY
Scale - unless otherwise stated
1:50 at A1

Drawing Number
110262/M/900

Rev
A