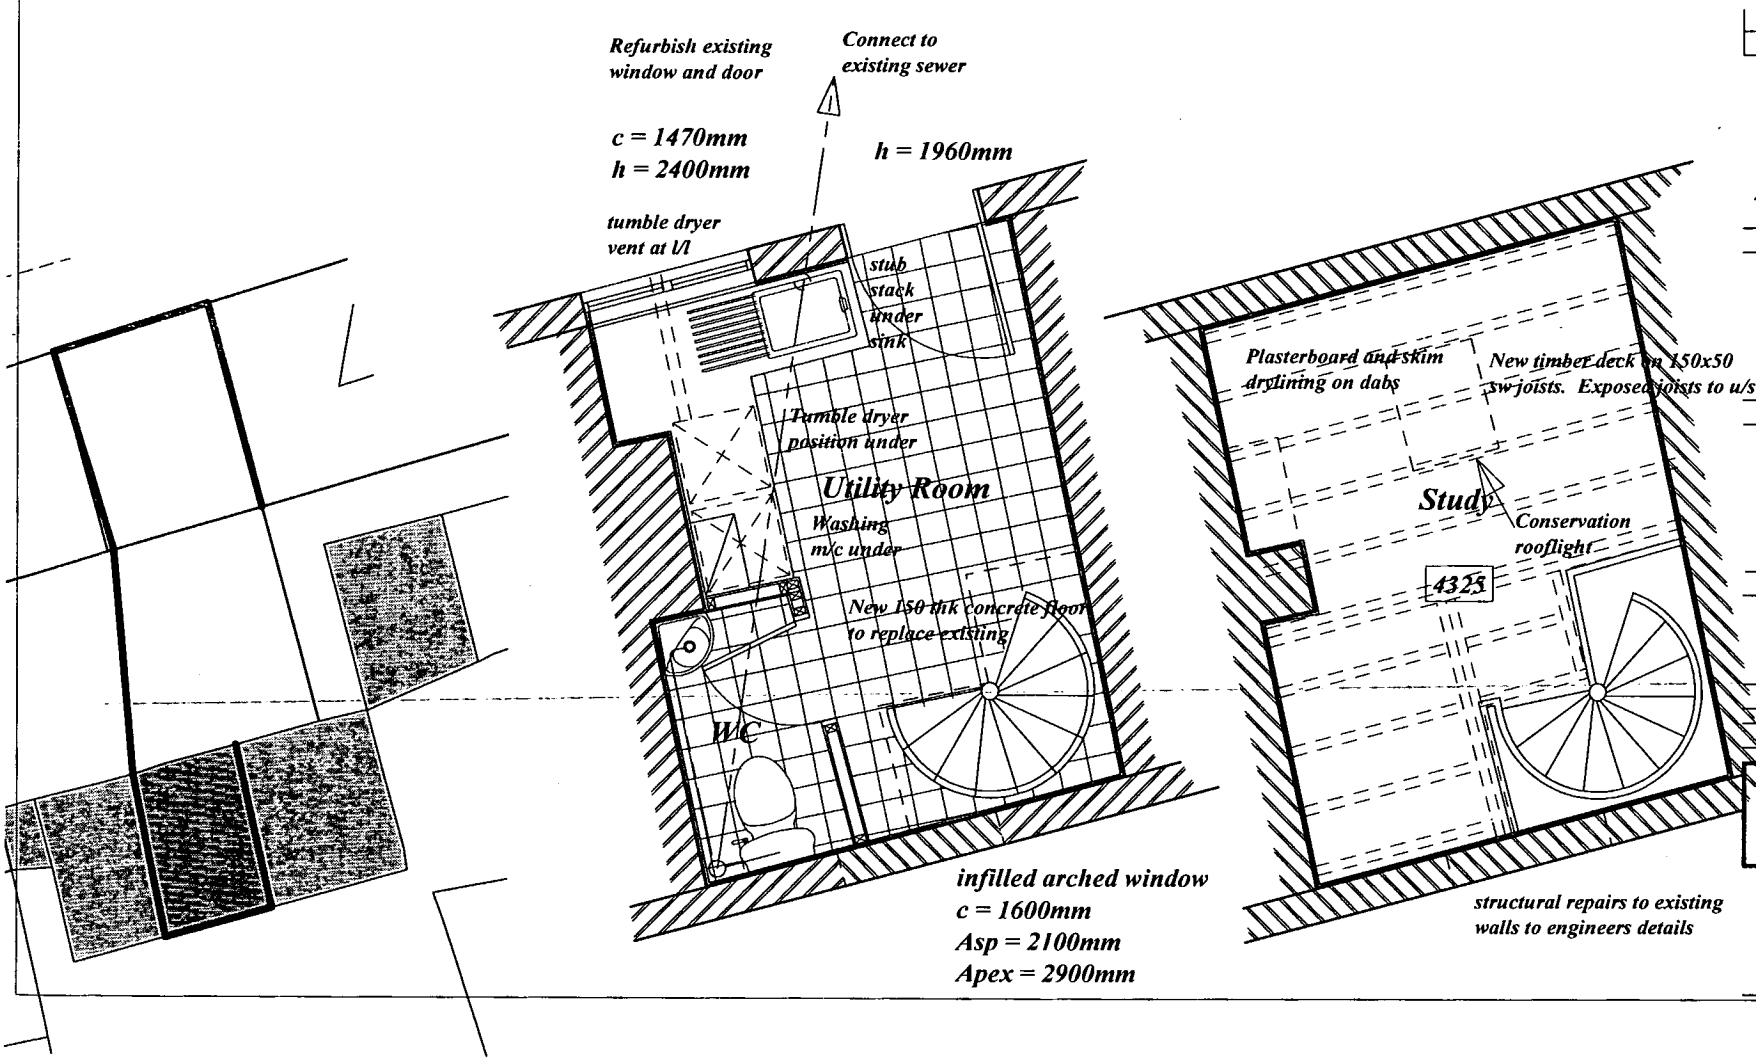

No	Date	Revision	Initial
A	23/11/07	additional notes added	+

bwd
Architects and Surveyors

9/11 Regent Street
Hinckley
Leicestershire
LE10 0AZ
Tel/FAX 01 455 251 157
Email contact@bwdltd.com

Project

Alterations to
9 Station Road
Market Bosworth

Client

Mr M West

Drawing

'The Chapel'
Proposed Layout

Scale 1 : 50, 1 : 200 Date Nov 2006

Drawn cdw Checked +

Drawing No

0630 - 05

This drawing and design is the copyright of bwd (Burgoine Williams Design) and must not be reproduced in part or in whole without the prior written permission of a Partner of bwd.

Contractors must verify all dimensions on site prior to commencing work or preparing fabrication drawings.