




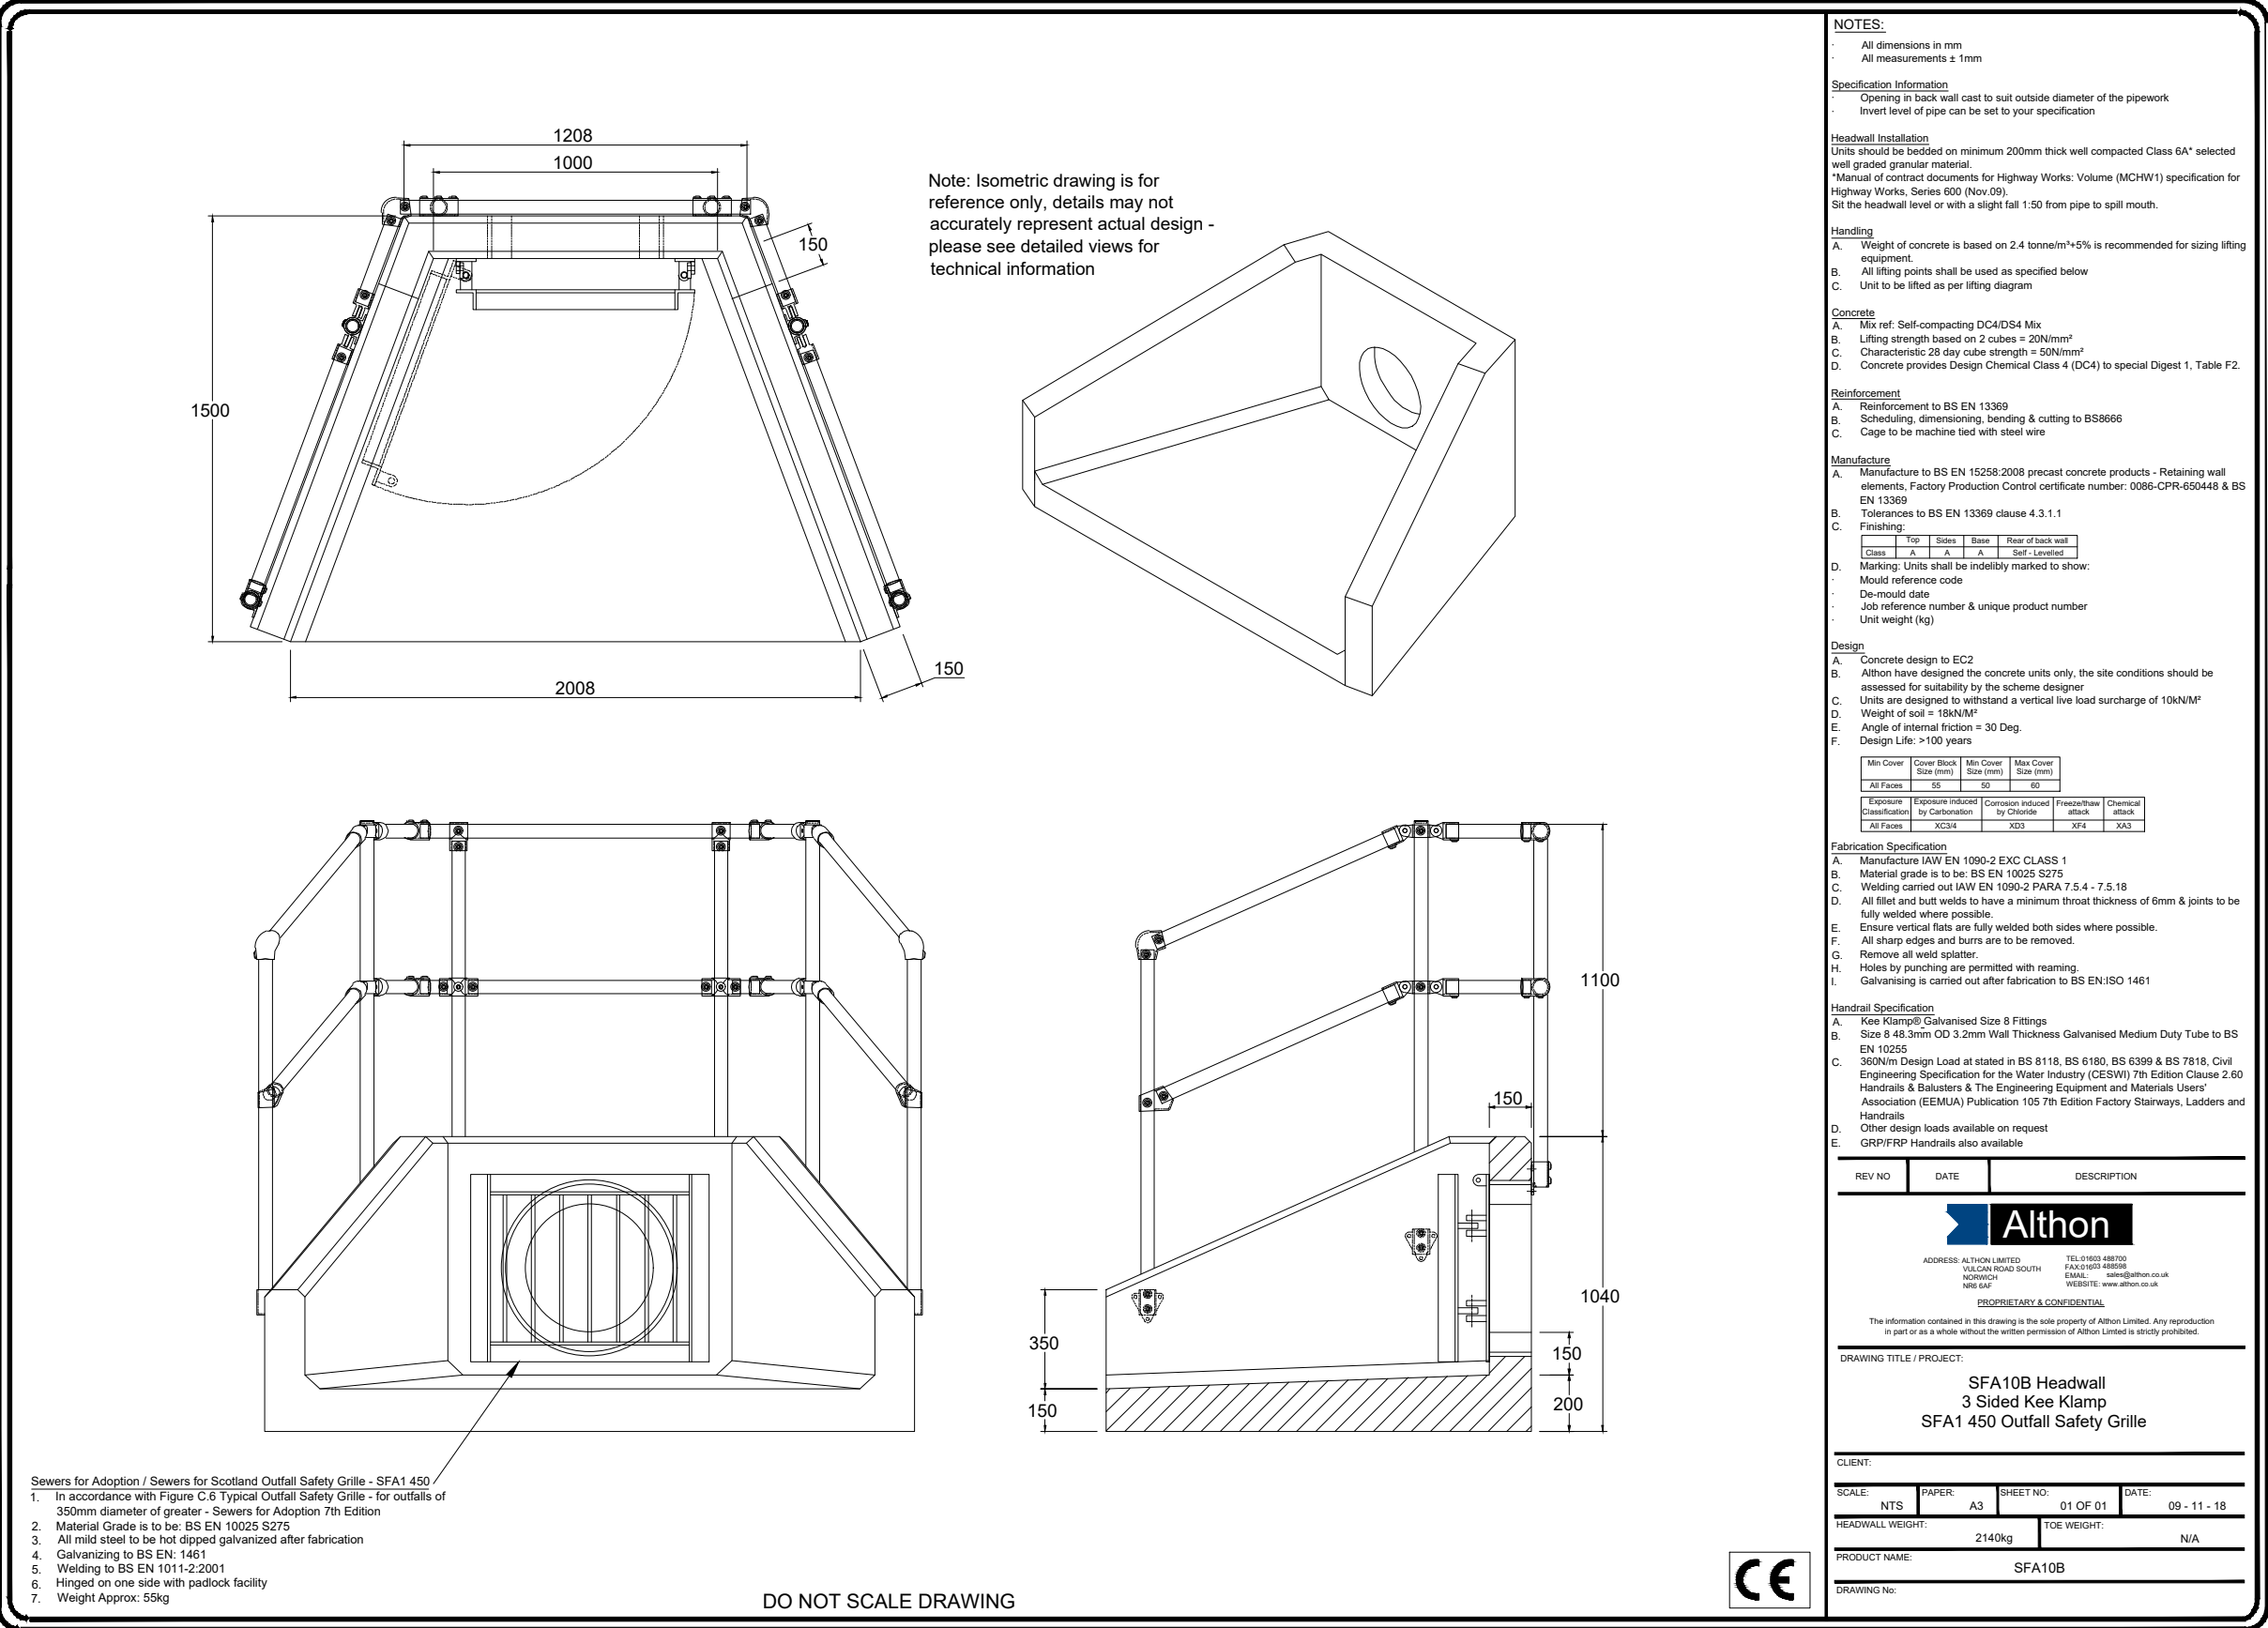

Headwall S13

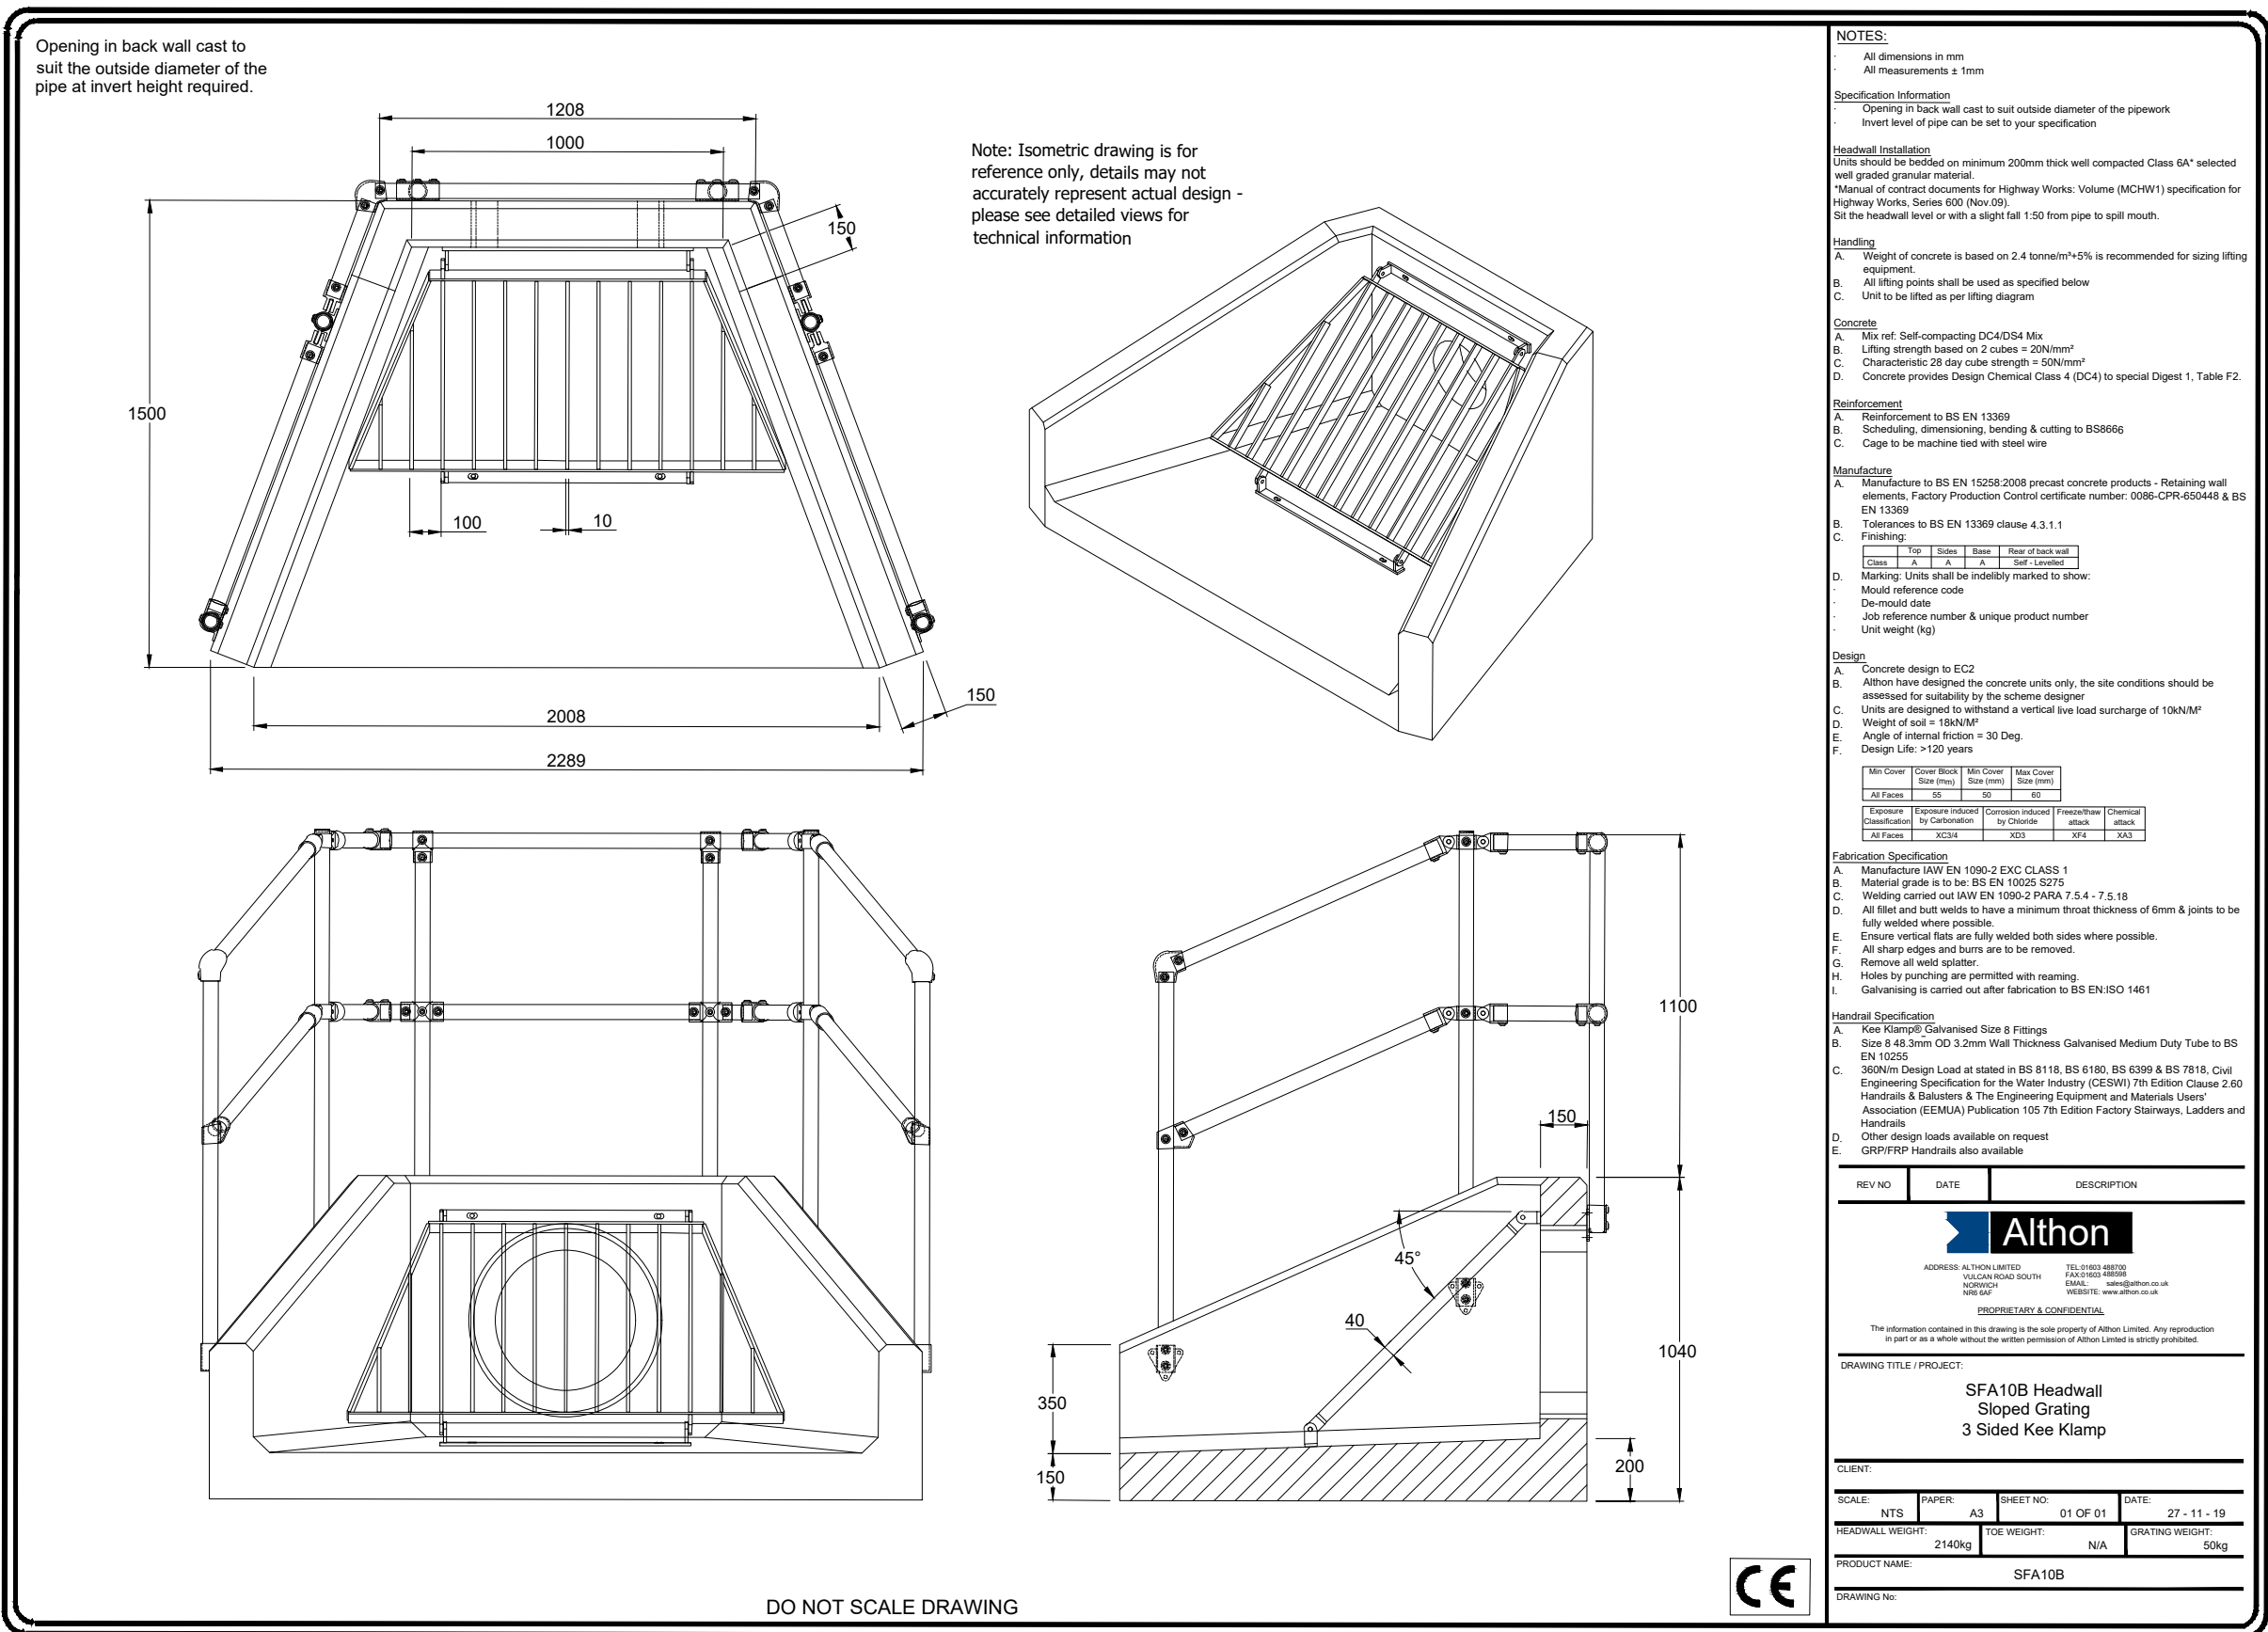

Headwall S14

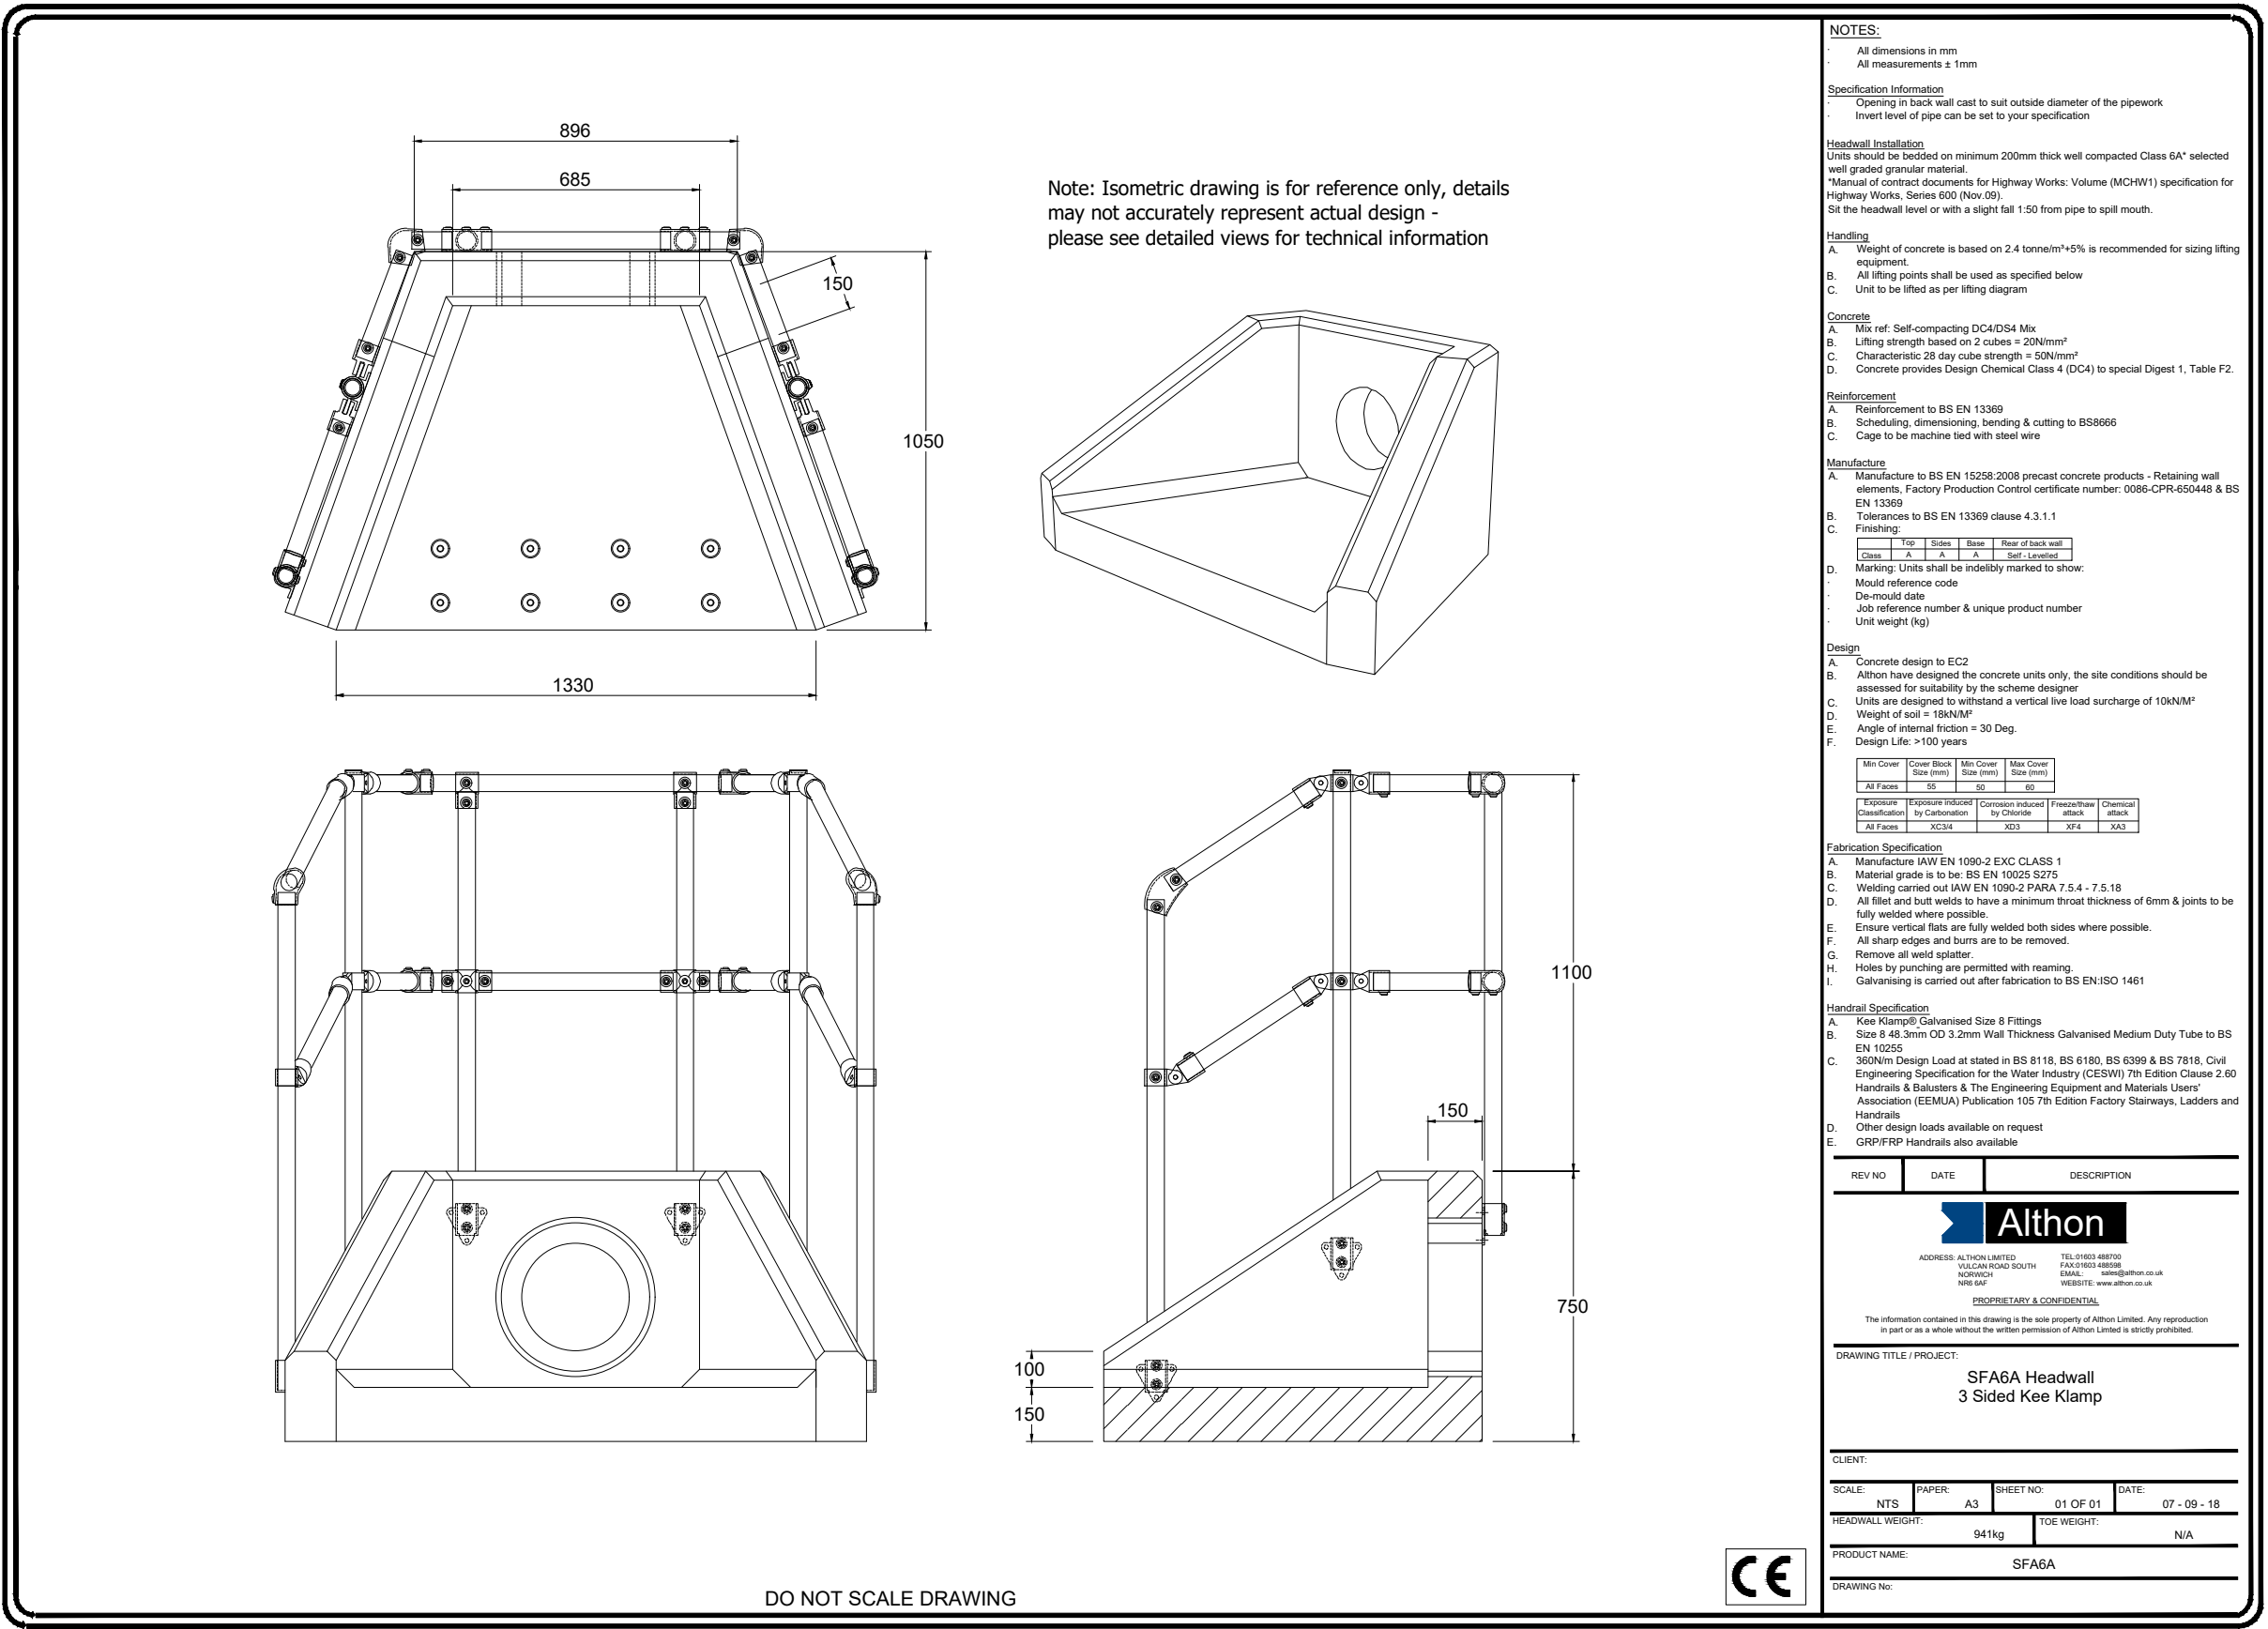

Headwall S16

General Notes

- Drawing is not to be reproduced or printed at any scale or paper size other than the original scale.
- All dimensions in meters unless otherwise stated.
- Drawing to be read in conjunction with all other relevant Engineers, Architects and Specialist design drawings and details.
- Any discrepancies are to be highlighted to the engineer immediately.

Revision	Description	Date	Drawn	Check
----------	-------------	------	-------	-------

APPROVAL

Status

DAVIDSONS

Wilson House, Leicester Road, Ibstock, Leicestershire, LE19 6HP
T: 01530 261 444 F: 01530 267 101
www.davidsonsgroup.co.uk
E: info@davidsonsgroup.co.uk

Project: Stoke Golding

Title: Headwall Construction Details

Drawn: BT	Checked: -	Date: April 2023
Scale: NTS	Rev: -	Paper Size: A1

DWG No: E1189-ENG-0800