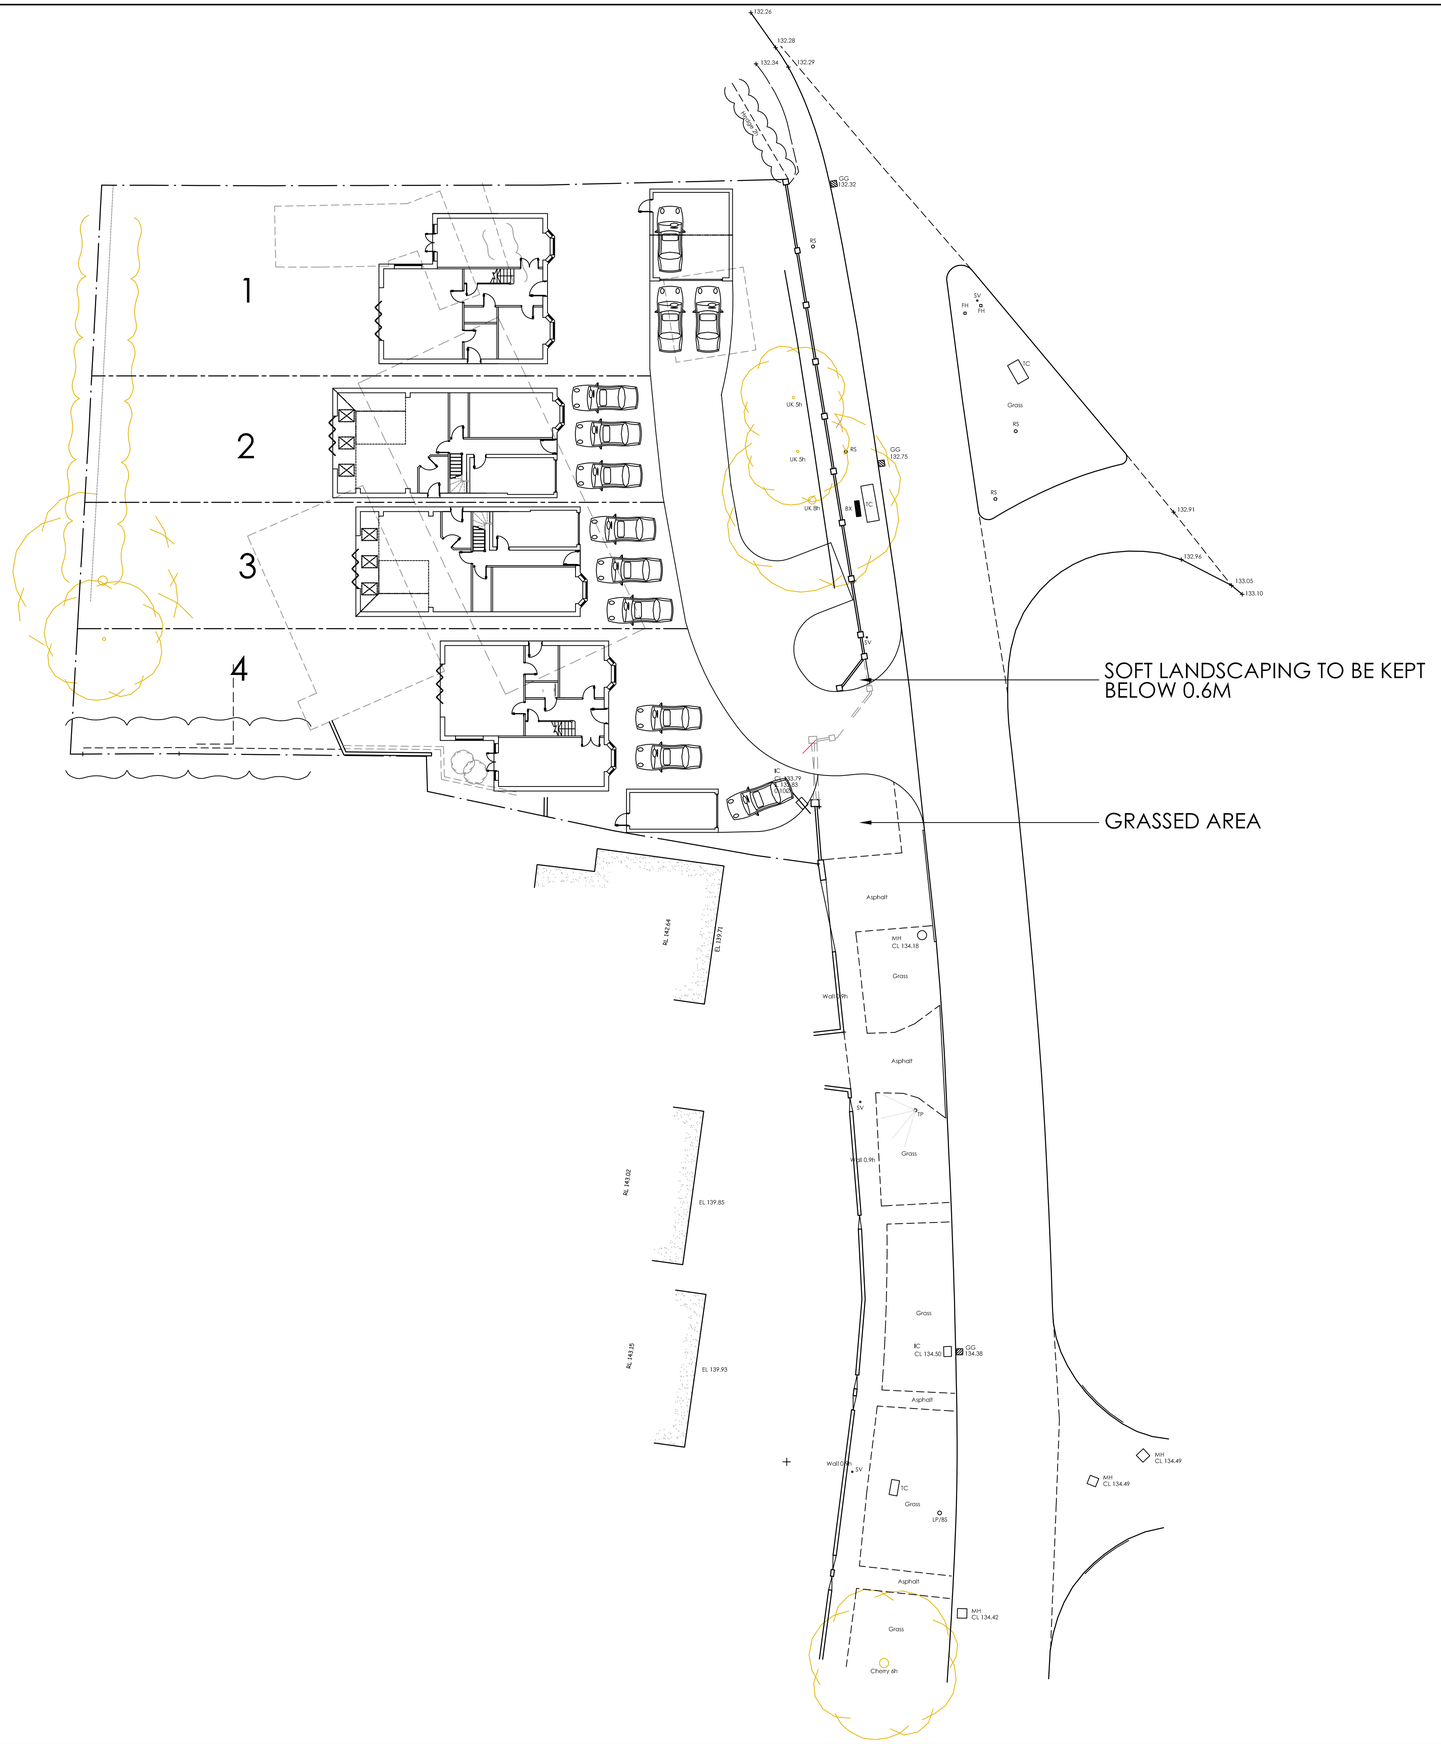


A1

www.theartofbuilding.co.uk

REVISION :

REV.A - 23/08/10 - PLANNING REVISIONS AS PER LETTER DATED 19/08/10
REV.B - 06/10/10 - PLANNING AMENDMENTS
REV.C - 07/10/10 - PLANNING AMENDMENTS
REV.D - 13/10/10 - PLANNING AMENDMENTS
REV.E - 20/10/10 - PLANNING AMENDMENTS

DRAWING :
PROPOSED SITE LAYOUT

DATE :
JULY 10

PROJECT :
PROPOSED DEMOLISHON OF EXISTING DWELLING AND RE DEVELOPMENT OF THE LAND

SCALE :
1/200

CLIENT : MR S. STONE

SITE ADDRESS : THE WHITE HOUSE
DRAGON LANE
NEWBOLD VERDON
LEICESTERSHIRE

DRAWING No.
10 - 59.2

ALL DIMENSIONS TO BE CHECKED ON SITE PRIOR TO COMMENCEMENT.
ANY DEVIATIONS FROM PLANS OR STRUCTURAL ALTERATIONS ARE TO BE NOTIFIED IMMEDIATELY OR WILL BE CARRIED OUT AT THE CLIENTS RISK.
ANY BUILDING WORKS UNDERTAKEN BEFORE ALL NECESSARY LOCAL AUTHORITY APPROVALS HAVE BEEN OBTAINED ARE AT CLIENTS OWN RISK.
THE DRAWING REMAINS THE COPYRIGHT OF THE ART OF BUILDING LTD AND MUST NOT BE DUPLICATED OR REUSED WITHOUT PRIOR CONSENT.
THE DRAWING REMAINS THE PROPERTY OF THE ART OF BUILDING LTD UNTIL PAID FOR IN FULL BY CLIENT, UNTIL PAID FOR IN FULL THE DRAWING IS NOT TO BE BUILT FROM WITHOUT PERMISSION FROM THE ART OF BUILDING LTD
ANY REVISED DRAWINGS OR ADDITIONAL STRUCTURAL DESIGNS REQUESTED AFTER AGREED DESIGN OR LOCAL AUTHORITY APPROVALS HAVE BEEN GAINED WILL FORM AN ADDITIONAL COST TO THE CLIENT.

DRAWING SIGNED AND APPROVED BY:

PRINT NAME : SIGNATURE : DATE :

t a o b architectural consultants

the art of building ltd

tel: +44 (0)1509 891105 fax: +44 (0)1509 891105
email: info@theartofbuilding.co.uk
w: www.theartofbuilding.co.uk

the outbuildings
forest road, woodhouse
leicestershire, le12 8tz