EXISTING & PROPOSED DETAILS

95 WINDRUSH DRIVE - HINCKLEY - LEICESTERSHIRE - LE10 0NY

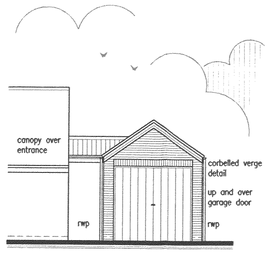

Front Elevation
Scale 1:100

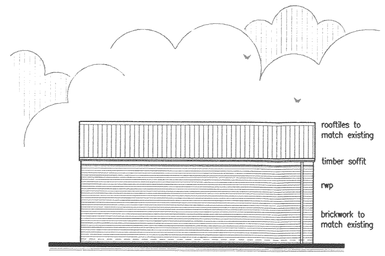

Side Elevation
Scale 1:100

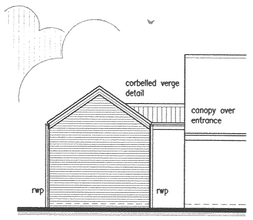

Rear Elevation
Scale 1:100

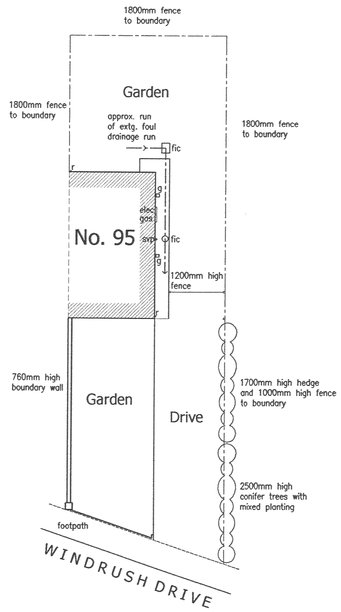

Existing Site Plan
Scale 1:200

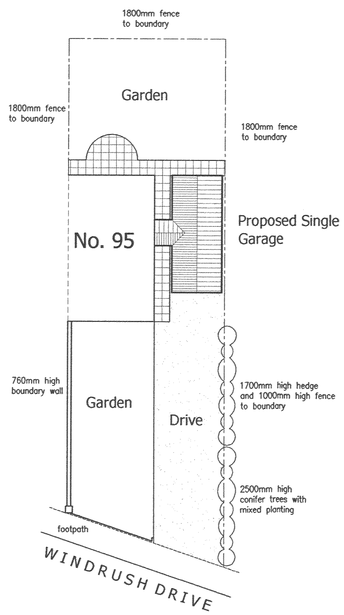

Proposed Site Plan
Scale 1:200

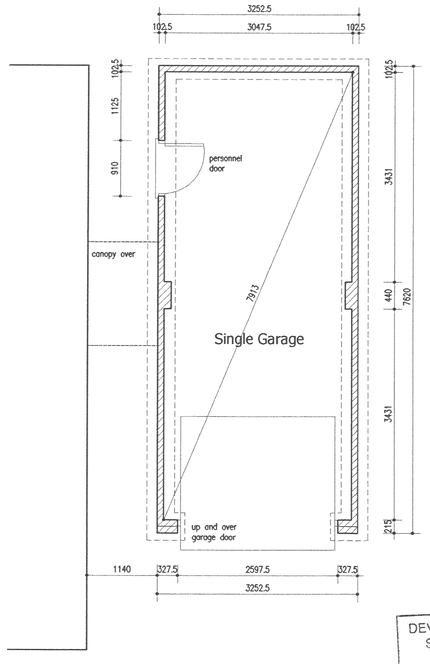

Proposed Floor Plan
Scale 1:50

DEVELOPMENT SERVICES
- 5 JUN 2008
RECEIVED

Drawing Notes:

This drawing is to be read in conjunction with no other drawing

All drawings are copyright of Bespoke Design

Materials Schedule

Walls:
Buff coloured brickwork.

Roof:
Concrete interlocking rooftiles.

Windows & Doors:
Brown wood effect Upvc windows and doors

Rainwater Goods:
Upvc, colour and style to match existing.

Revisions:

BESPOKE DESIGN

Project
Proposed Single Garage
95 Windrush Drive
Hinckley
Leicestershire
LE10 0NY

Drawing Title
Planning Proposals

Client
Mr D. Swain

Drawing No.
08.021.01

Date
April 2008

Drawn by
T.P.

Checked by
T.P.

Drawing Scale
As Shown

The Hayloft, Ratcliffe Lane, Sheepy Magna
Nr Atherstone, Warwickshire, CV9 3QZ
Tel: 01827 715525
www.designsbybespoke.co.uk