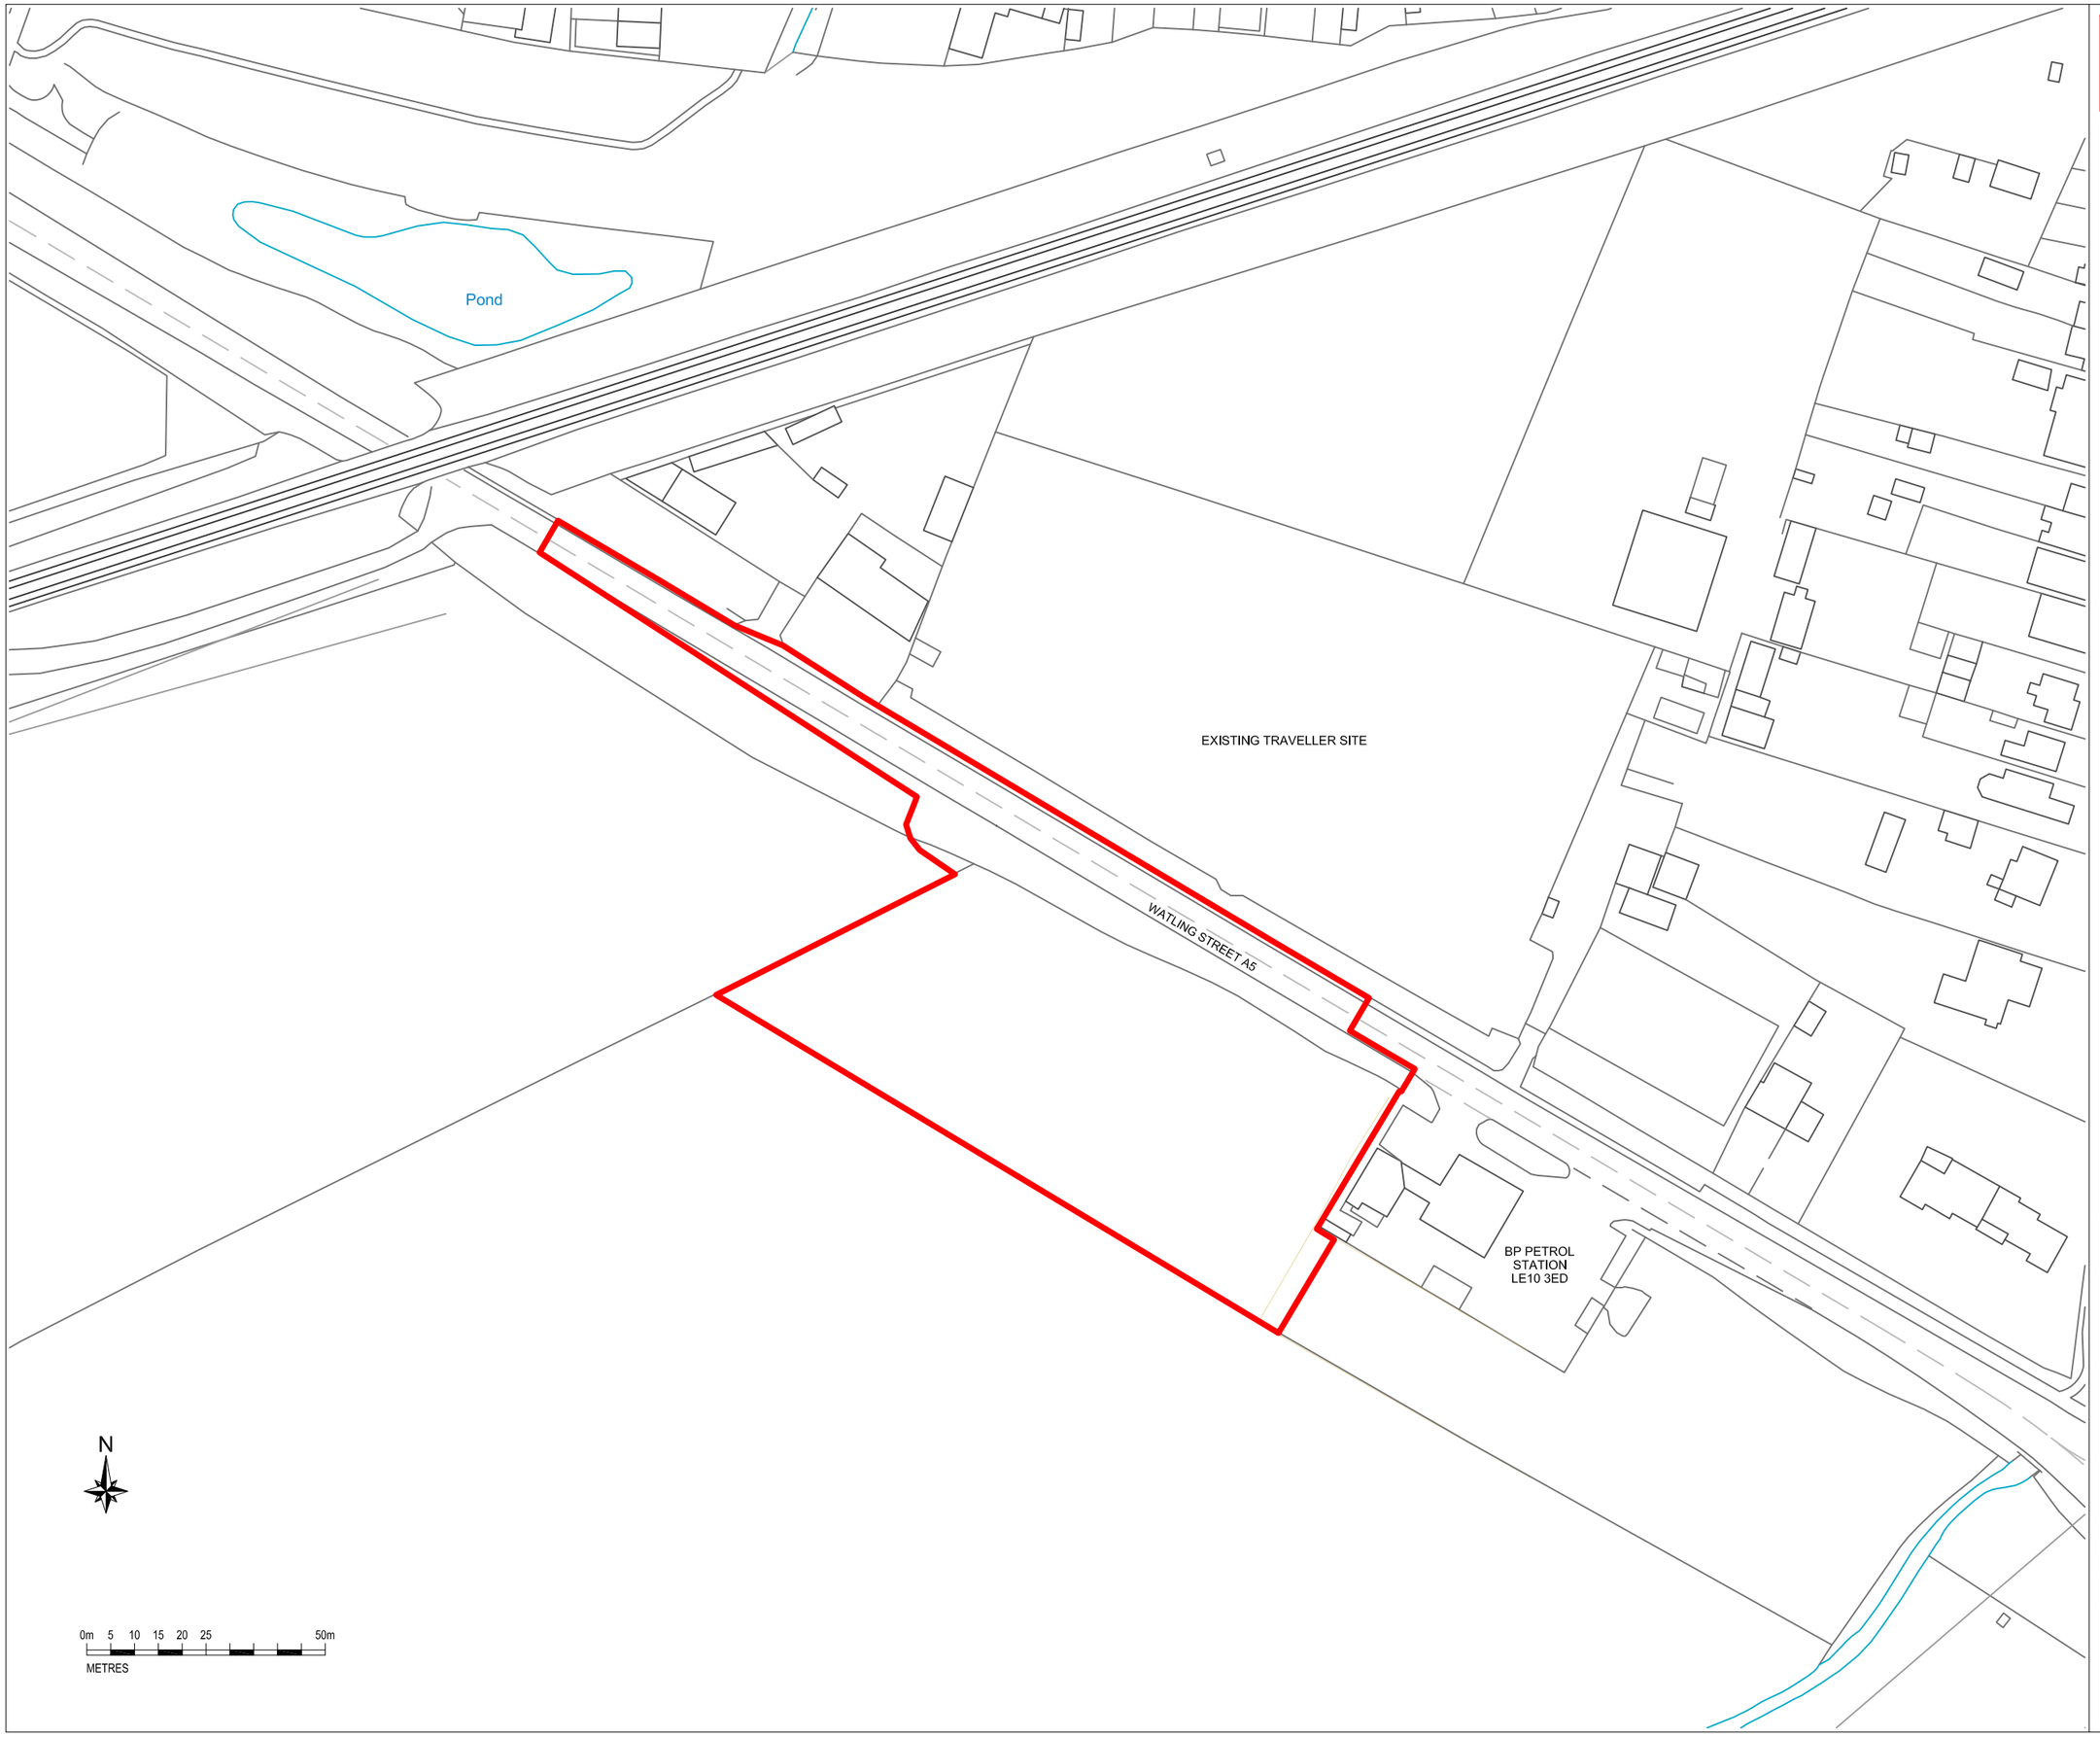


PLANNING ISSUE

REVISIONS:

REV	DESCRIPTION	DATE	CHK	APP
A	PRE APP PLANNING ISSUE	24-10-22	MS	MS
B	PLANNING ISSUE	05-05-23	MS	MS
C	PLANNING ISSUE	11-05-23	MS	MS
D	PLANNING ISSUE	19-05-23	MS	MS
E	PLANNING ISSUE	12-09-23	MS	MS
F	PLANNING ISSUE	28-02-24	MS	MS
G	PLANNING ISSUE	29-02-24	MS	MS

KEY

PROPOSED CNG STATION
REDLINE BOUNDARY 2.26 ACRES

CLIENT:

PROJECT:
HINCKLEY CNG STATION
WATLING STREET

TITLE:
PROPOSED CNG STATION
SITE LOCATION PLAN

SCALE: 1:1250 @ A3 DRAWN: KJB
CHECKED: MS CAD: DATE: 11-10-2022
APPROVED: MS SHEET: 1 OF 1

PROJECT No: 042

DRAWING No: 042-01-CNG-101

REVISION: G

CNG FUELS
THOMAS HOUSE
84 ECCLESTON SQUARE
LONDON
SW1V 1PX
TEL: 0203 961 9925
WEB: www.cngfuels.com