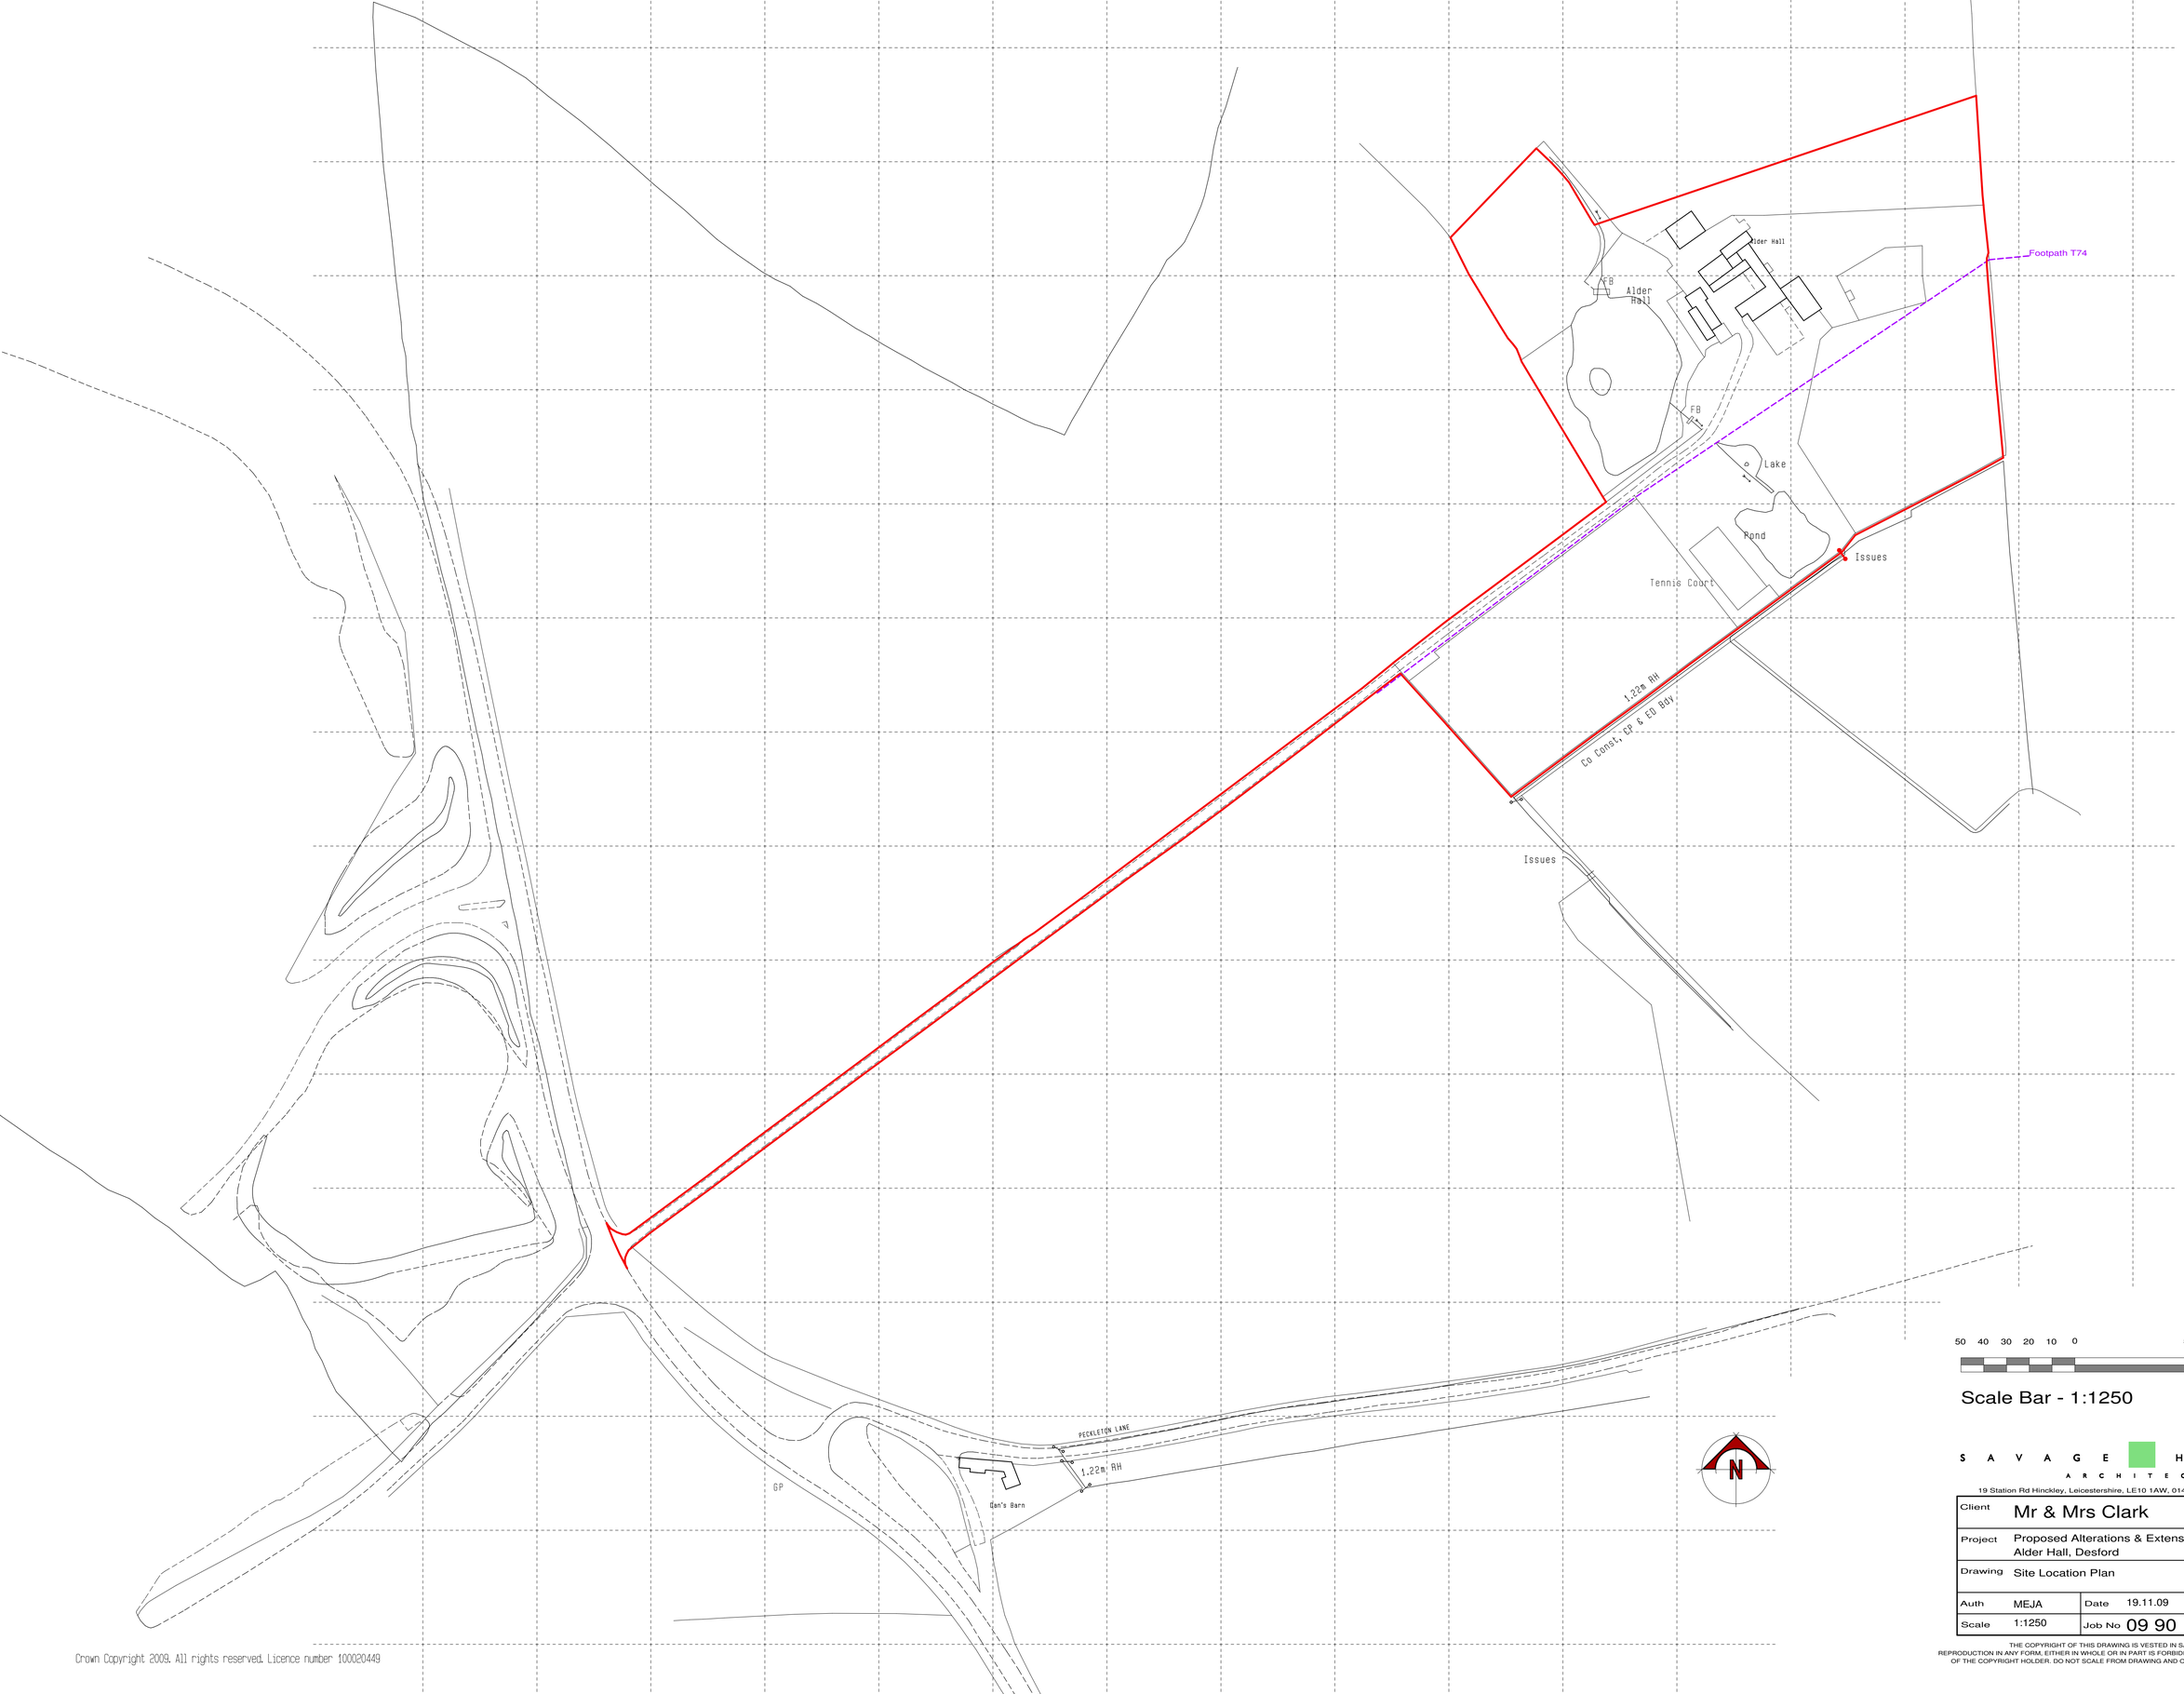

50 40 30 20 10 0 50

Scale Bar - 1:1250

S A V A G E H A Y W A R D
A R C H I T E C T S
19 Station Rd Hinckley, Leicestershire, LE10 1AW, 01455 635665, FAX- 01455 618971

Client	Mr & Mrs Clark			
Project	Proposed Alterations & Extensions Alder Hall, Desford			
Drawing	Site Location Plan			
Auth	MEJA	Date	19.11.09	Drawing No 05
Scale	1:1250	Job No	09 90	

Crown Copyright 2009. All rights reserved. Licence number 100020449

THE COPYRIGHT OF THIS DRAWING IS VESTED IN SAVAGE HAYWARD CDM LTD.
REPRODUCTION IN ANY FORM, EITHER IN WHOLE OR IN PART IS FORBIDDEN WITHOUT THE PRIOR WRITTEN PERMISSION OF THE COPYRIGHT HOLDER. DO NOT SCALE FROM DRAWING AND ONLY FIGURED DIMENSIONS ARE TO BE USED