


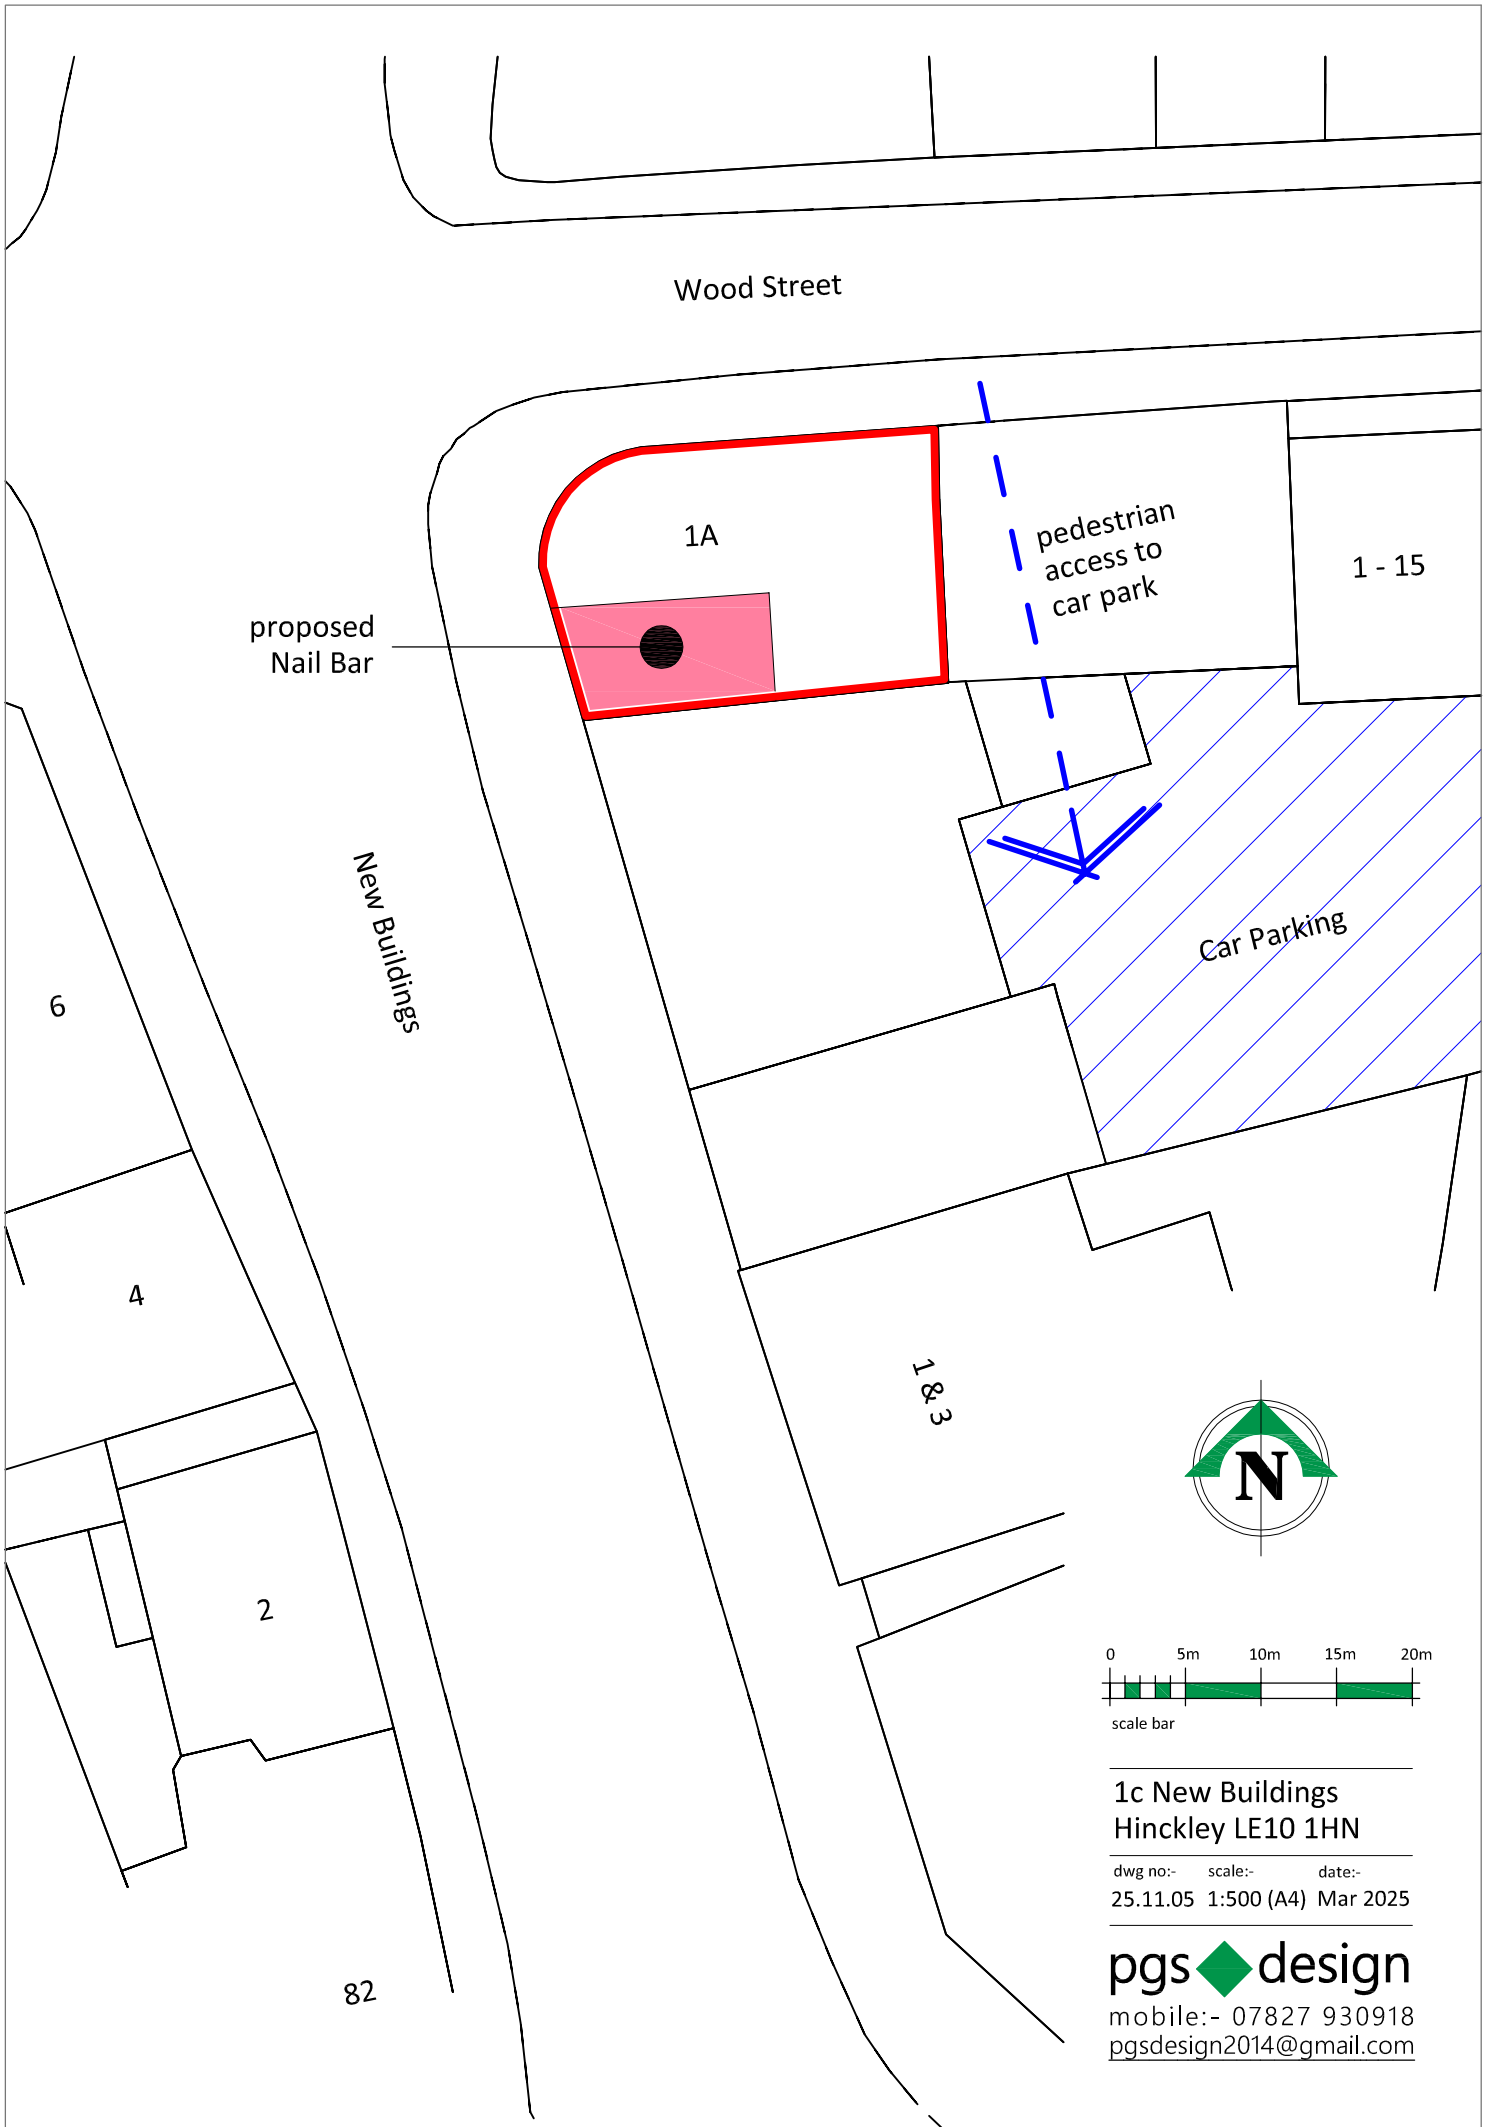

1c New Buildings
Hinckley LE10 1HN

dwg no:- 25.11.05 scale:- 1:500 (A4) date:- Mar 2025

pgs design
mobile:- 07827 930918
pgsdesign2014@gmail.com