


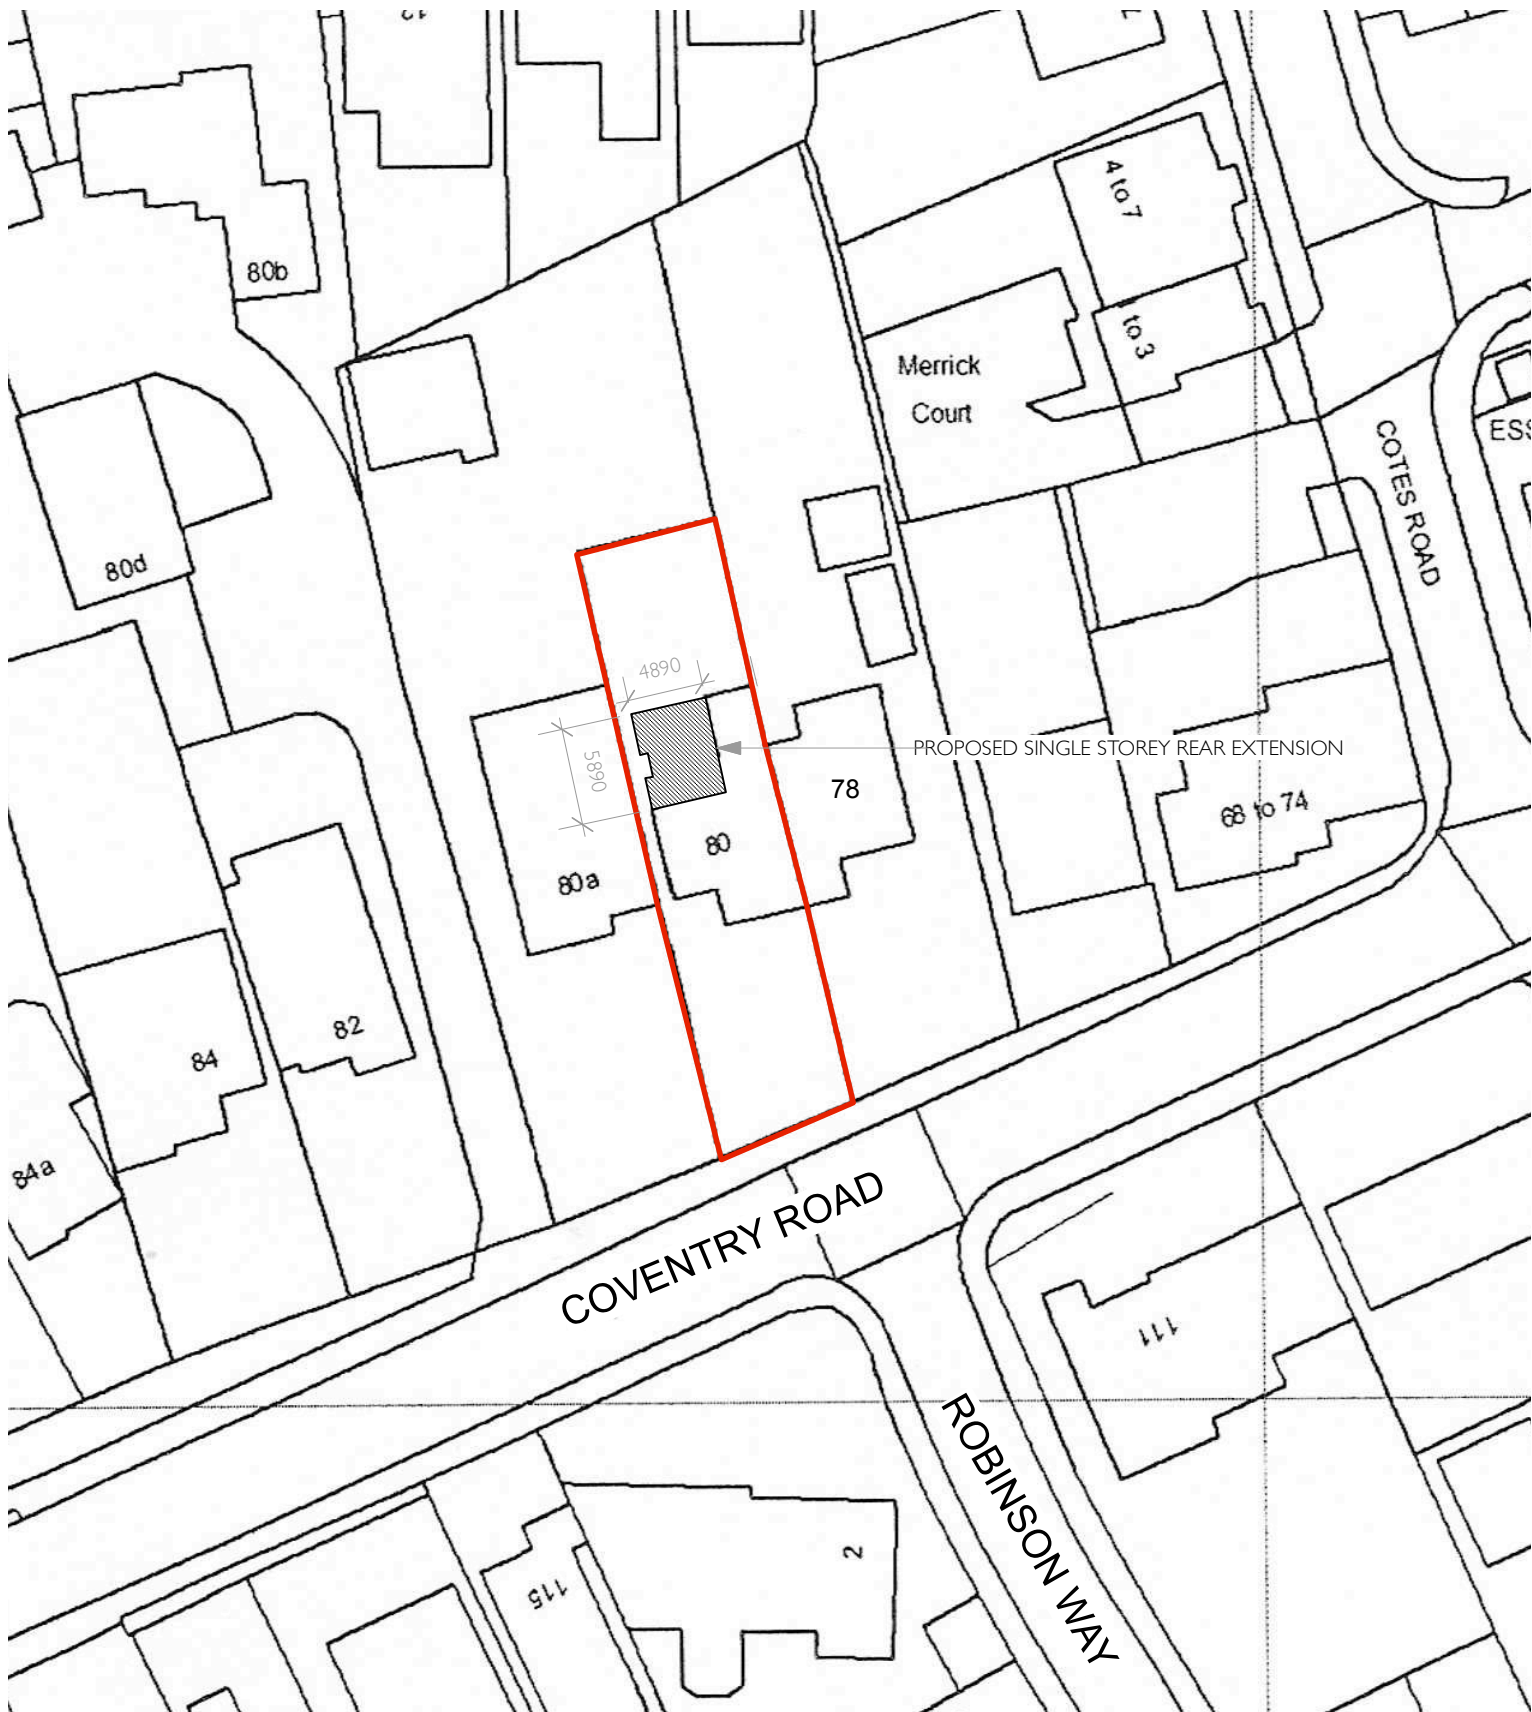

DRAWING TITLE	BLOCK PLAN			PETER THOMPSON ARCHITECTURAL SERVICES T 01455 284921 E MAIL@PETERTHOMPSONADT.CO.UK W PETER THOMPSONADT.CO.UK A PROVIDENCE HOUSE 49 LEICESTER RD BROUGHTON ASTLEY LEICESTERSHIRE LE9 6QE				
PROJECT TITLE	PROPOSED SINGLE STOREY REAR EXTENSION 80 COVENTRY ROAD, BURBAGE. LE10 2HR							
SCALE	1:500 @ A4	DATE	11.03.2025	0m10m20m30m40m				