

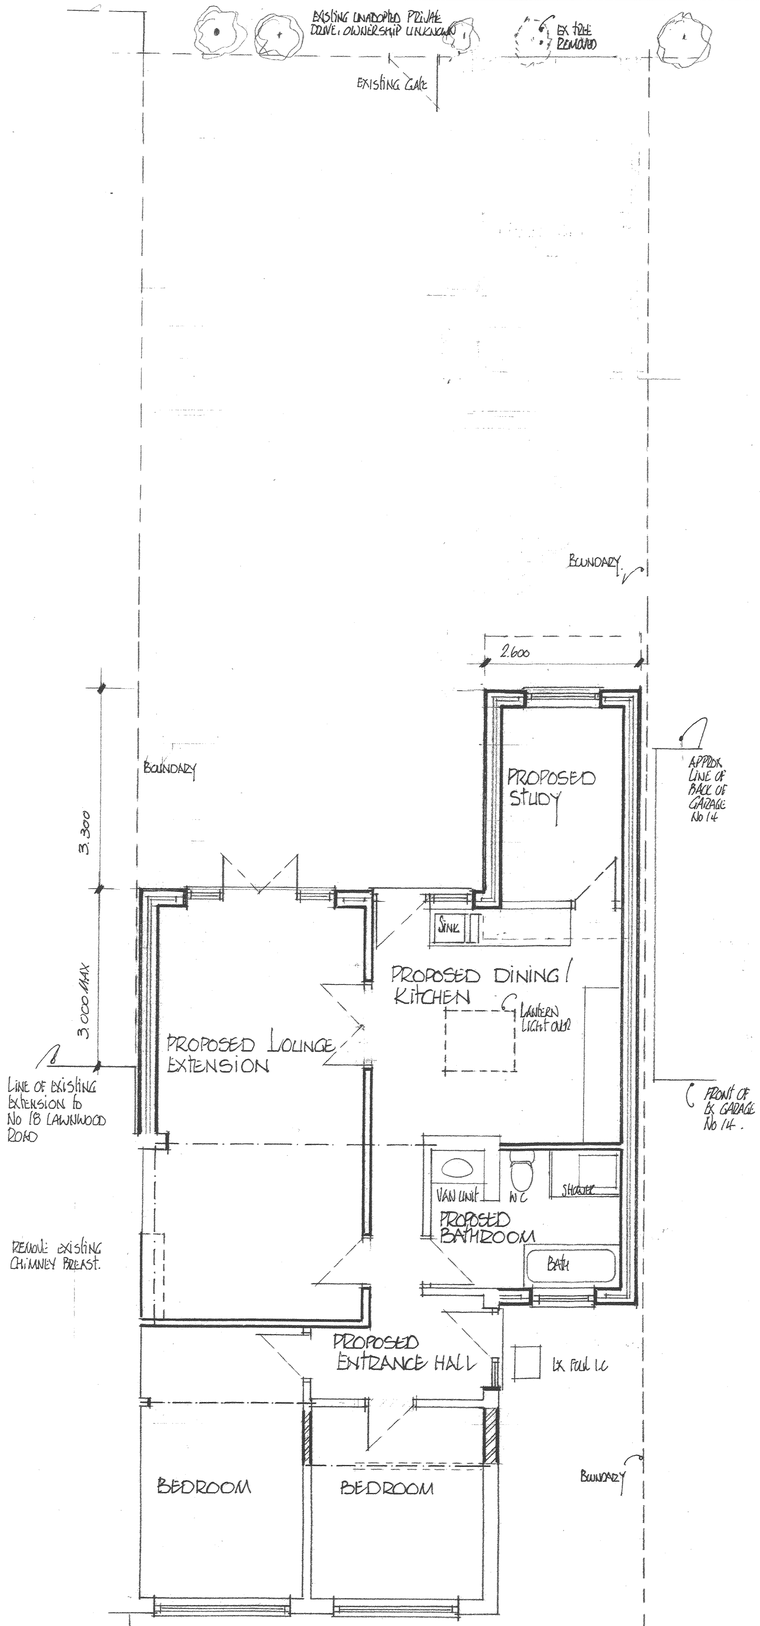



PLAN LAYOUT.

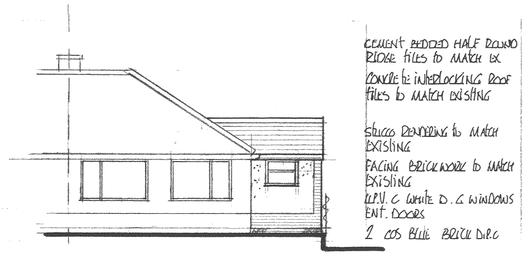


FRONT ELEVATION

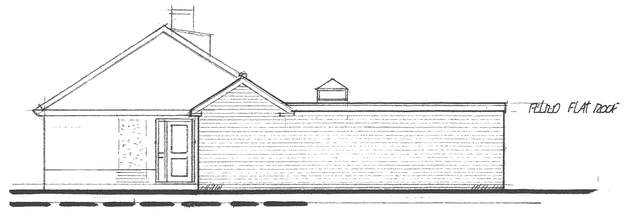

SIDE ELEVATION : FACING Nº 14

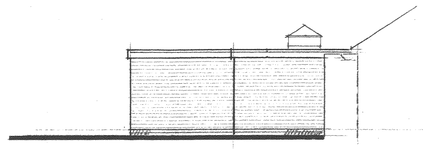

SIDE ELEVATION : FACING Nº 18

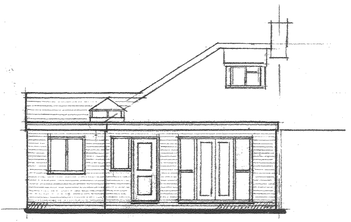

REAR ELEVATION

DEVELOPMENT SERVICES
6 AUG 2008
RECEIVED

PROPOSED EXTENSION TO EXISTING BUNGALOW FOR MR & MRS C. GIBSON

16 LAWNWOOD ROAD, GROBY, LEICESTER. LE6. OBH.

SCALE :	DATE :	DRAWN BY :
1:50 & 1:100 AT A1 SIZE	JUNE 2008	P.B.

DRAWING NUMBER:
832/02.

Peter Barnwell Limited
Building Surveyor
Peter Barnwell ACIOB.
22 Norfolk Road,
Desford, Leicester, LE9 9HR.
01455 823816