
REVISION

A. BLOCK & SITE PLANS UPDATED 15.07.11

NEW ARCTIC CIRCLE ST4QE-48.4-200-IT
MULTI STEALTH EXTERNAL UNIT
(GOOSE GREY FINISH) AND BARRIER

BLOCK PLAN 1:200

SCALE 1:200

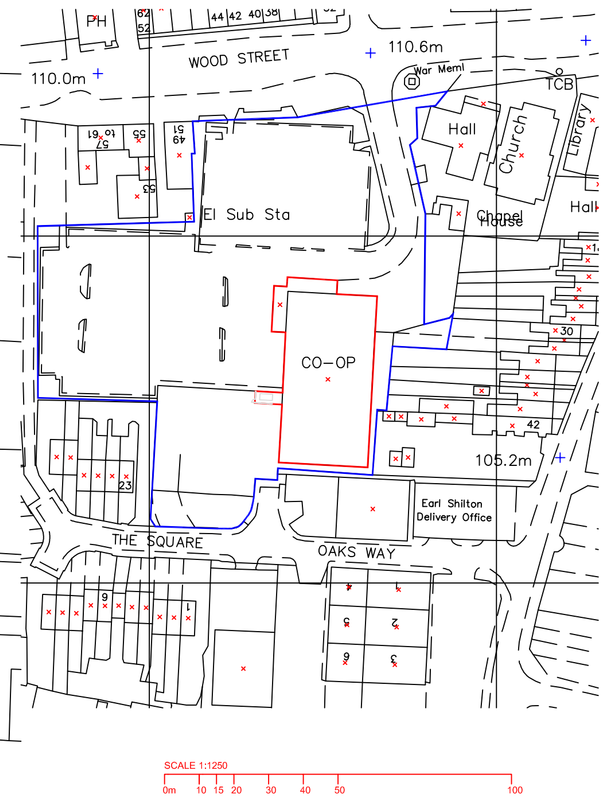

SCALE 1:1250

LOCATION PLAN 1:1250

© THE CONTENTS OF THIS DRAWING REMAIN THE SOLE PROPERTY OF WELLSFIELD ASSOCIATES AND MUST NOT BE COPIED OR REPRODUCED WITHOUT PRIOR PERMISSION.

FULL SURVEY NOT CARRIED OUT, DRAWING PRODUCED USING INFORMATION SUPPLIED BY THE CLIENT

Wellsfield Associates
80 High Street,
Hadleigh,
Essex.
SS7 2PB
Tel: 01702 551123
Fax: 01702 558530
mail@wellsfieldassociates.co.uk

project

CO-OP SUPERMARKET
EARL SHILTON,
WOOD STREET,
LECEISTERSHIRE.
LE9 7ND

BLOCK & SITE LOCATION PLANS

date	drawn
JULY 11	DAR

scale	drg no.
1:200, 1:1250@A1	1872.01a