© Crown Copyright
All rights reserved
License number AR 100018741

INDEXED
DEVELOPMENT SERVICES
0 3 OCT 2008
RECEIVED

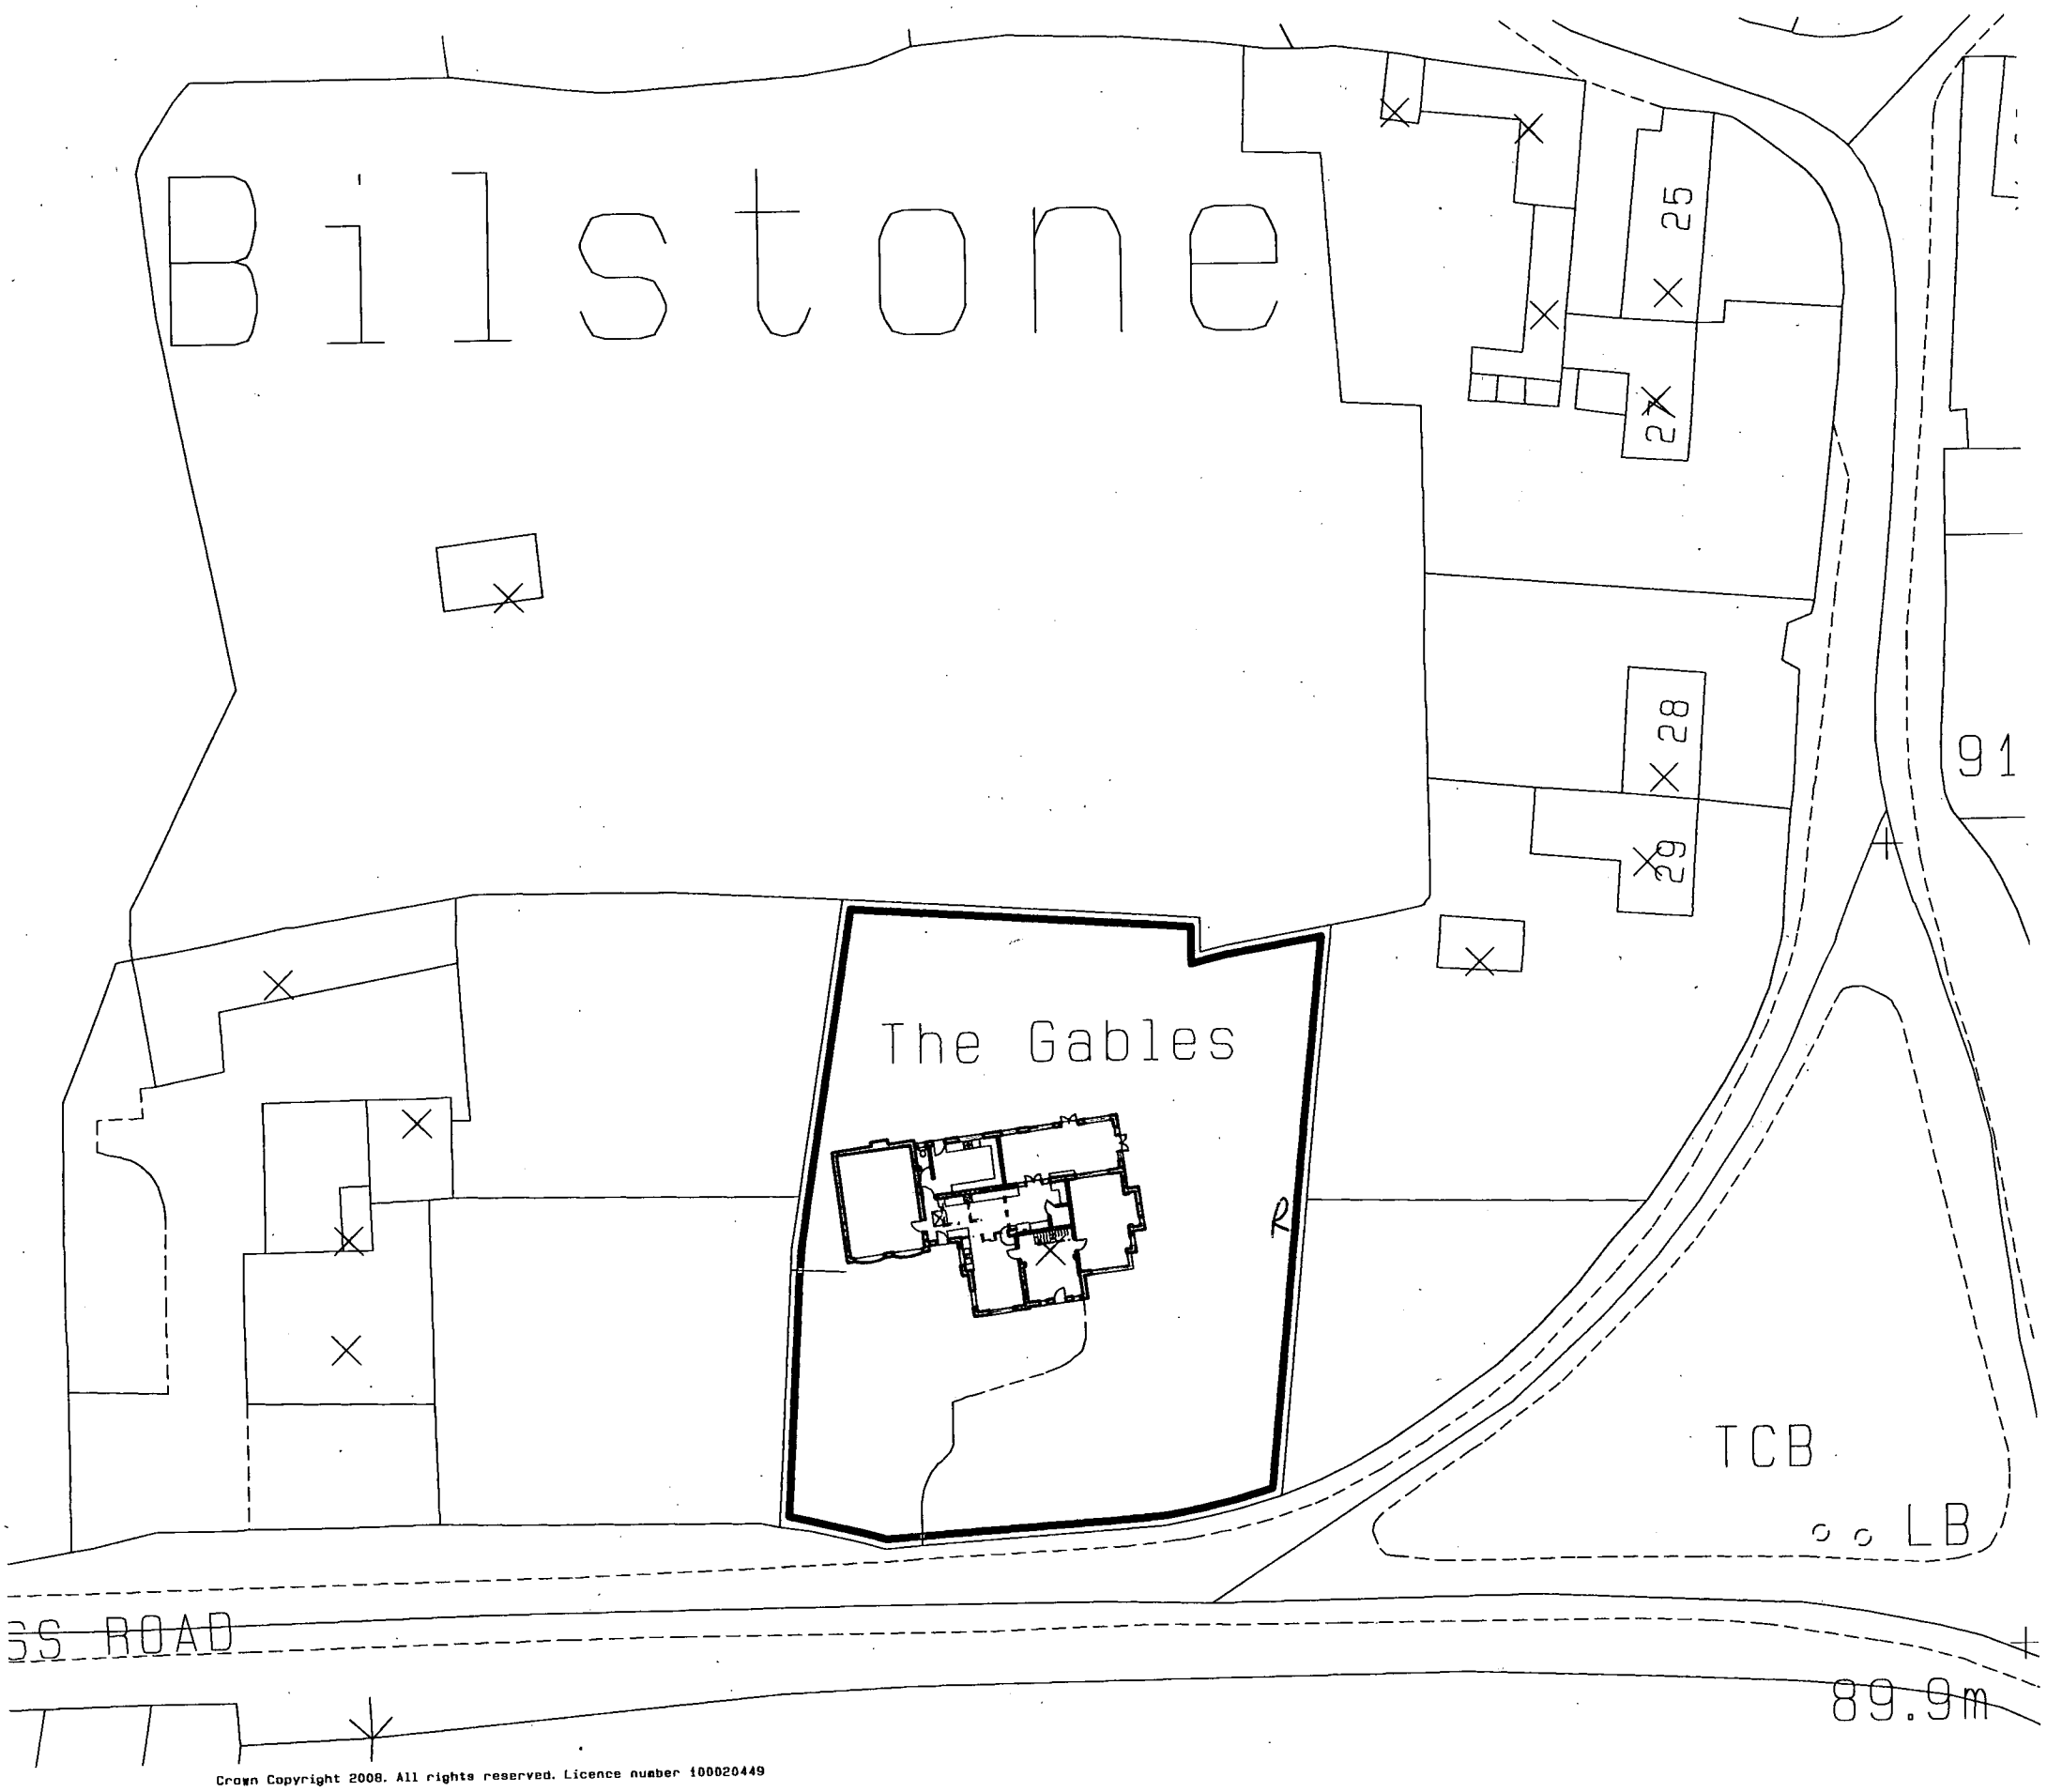

Crown Copyright 2008. All rights reserved. Licence number 100020449

SAVAGE HAYWARD
ARCHITECTS
19 Station Rd Hinckley, Leicstershire, LE10 1AW, 01455 635665, FAX- 01455 618971

Client: Mr & Mrs Wright		Drawing: Site Plan	
Project: Proposed Exts & Alts, The Gables, Bilstone	Auth: LJW	Date: Oct 2008	Drawing No: 07
	Scale: 1 : 500	Job No: 08/13	

THIS DRAWING IS THE COPYRIGHT OF SAVAGE HAYWARD REPRODUCTION IN ANY FORM OF WHOLE OR PART IS FORBIDDEN WITHOUT PRIOR WRITTEN PERMISSION OF THE COPYRIGHT HOLDER DO NOT SCALE FROM DRAWING AND ONLY FIGURE DIMENSIONS ARE TO BE USED