INDEXED

DEVELOPMENT SERVICES
03 OCT 2008
RECEIVED

©Crown Copyright
All rights reserved
License number AR 100018741

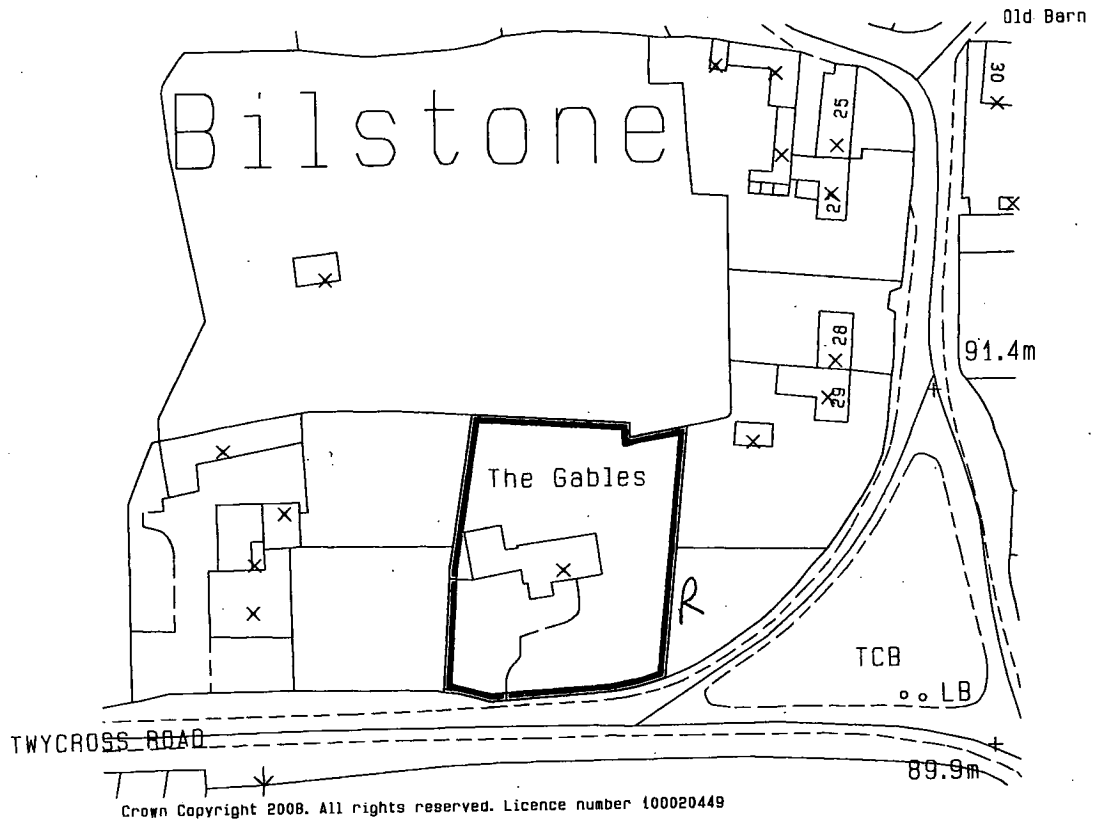

SAVAGE HAYWARD
ARCHITECTS

19 Station Rd Hinckley, Leicstershire, LE10 1AW, 01455 635665, FAX- 01455 618971

Client: Mr & Mrs Wright		Drawing: O/S Plan	Drawing No: -
Project: Proposed Exts & Alts The Gables Bilstone	Auth: LJW Scale: 1 : 1250	Date: Oct 2008 Job No: 08/13	

THIS DRAWING IS THE COPYRIGHT OF SAVAGE HAYWARD REPRODUCTION IN ANY FORM OF WHOLE OR PART IS FORBIDDEN WITHOUT PRIOR WRITTEN PERMISSION OF THE COPYRIGHT HOLDER DO NOT SCALE FROM DRAWING AND ONLY FIGURE DIMENSIONS ARE TO BE USED