Revision	Date

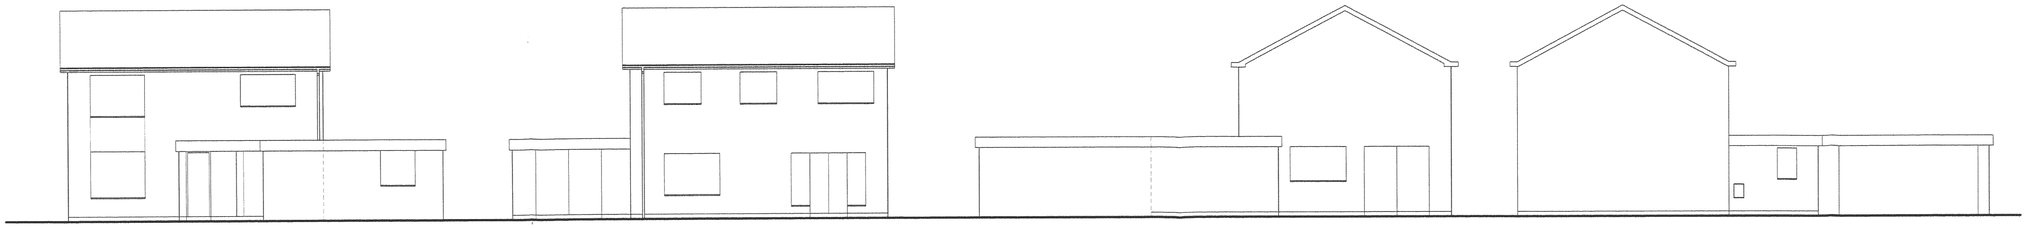

FRONT ELEVATION AS EXISTING

REAR ELEVATION AS EXISTING

SIDE ELEVATION AS EXISTING

SIDE ELEVATION AS EXISTING

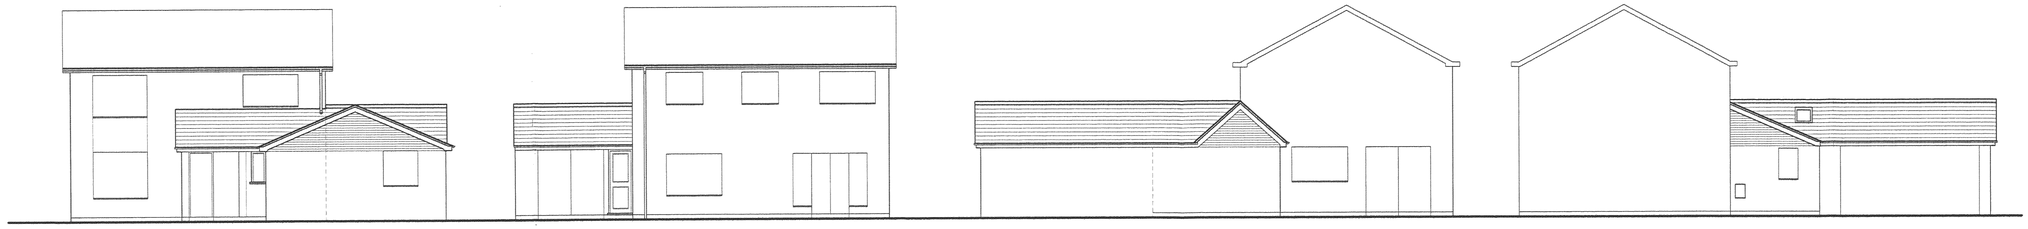

FRONT ELEVATION AS PROPOSED

REAR ELEVATION AS PROPOSED

SIDE ELEVATION AS PROPOSED

SIDE ELEVATION AS PROPOSED

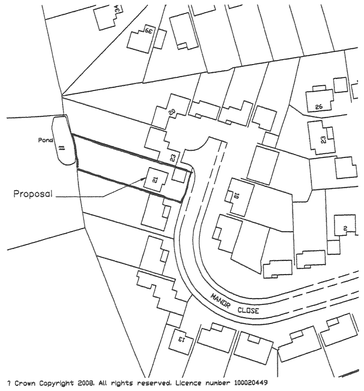

© Crown Copyright 2008. All rights reserved. Licence number 100020449

LOCATION PLAN 1:250

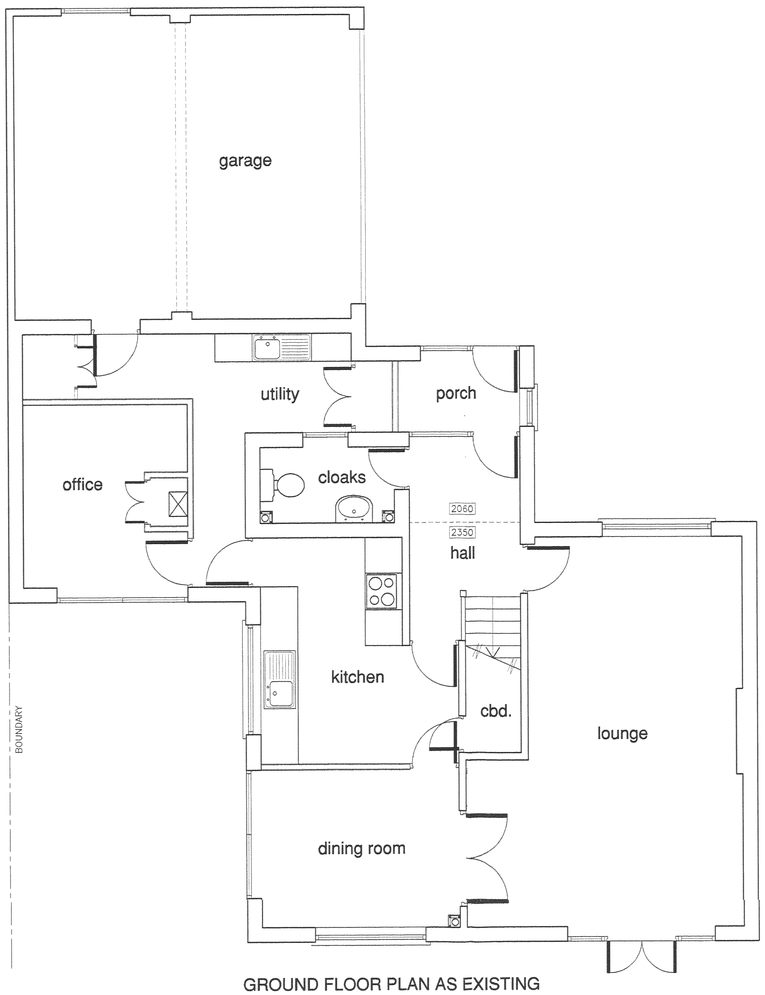

GROUND FLOOR PLAN AS EXISTING

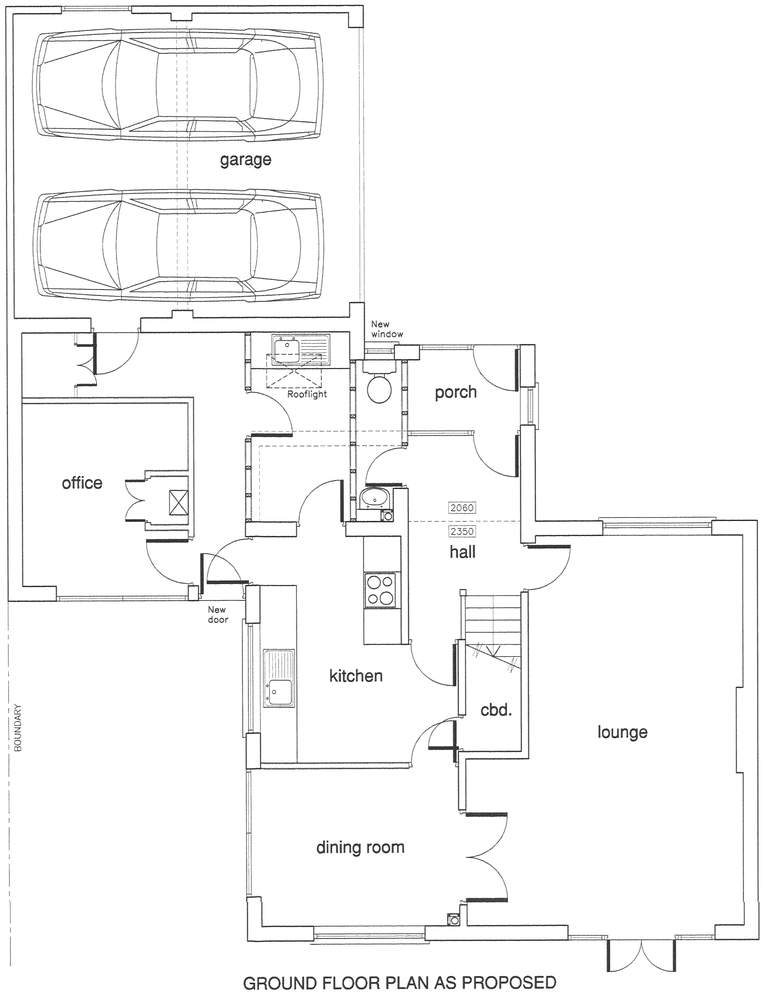

GROUND FLOOR PLAN AS PROPOSED

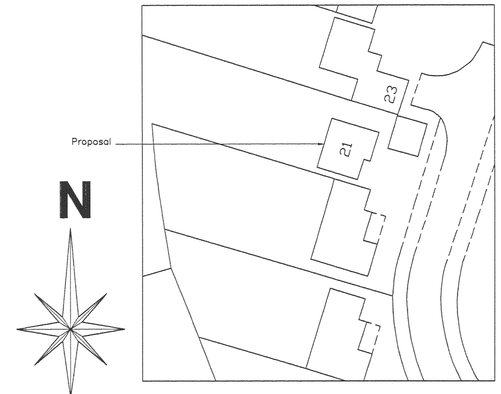

BLOCK PLAN 1:500

DEVELOPMENT SERVICES
07 OCT 2008
RECEIVED

A.J.S
ARCHITECTURAL DESIGN

Please reply to:
8 Belvoir Close
Mountsorrel
Loughborough
Leicester LE12 7BL

Tel: 0116 230 2806
Mobile: 07890 936877
Fax: 0116 237 4242
Email: SJacksonEDS @AOL.com

Offices also at
130 Wyngate Drive
Leicester
LE3 0UT
Tel: 0116 254 1447

108 Haddenham Road
Leicester
LE3 2BG
Tel: 0116 229 0856

Project *PROPOSED ALTERATIONS AT 21 MANOR CLOSE BURBAGE FOR MR & MRS C CHAPMAN*

Sheet Title *EXISTING & PROPOSED PLANS & ELEVATIONS*

Scale *1:50 1:100* Ref *2008/633/01*

Date *SEPT. 2008* Drawn *SJ*

ALL DIMENSIONS TO BE CHECKED ON SITE. DO NOT SCALE OFF DRAWING.
THIS DRAWING IS THE COPYRIGHT OF THE ARCHITECT AND NOT TO BE REPRODUCED WITHOUT THEIR PERMISSION. ORDNANCE SURVEY MAP INFORMATION REPRODUCED WITH PERMISSION OF HMSO CROWN COPYRIGHT RESERVED.