

DEVELOPMENT SERVICES
25 SEP 08
RECEIVED

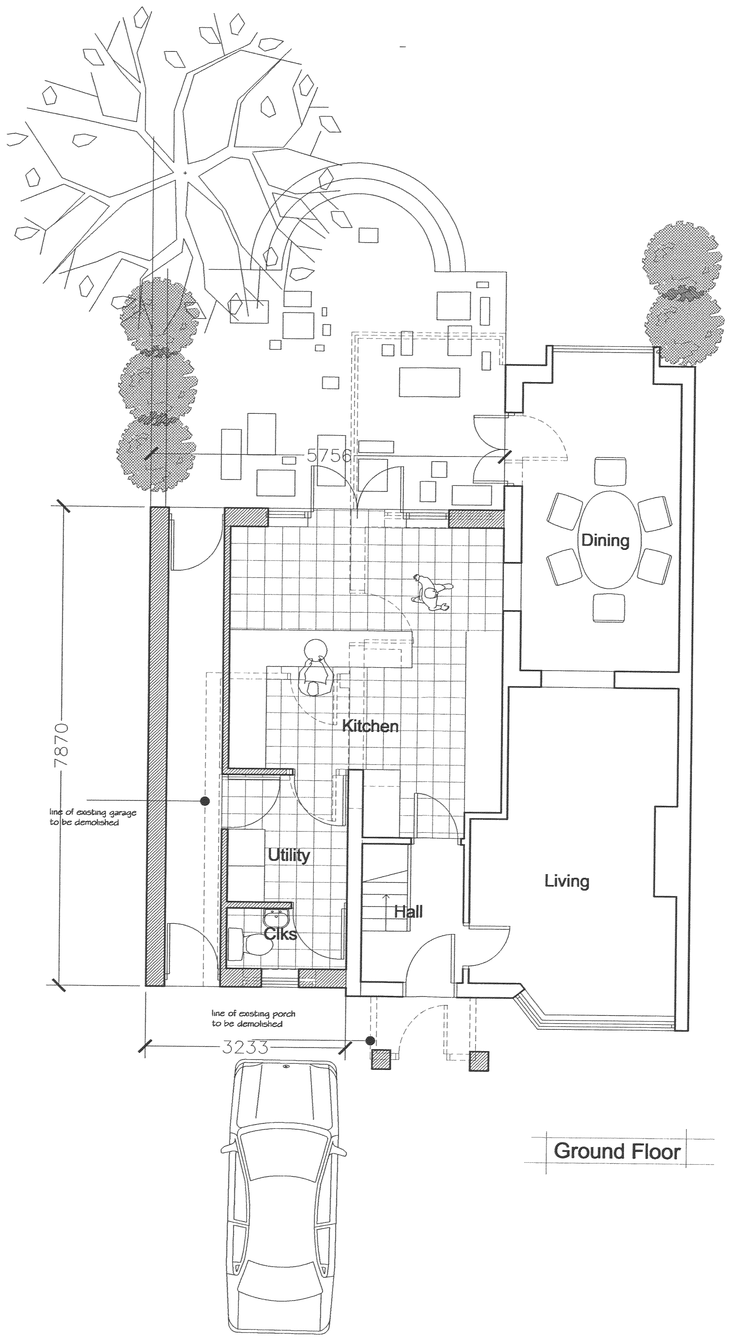


Ground Floor

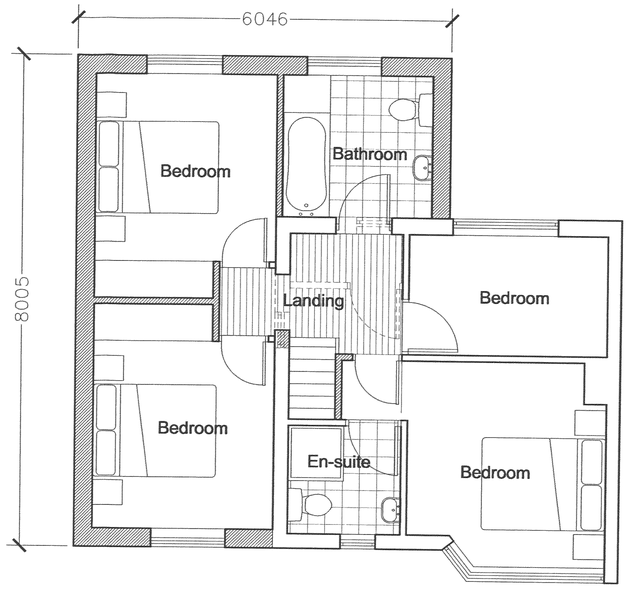


First Floor



Front elevation

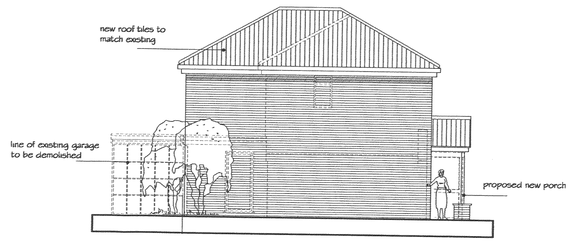

Side elevation

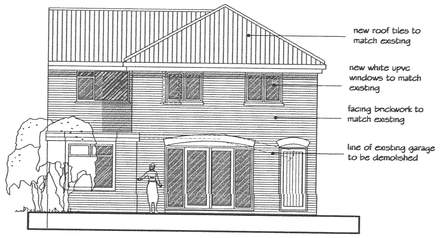

Rear elevation


notes

This drawing is the copyright of the Architects and may not be reproduced or used except by written permission.

Dimensions must not be scaled from this drawing. The Contractor is to check and verify all building and site dimensions before work is put in hand.

The Contractor is to check and verify with all the Statutory Authorities and the Employer the location and condition of any under ground or overhead services or confirm that none exists prior to work commencing on site.

The Contractor shall comply with enactments regulations and working rules relating to safety health and welfare of work people.

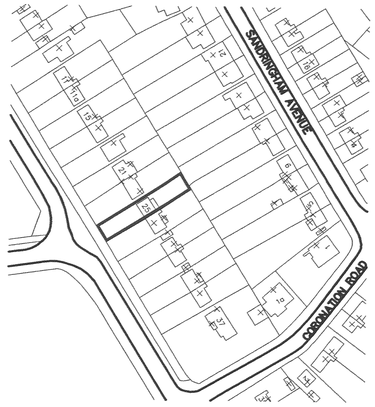

Location plan 1:1250

project

Proposed house extension
25 Elmthorpe Lane
Earl Shilton
Mr and Mrs C Stone

title Planning

date September 08

scale 1:100

dwg no 02