© Crown copyright. All rights reserved.
Licence number: 1000 420 14
No further copies may be made.

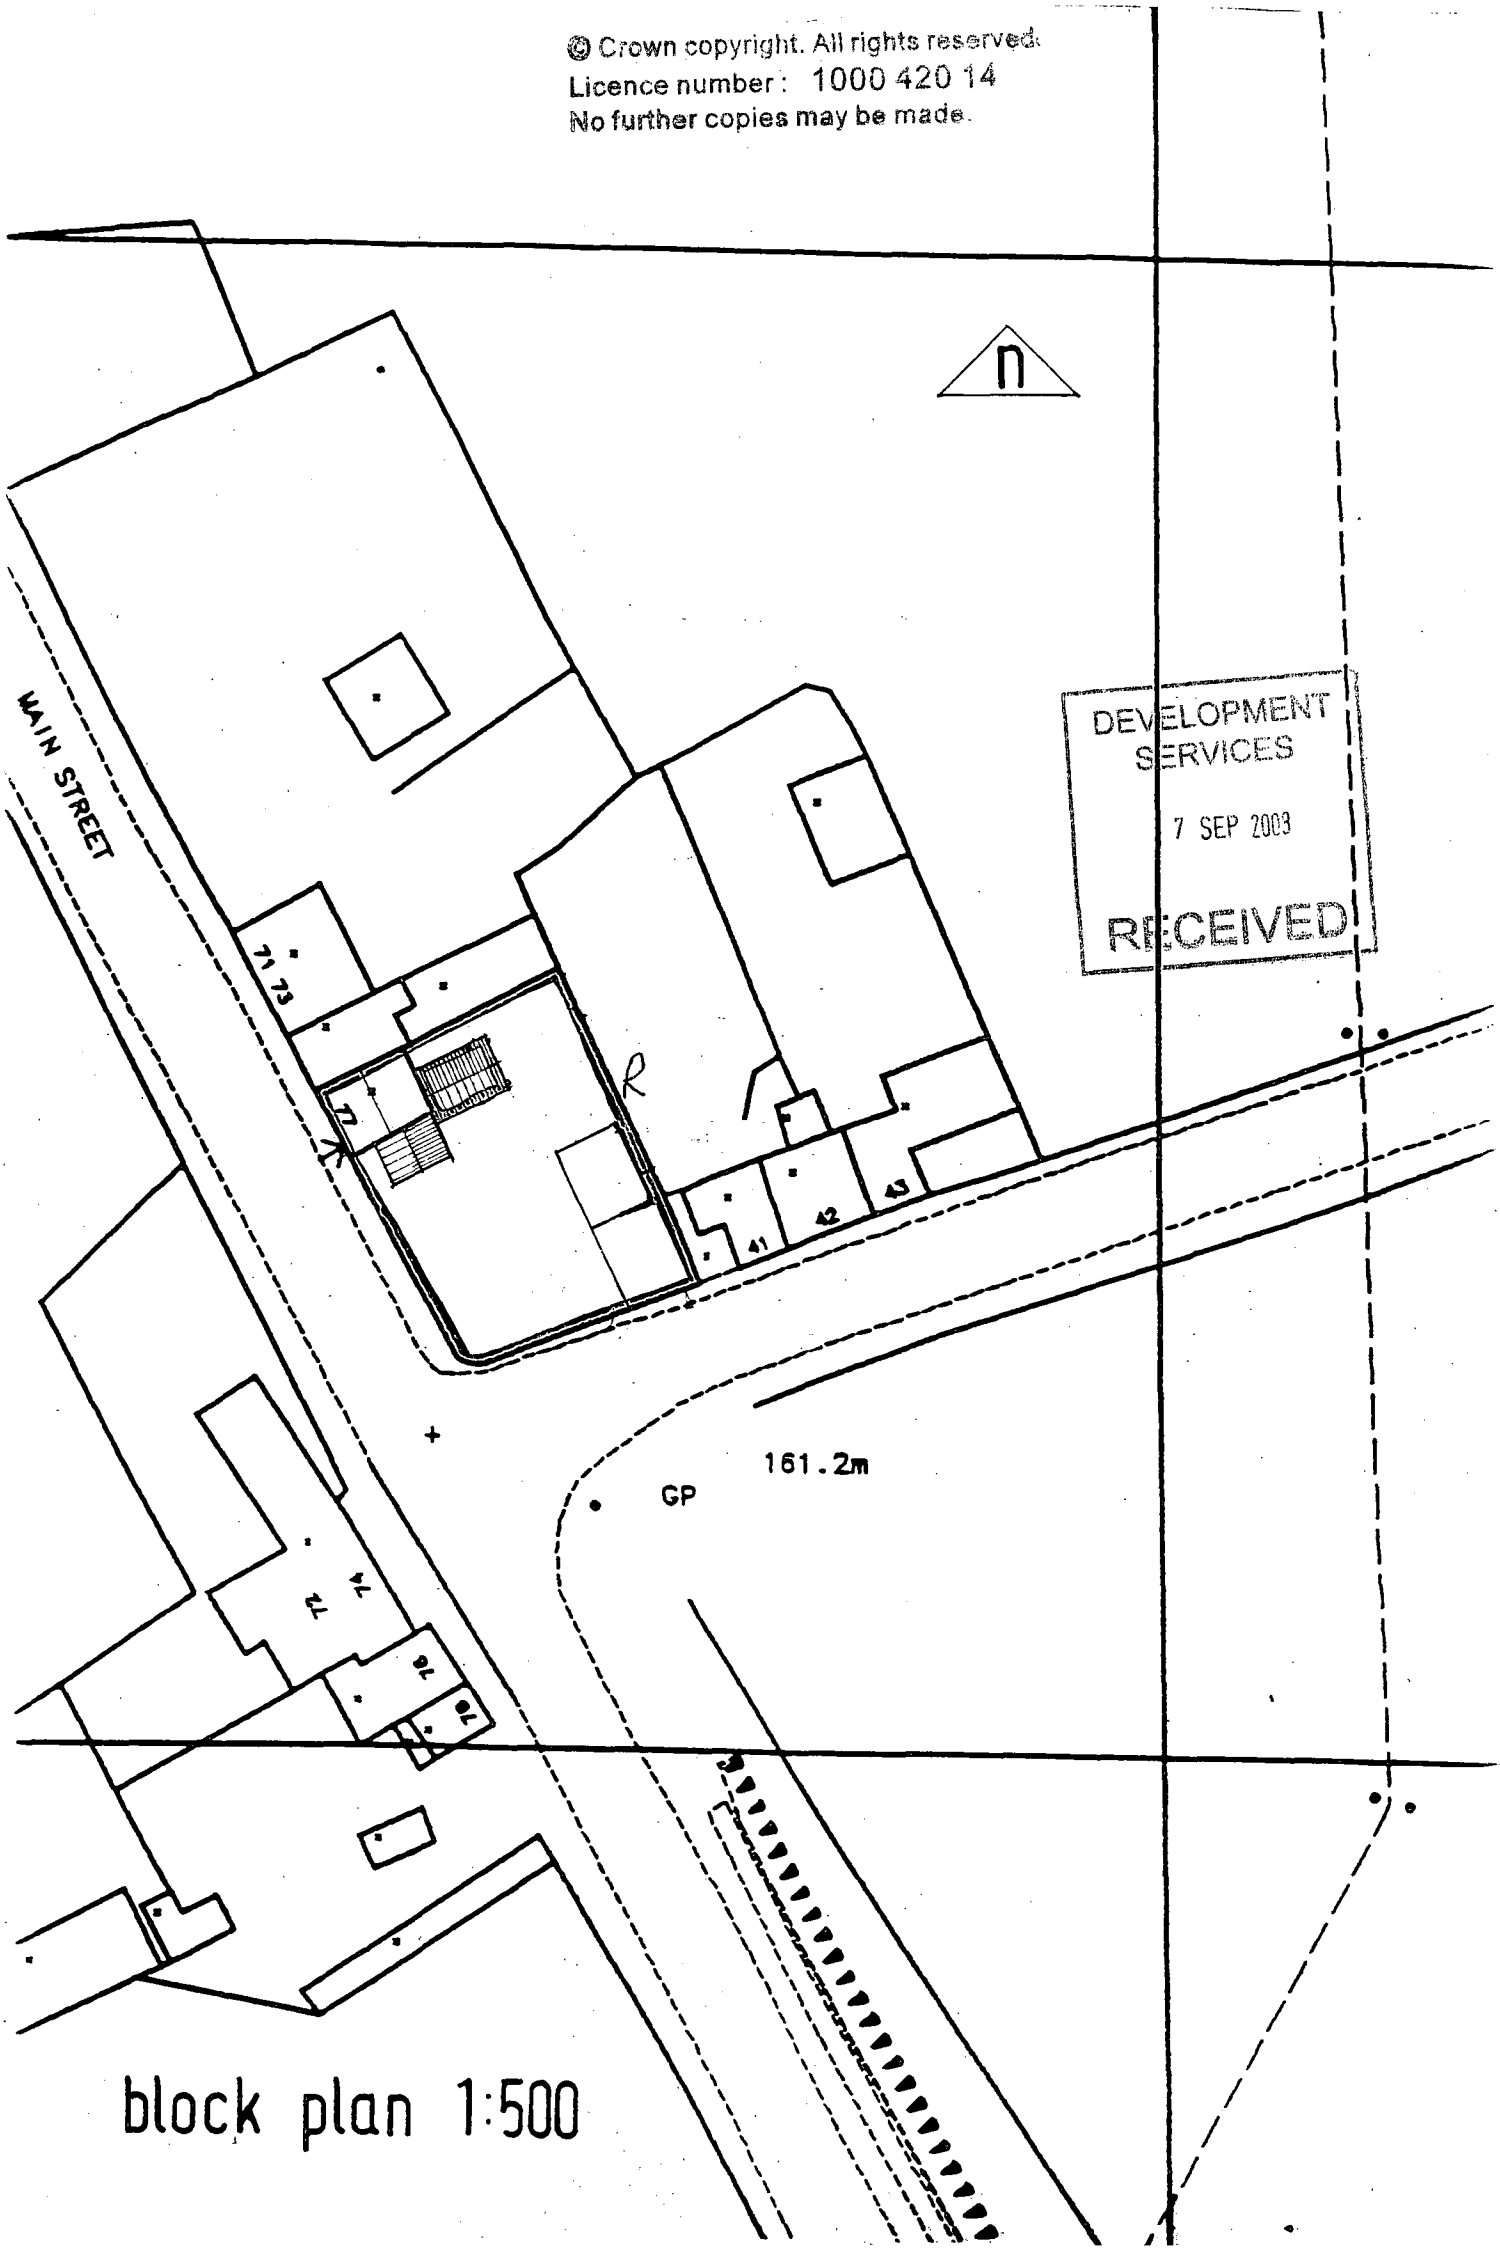

block plan 1:500