11/00323/FUL -
DCAMDPLAN
-SJ

Notes
The copyright of this drawing and design is vested in the Company and must not be copied or reproduced without written consent.
This drawing to be read in conjunction with the specification and other drawings
Do not scale to ascertain dimensions
All dimensions to be checked and verified on site by the responsible contractor prior to commencement of work

client
STEVE ELLIOT

project
THE GEORGE & DRAGON PUB

drawing title
EXISTING ELEVATIONS
DRAWINGS

| project no | | drg no 02 | rev |
|---|---|---|---|
| scale 1:100 @A3 | date MAR 11 | drawn M.D.C | checked |

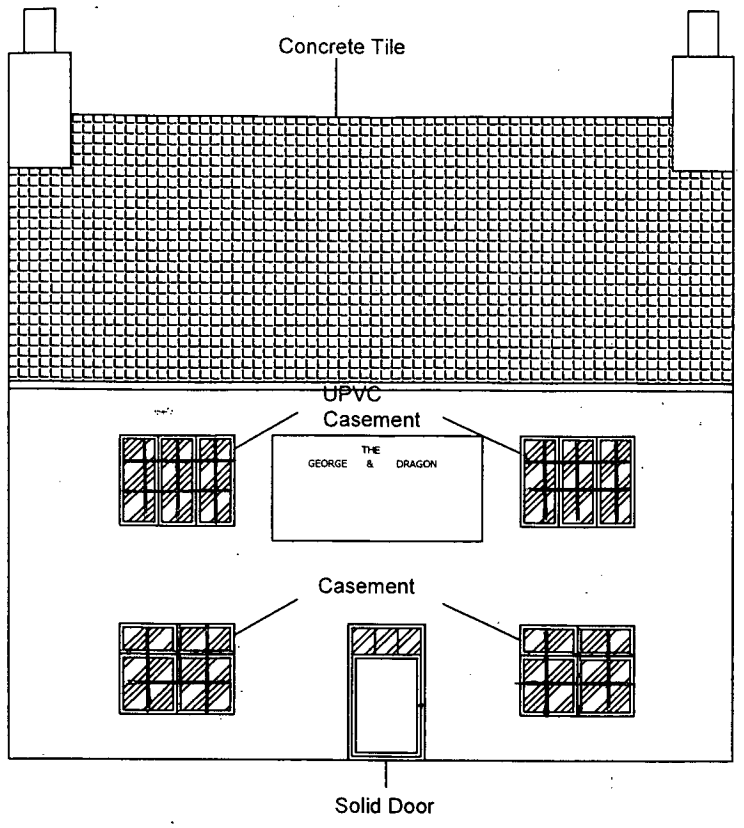


Existing Front Elevation

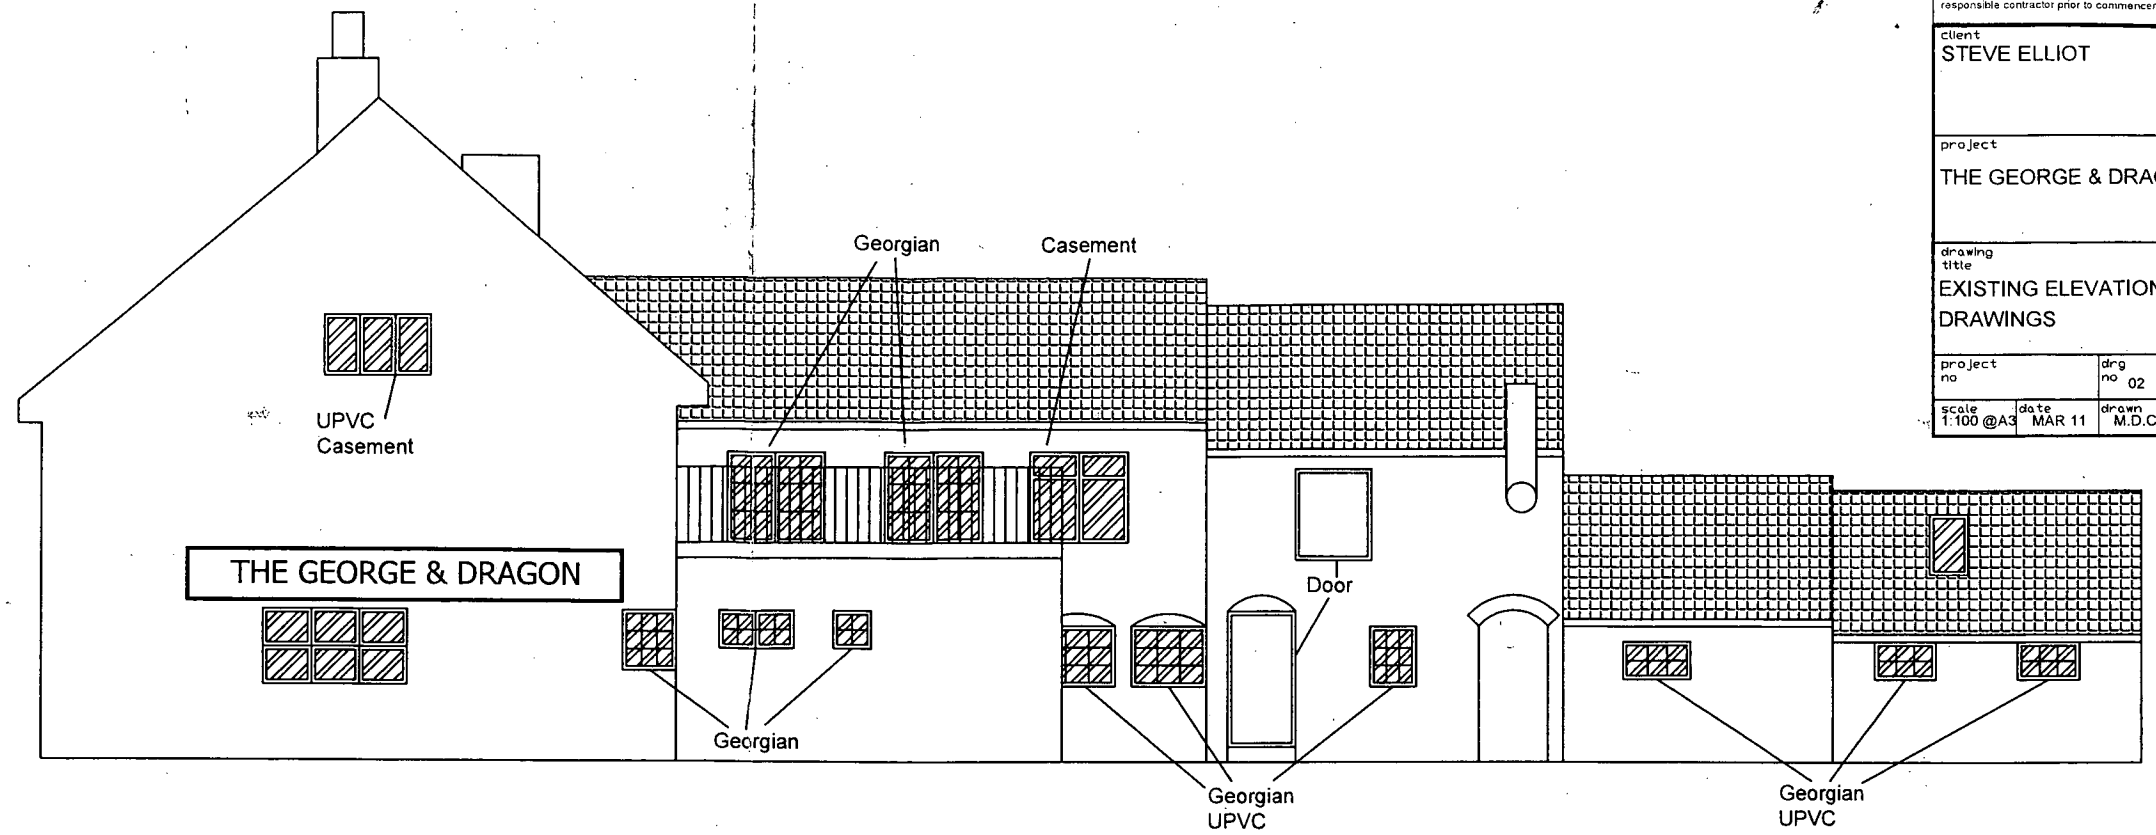


Existing Right Elevation

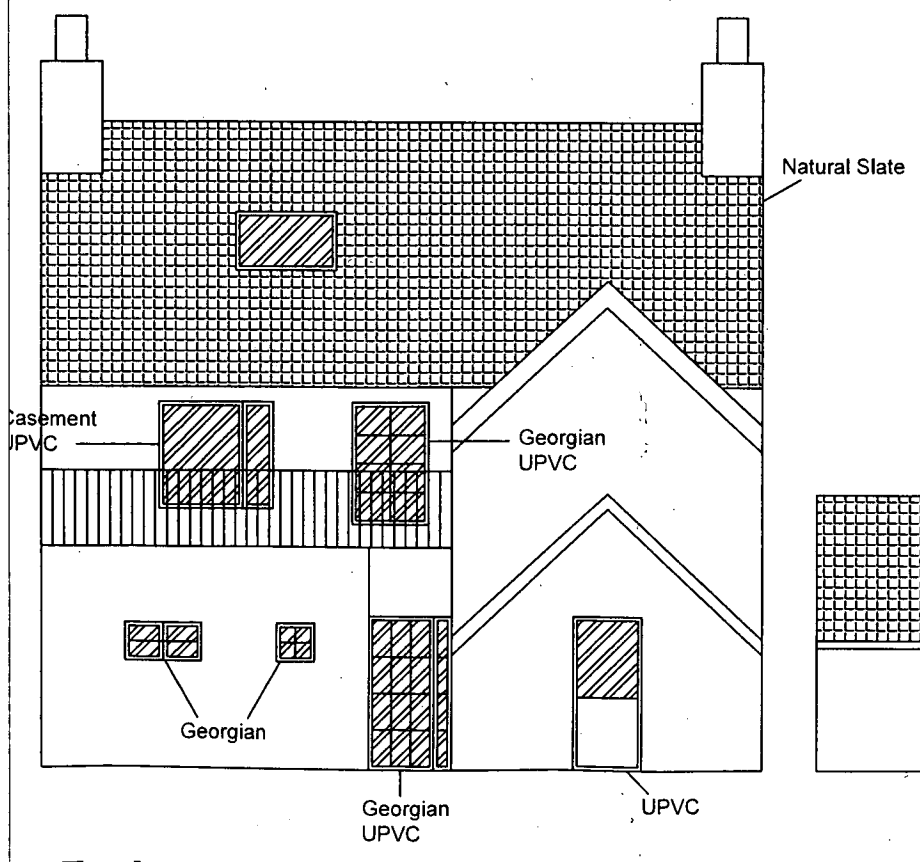


Existing Rear Elevation

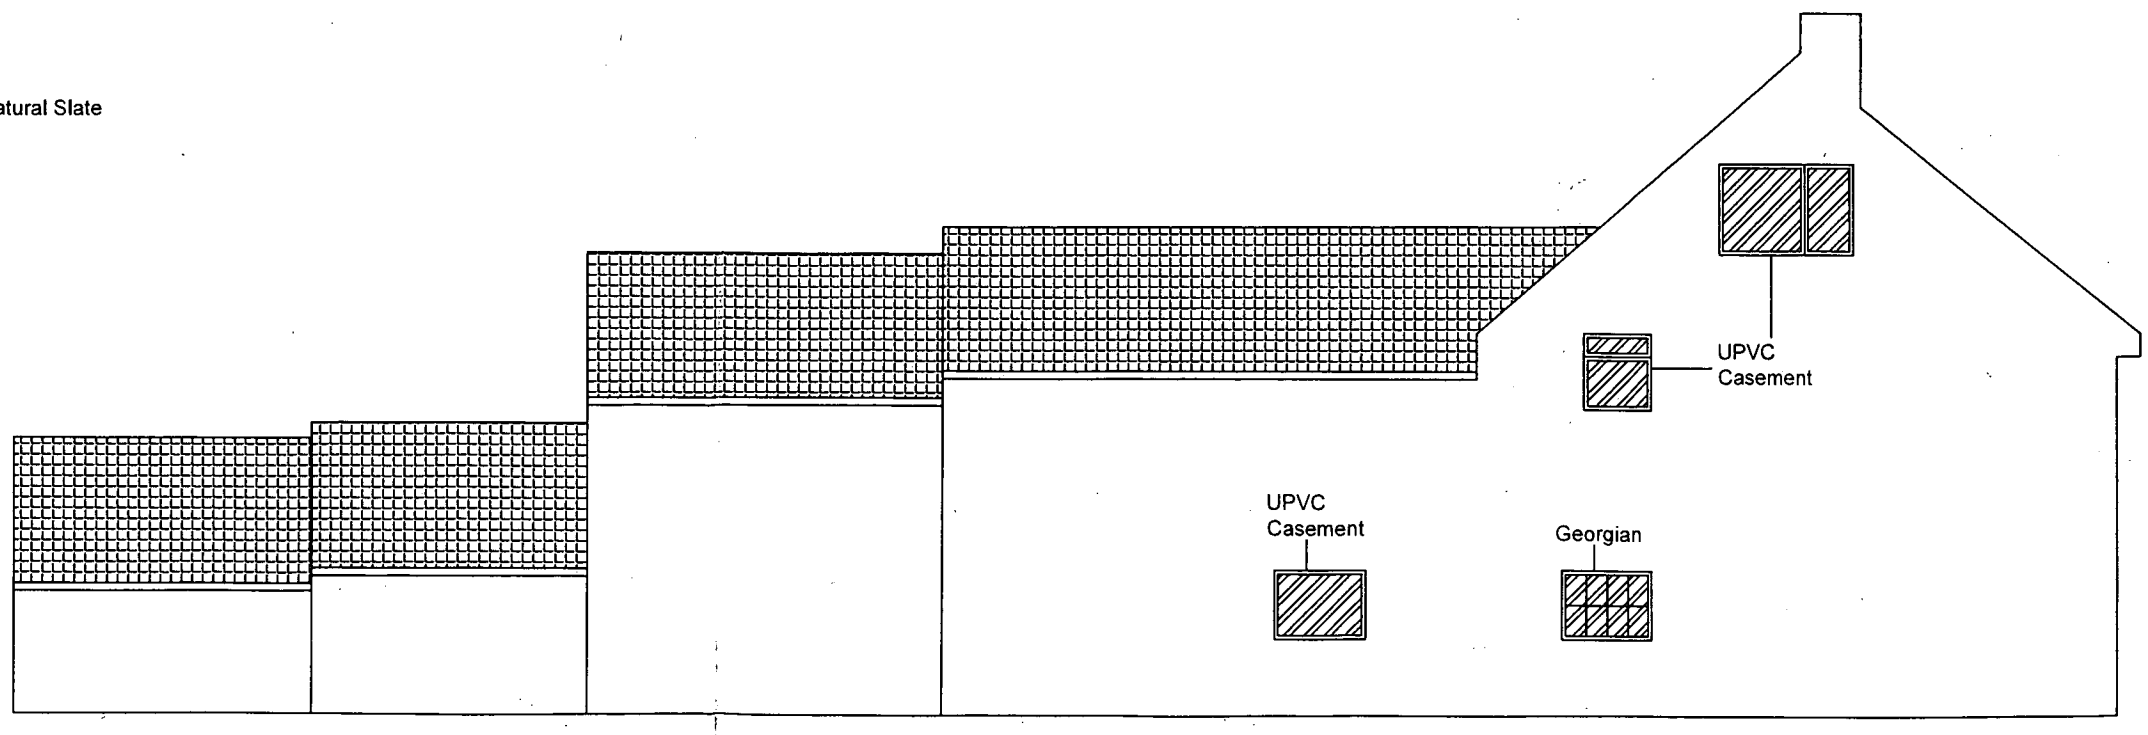


Existing Left Elevation