AMENDMENTS
A - 25.01.11 amended elevations
B - 10.06.11 amended plans to include conservatory

DRAWING TITLE
Existing Plans & Elevations

JOB TITLE
Hartlot
12 Hillside
Markfield

DRAWING NUMBER
wa 152.01B

SCALE	As Shown @ A1	DATE	19.01.11
DRAWN	KW	CHECKED	xx

walters architects

Messenger Office
One Ash
Quorn, Leicester
LE12 8UE

t: 0116 212 0119
w: www.waltersarchitect.com
e: info@waltersarchitect.com

DO NOT SCALE
Figured dimensions must be taken in preference to scaled dimensions and any discrepancies or errors are to be referred to the Architect. Contractors, sub-contractors and suppliers must verify all dimensions on site before commencing work or making any workshop drawings. Copyright reserved ©

Photo 3



Photo 2



Photo 1



Existing Side Elevation 1:100

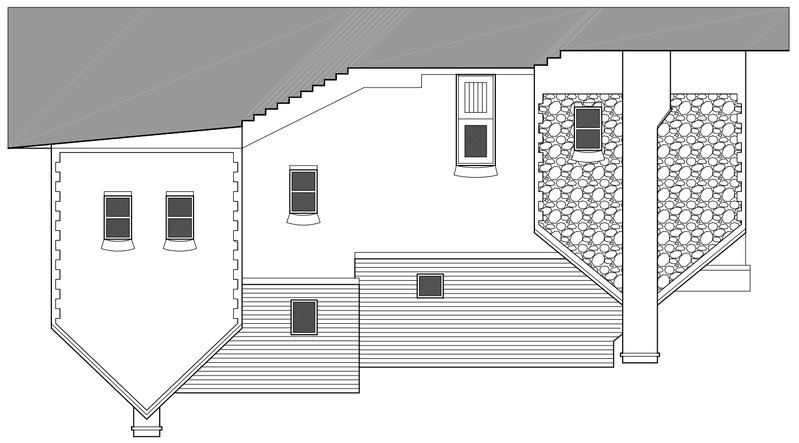

Existing Rear Elevation 1:100

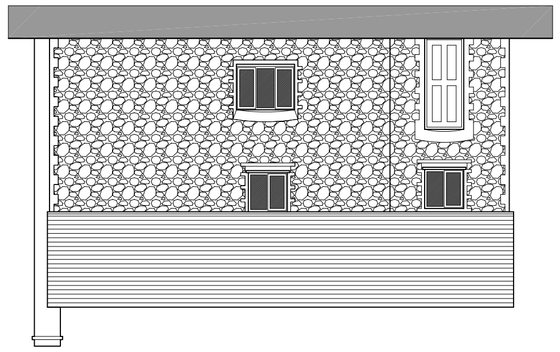

Existing Front Elevation 1:100

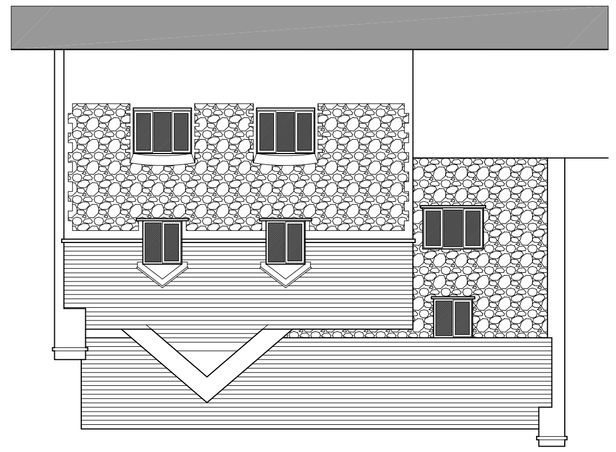

Existing Side Elevation 1:100

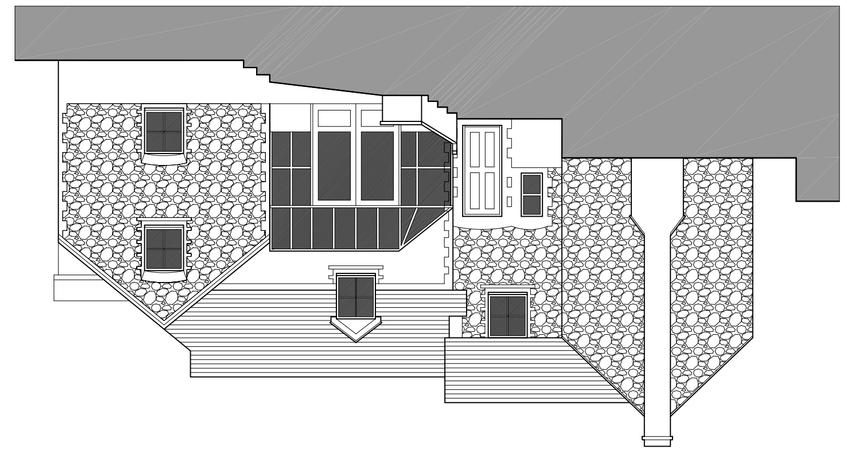

Existing First Floor Plan 1:50

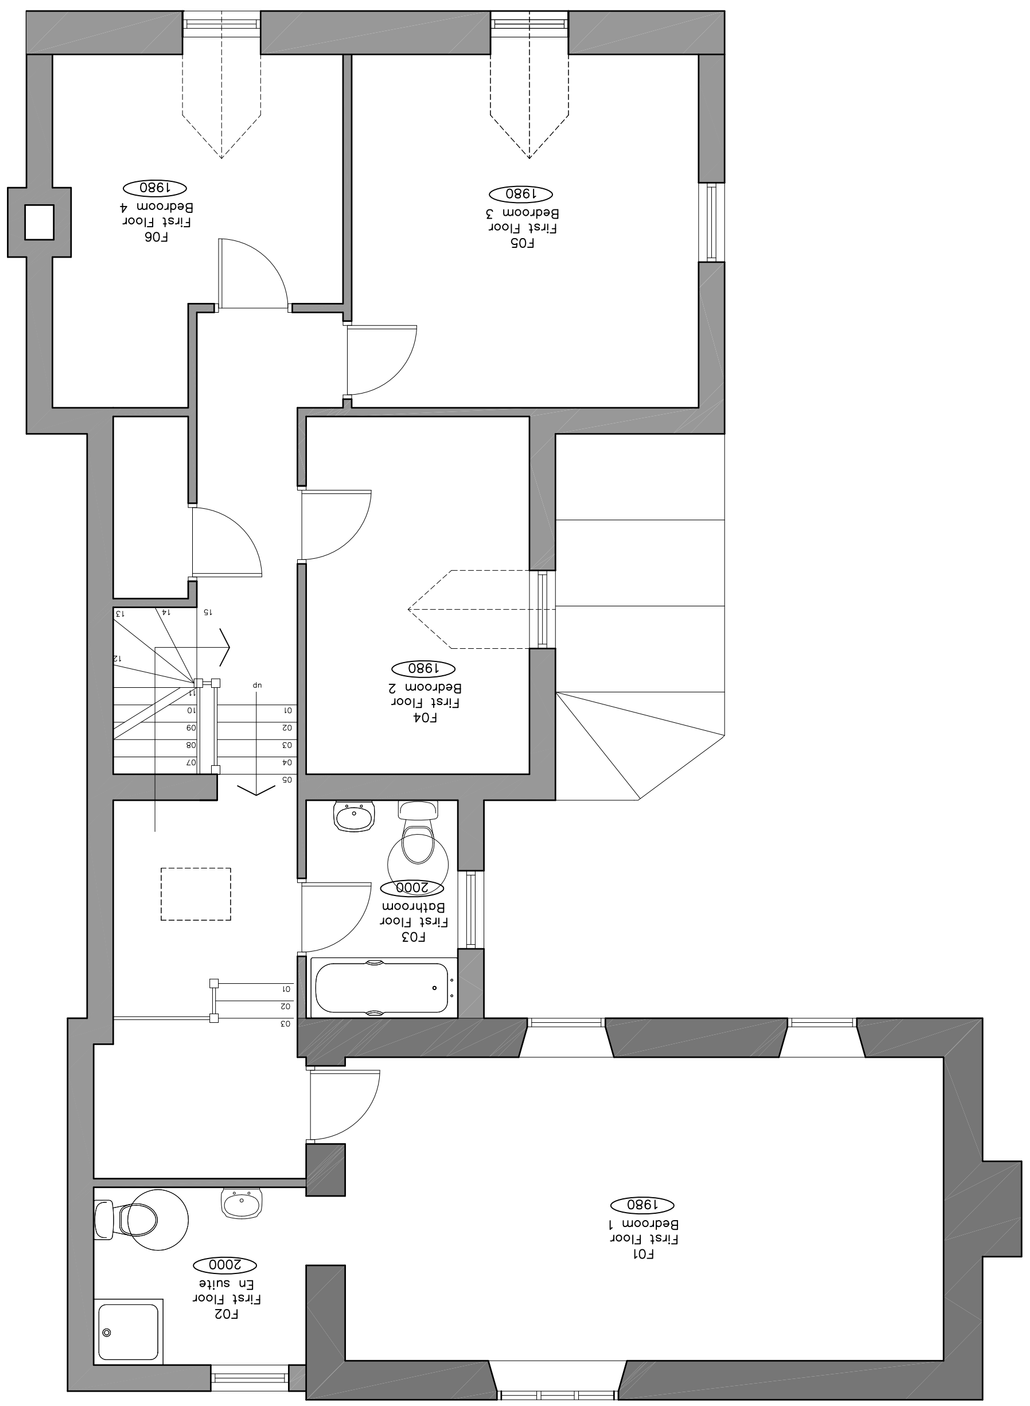

Existing Ground Floor Plan 1:50

