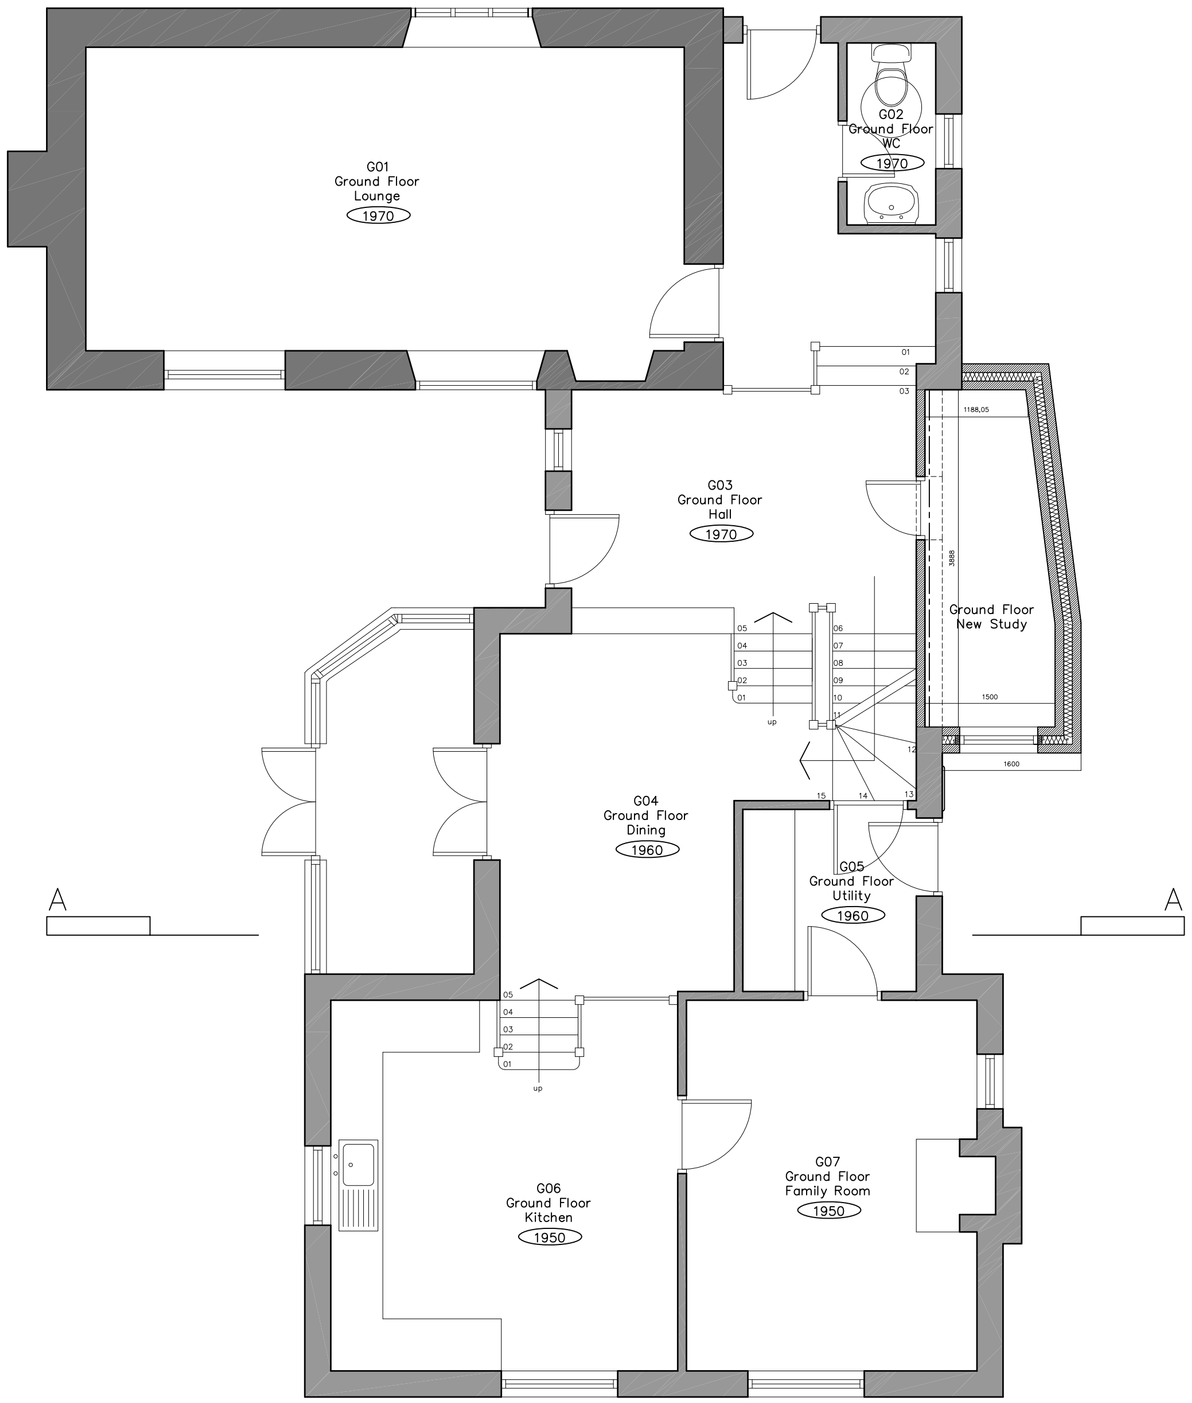

Proposed Ground Floor Plan1:50

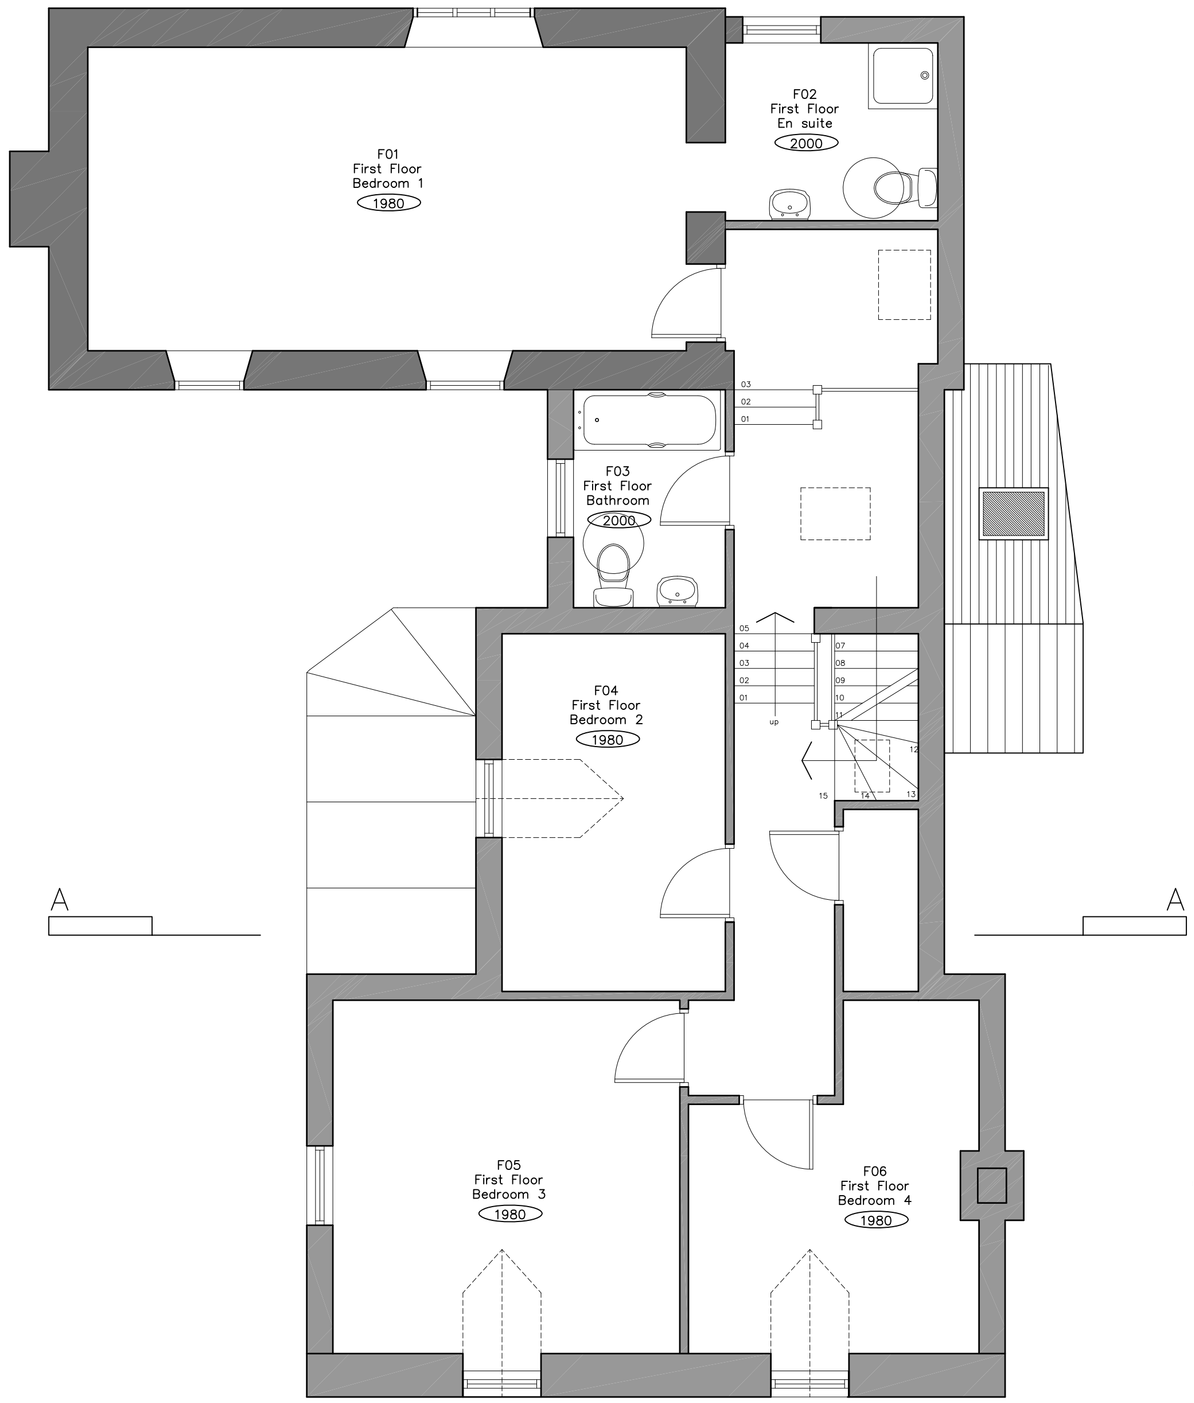

Proposed First Floor Plan1:50

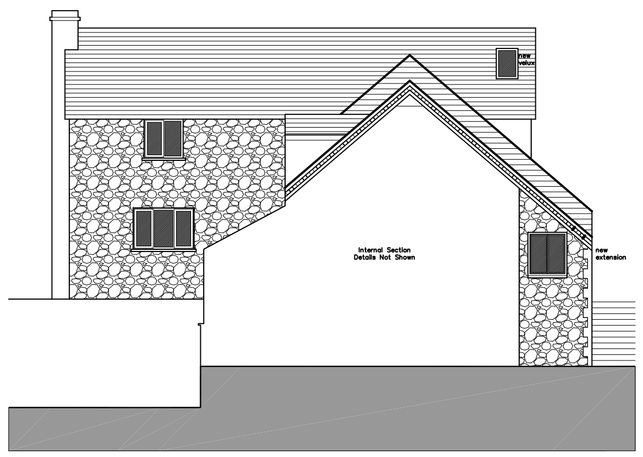

Section A-A Elevation 1:100

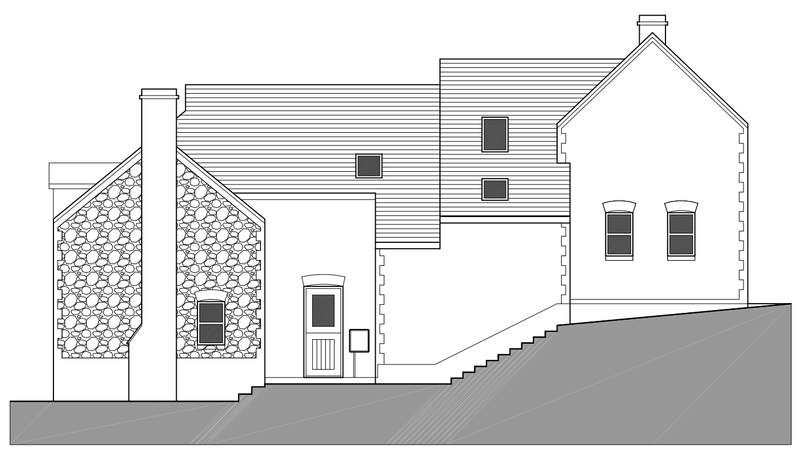

Proposed Side Elevation 1:100



Proposed Rear Elevation 1:100



Proposed Side Elevation 1:100



Proposed Front Elevation 1:100

AMENDMENTS
A - 25.01.11 incorporated client comments
B - 07.02.11 amended side elevation to include window
C - 08.03.11 amended side extension
D - 13.05.11 additional side extension
E - 10.06.11 amend roof over ext. as planners comments

DRAWING TITLE	Existing Plans & Elevations		
JOB TITLE	Harbot 12 HillSide Markfield		
DRAWING NUMBER	wa 152.02E		
SCALE	As Shown @ A1	DATE	19.01.11
DRAWN	KW	CHECKED	xx

walters architects

t: 0116 212 0119
w: www.waltersarchitect.com
e: info@waltersarchitect.com

Messenger Office
One Ash
Quorn, Leicester
LE12 8UE

DO NOT SCALE
Figured dimensions must be taken in preference to scaled dimensions and any discrepancies or errors are to be referred to the Architect. Contractors, sub-contractors and suppliers must verify all dimensions on site before commencing work or making any workshop drawings. Copyright Reserved ©