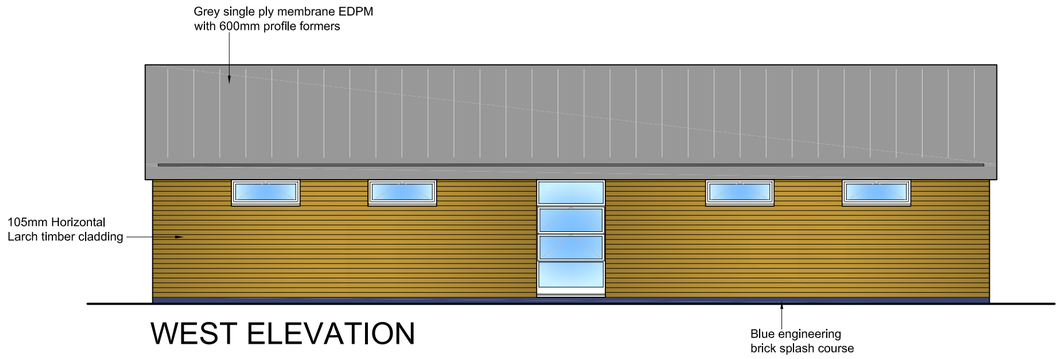

WEST ELEVATION

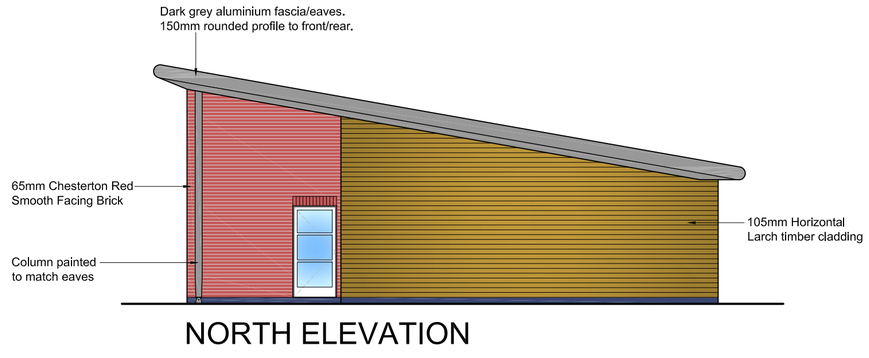

NORTH ELEVATION

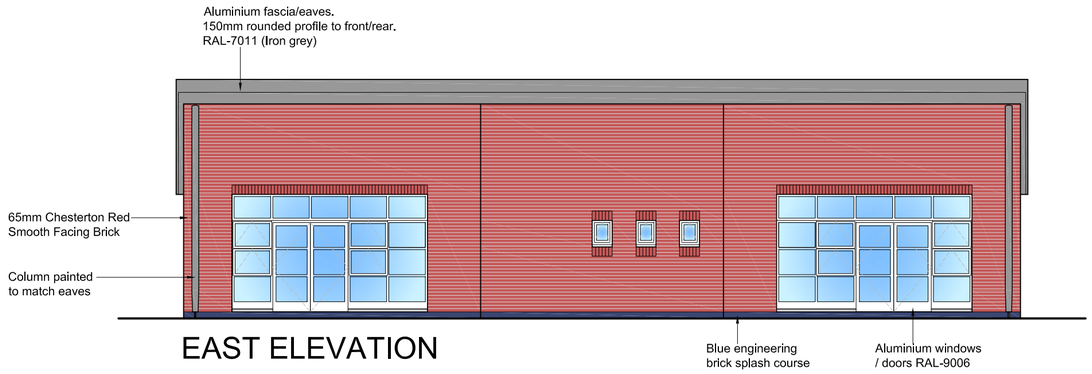

EAST ELEVATION

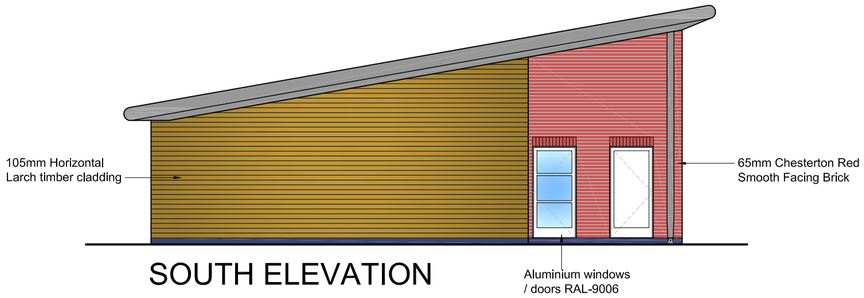

SOUTH ELEVATION

0 1 2 3 4 5 6 7 8 9 10m

Scale 1:100

INVESTOR IN PEOPLE

Leicestershire County Council

CLIENT: CHILDREN & YOUNG PEOPLES SERVICE

PROJECT: RATBY PRIMARY SCHOOL

PROPOSED 2 CLASS BLOCK ELEVATIONS

scale	drawn	checked	
1:100	JPP		A2
job no.	date	drawing no.	rev.
814997	15 April 2011	P05	

COUNTY HALL ▪ GLENFIELD ▪ LEICESTER ▪ LE3 8RE
property@leics.gov.uk ▪ Tel (0116) 3056811 ▪ Fax 3056722

Plot File Name: 014574Architectural.dwg Layout Name: P05
By: jprosser at: 2:58 pm on: 18 April 2011