




PLANNING DRAWING - PROPOSED SKIN CLINIC- AT; WESTON, BOSWORTH ROAD, CARLTON

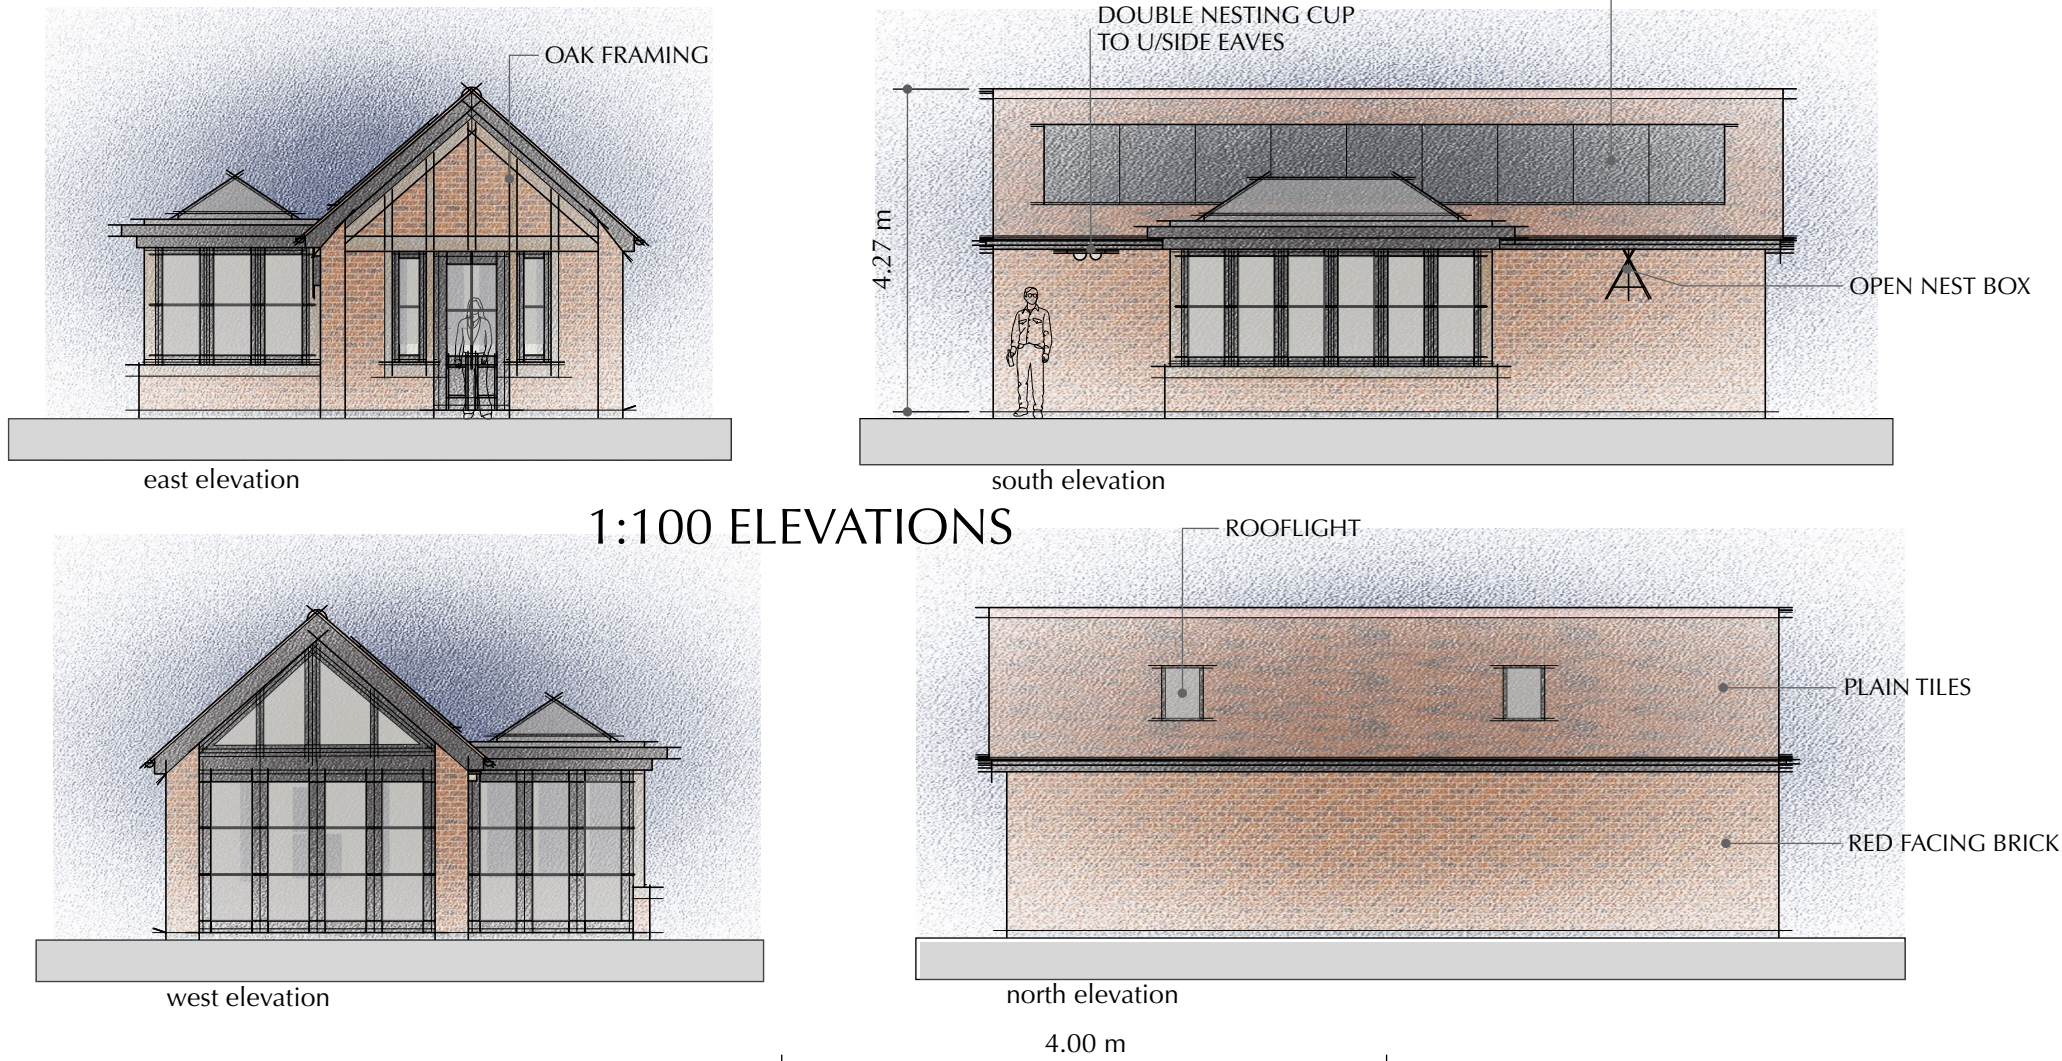


Illustrative perspectives

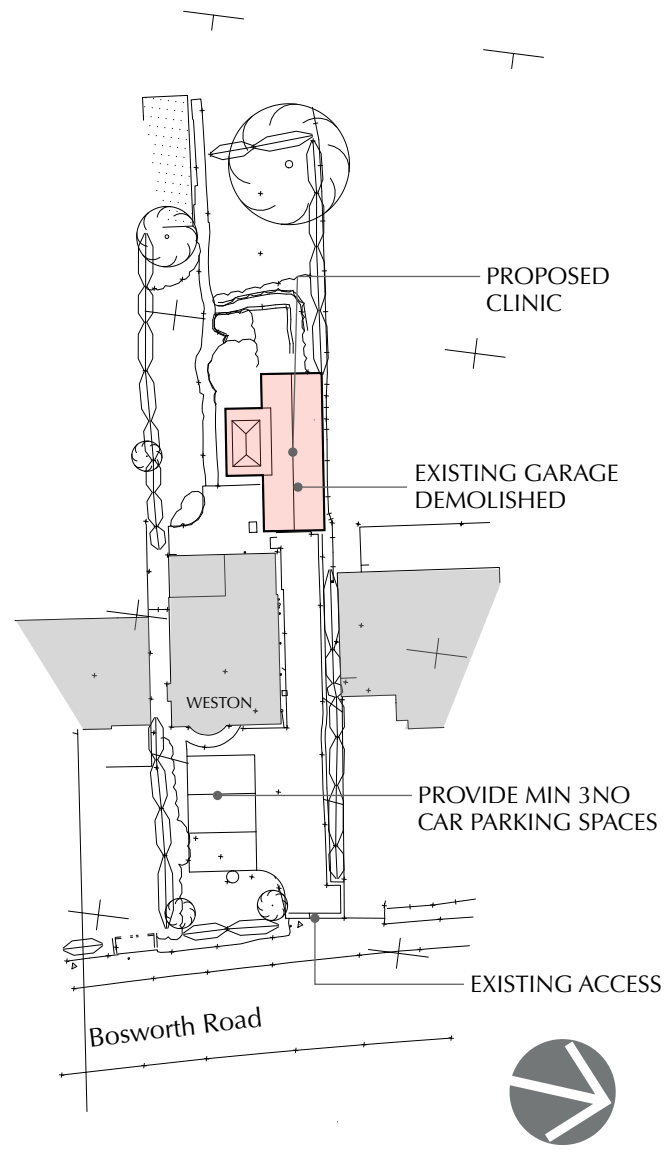

1:500 site plan

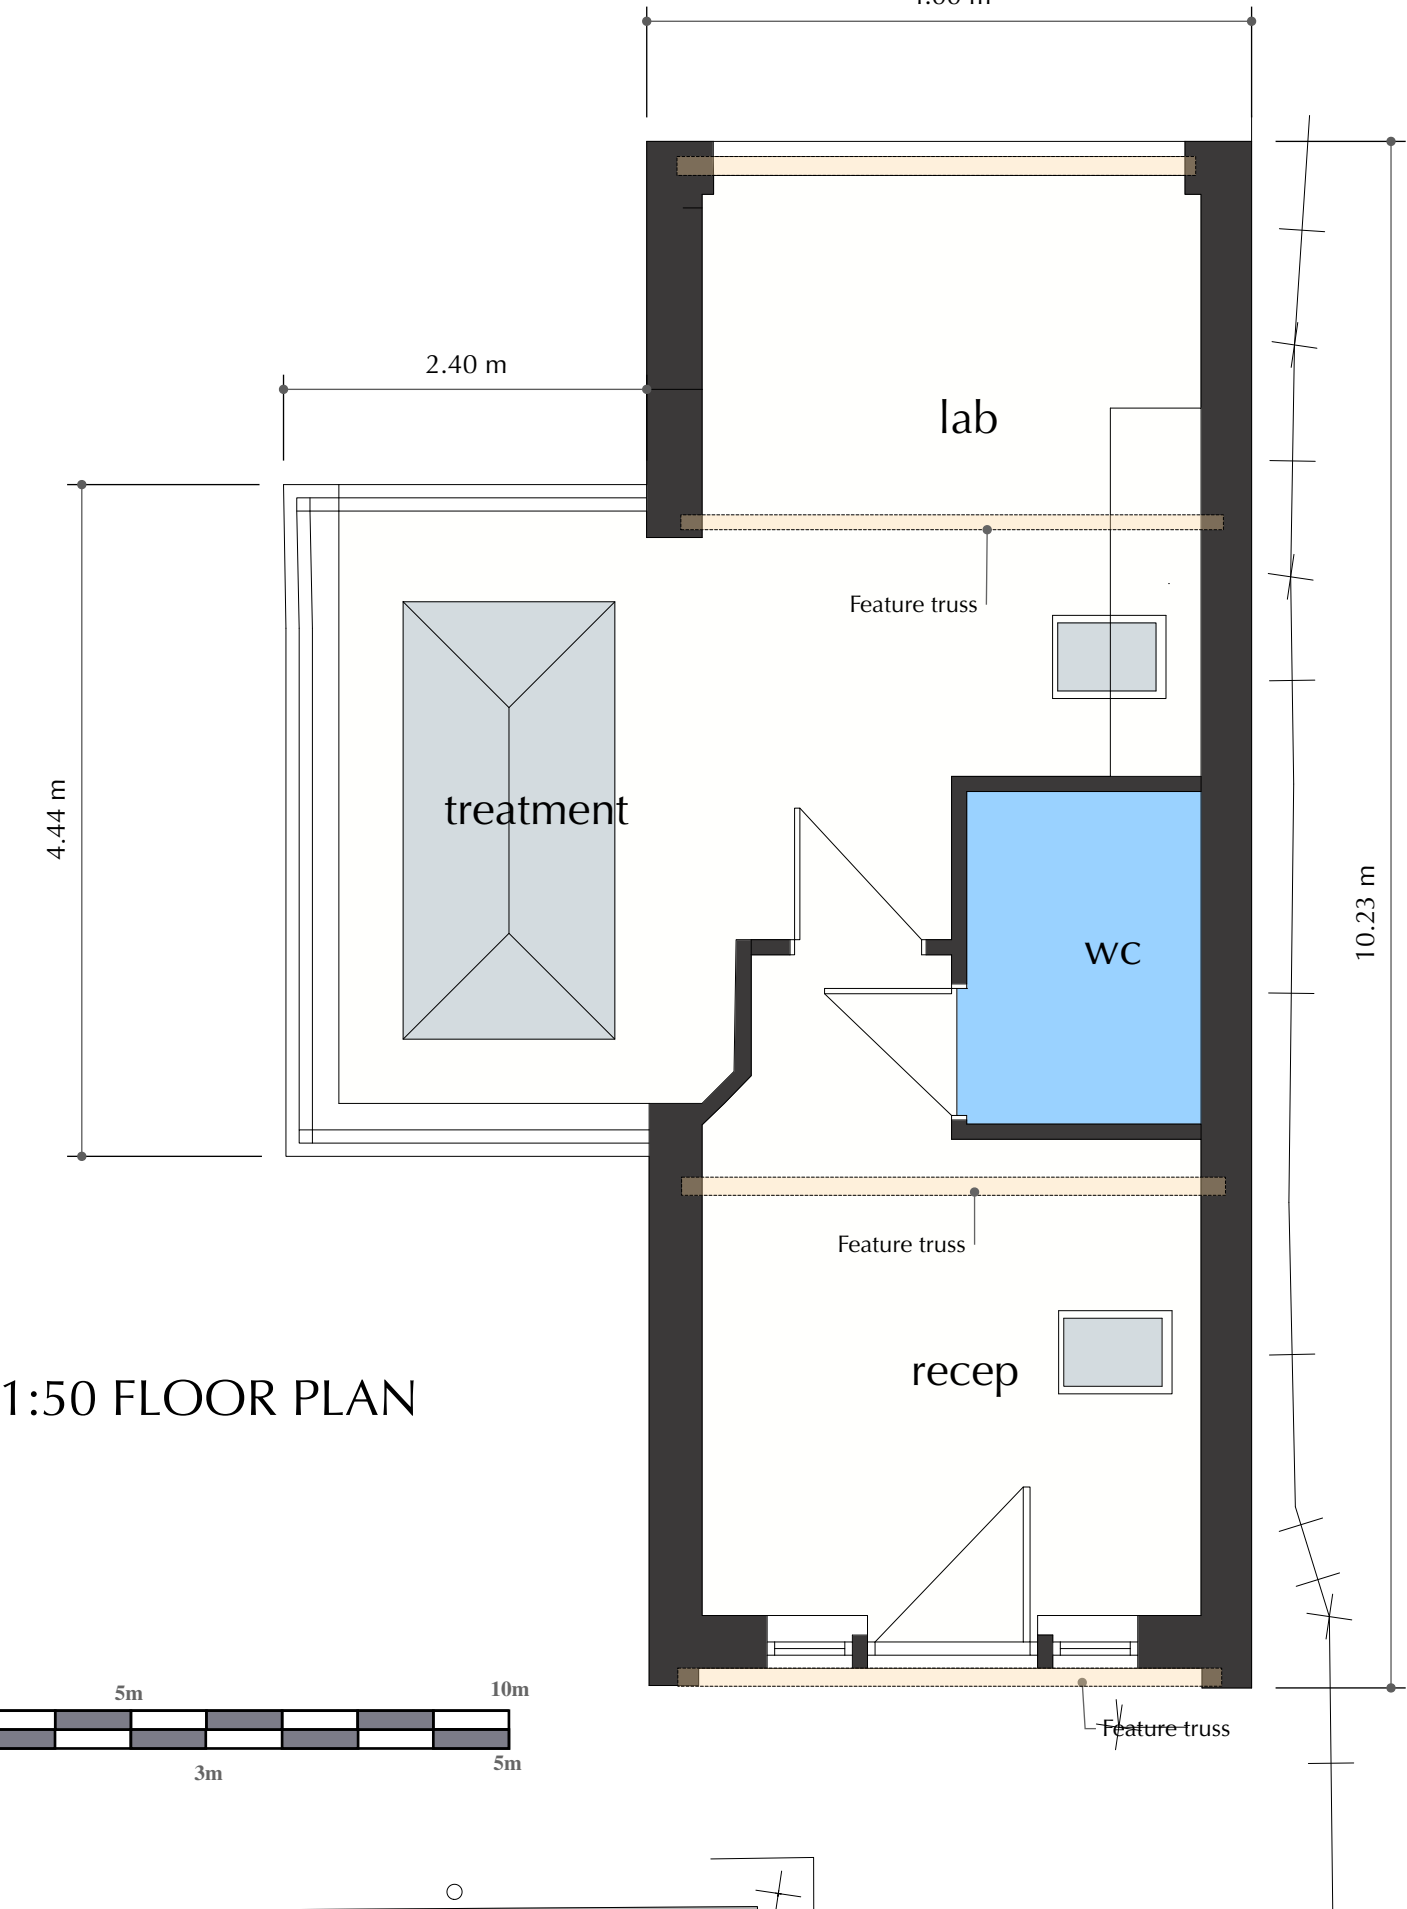

1:50 FLOOR PLAN

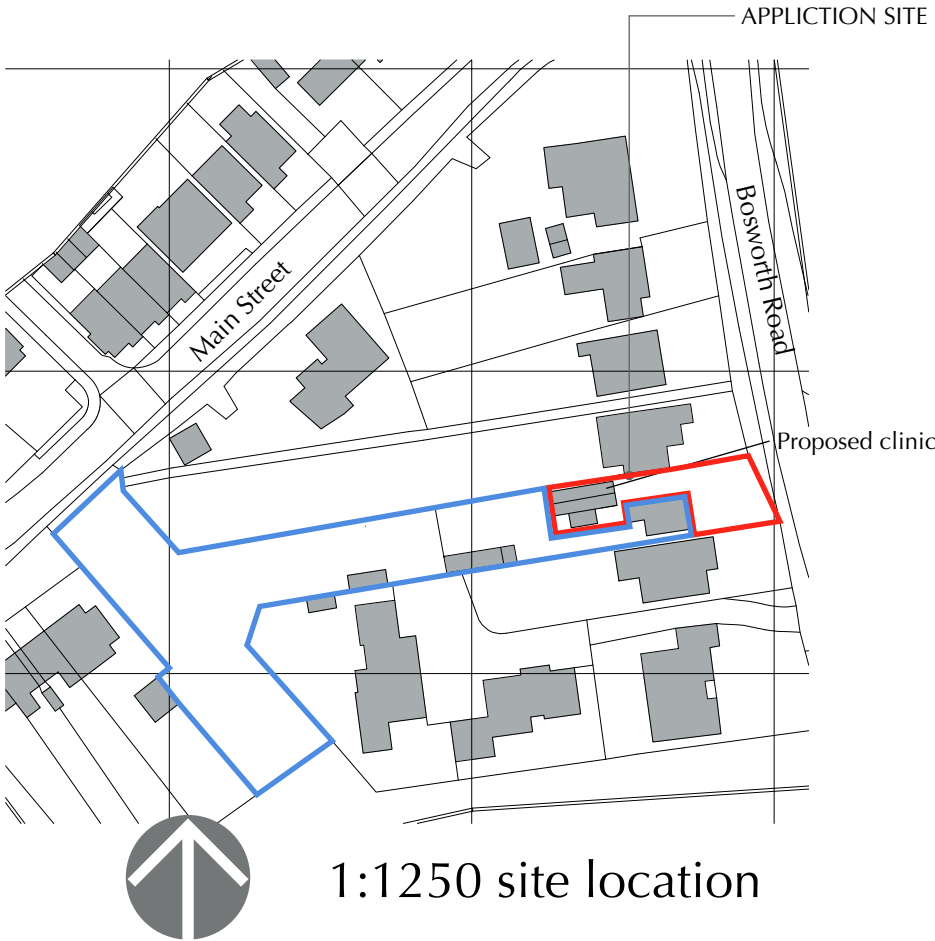

1:1250 site location

DESIGN -n. to make plans to build an object
CREATE -v. to make something new
INNOVATE -v. to make changes to something established

ARCHITECTURE -n. the art and technique of designing buildings



T: 01283 487296. M: 07834 162626. E: admin@dcarch.co.uk

Project:
PROPOSED SKIN CLINIC

Address:
WESTON, BOSWORTH ROAD, CARLTON, LEICS.

Client:
Mr J Oakley

Drawing:
PLANNING DRAWING 1

Drawing
No: 05

Rev:

Revision:

Scale:
1:50, 1:100, 1:500, 1:1250
MAY 2024

Drawing by:
Darren Insley
Project