



Section 1
1 : 200




Section 2
1 : 200



Section 3
1 : 200



Section 4
1 : 200

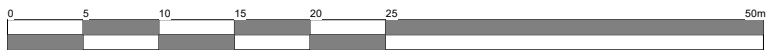

**Station Road
Bagworth**

Client Cartwright Homes			 hayward ARCHITECTS LTD 19 Station Road Hinckley Leicestershire LE10 1AW Tel: 01455 635 685 Fax: 01455 619 971 www.hayward-architects.co.uk	
Project Title Proposed development Station Road Bagworth				
Drawing Title Stree elevations			A1	Job No. 24/19 Drawing No. 06d
Scale 1:500	Date May 2025	Sheet		
Author ZLM	Checked by -			
THE COPYRIGHT OF THIS DRAWING IS RESERVED BY HAYWARD ARCHITECTS LTD. REPRODUCTION IN ANY FORM OR BY ANY MEANS IS PROHIBITED WITHOUT THE PRIOR WRITTEN PERMISSION OF THE COPYRIGHT HOLDER. EXCEPT FOR THE PRODUCTION AND ONLY FOR THE PURPOSES OF THE DESIGN.				