

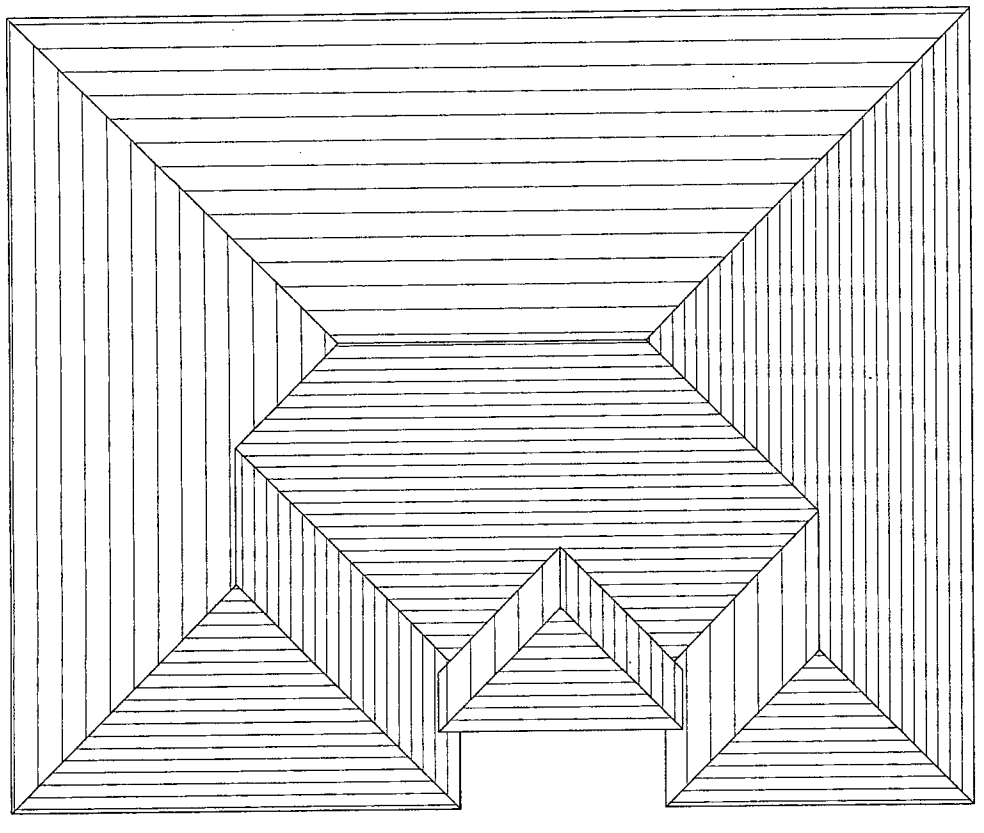


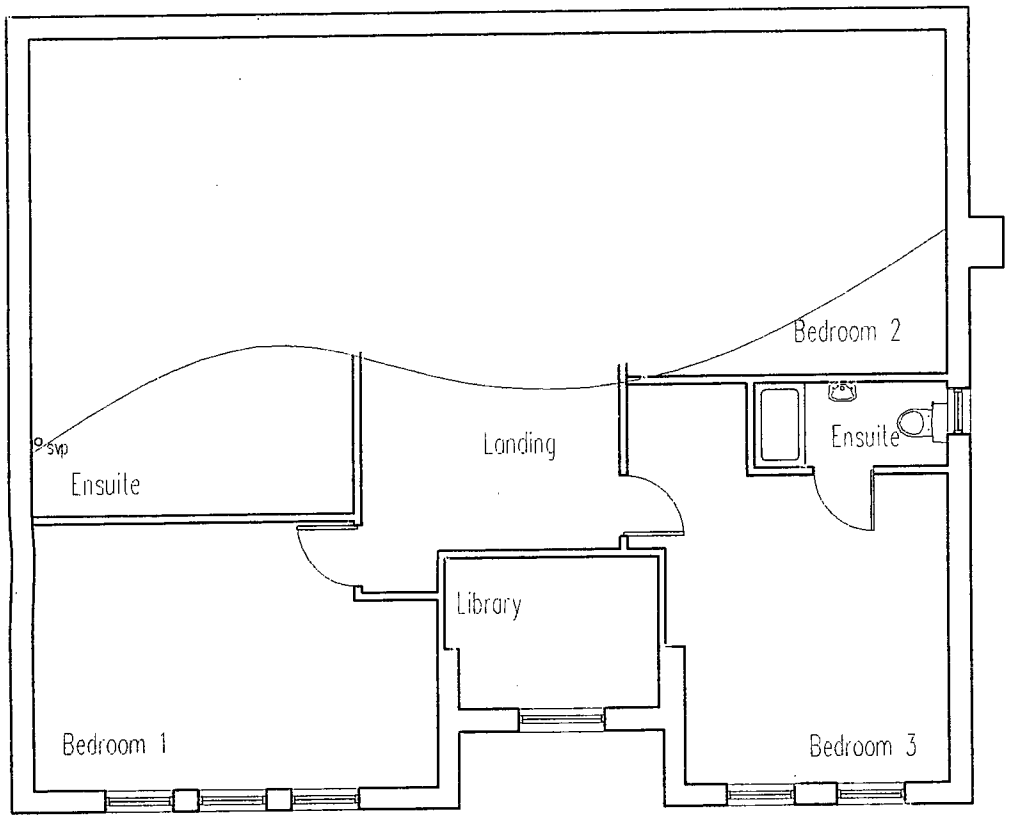

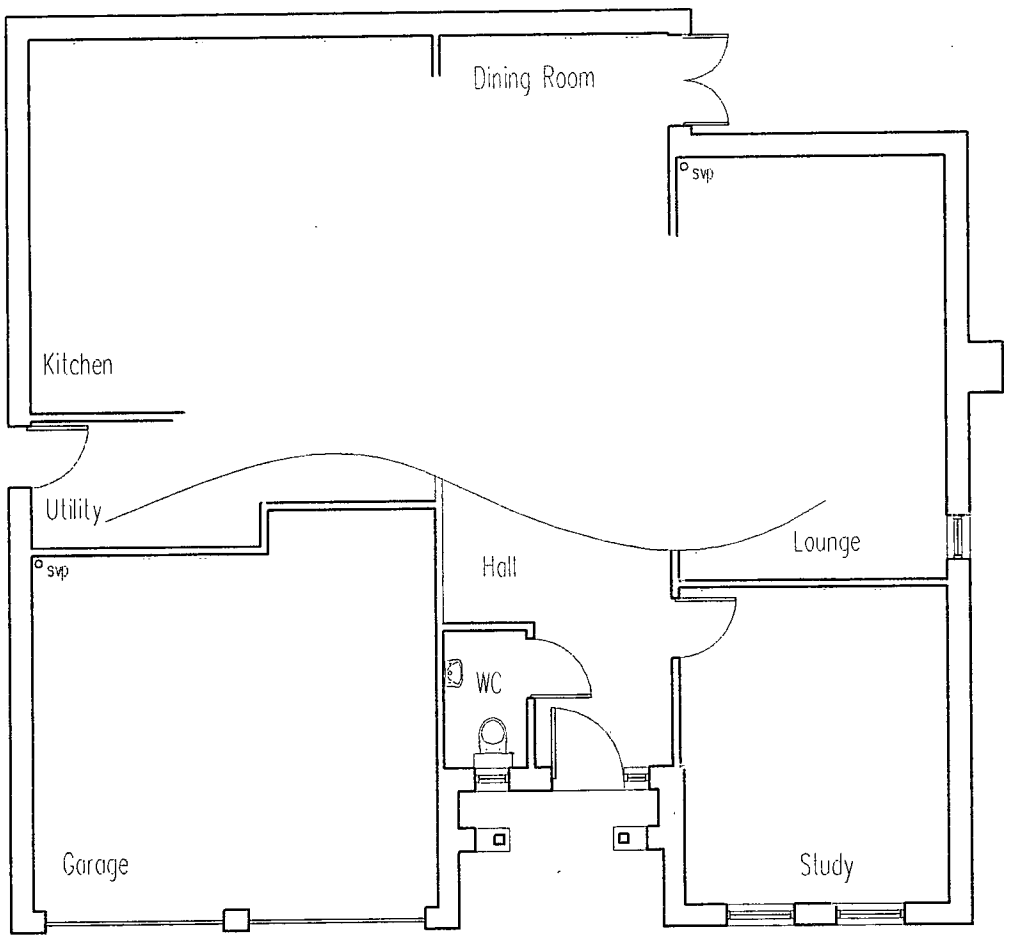

DEVELOPMENT SERVICES
20 MAR 2009
RECEIVED

Project	Mr & Mrs S White, 9 Troon Way Burbage
Drawing Title	Plans
CAD Ref. 1591008P001	Drawn
Date 16/10/08	Scale 1:100
Project No. 1591008	DWG. No. SK20 / Revision A