


# 54 Sapcote Road

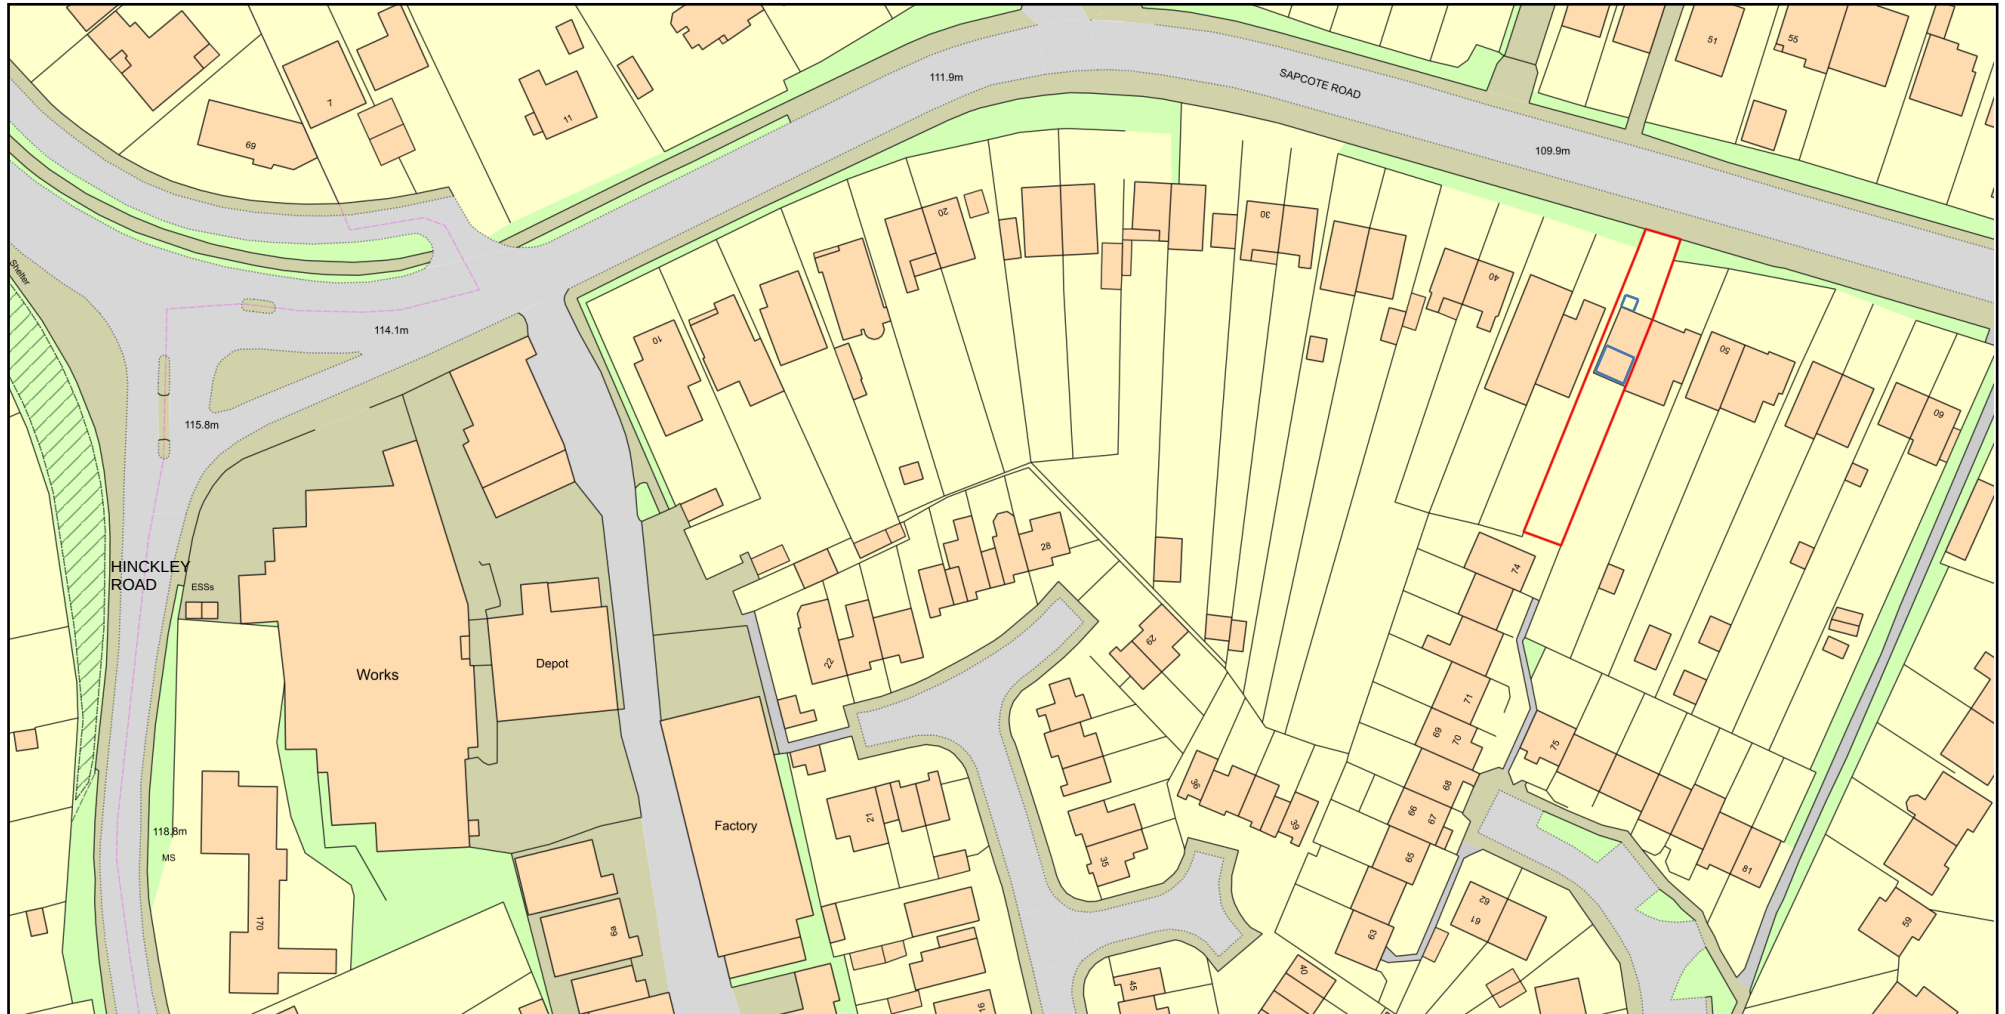

0 50  
Metres



Plan Produced for: Charlie Naughton

Date Produced: 21 Jan 2026

Plan Reference Number: TQRQM26021135059242

Scale: 1:1250 @ A4

© Crown copyright and database rights 2025 OS 100042766