



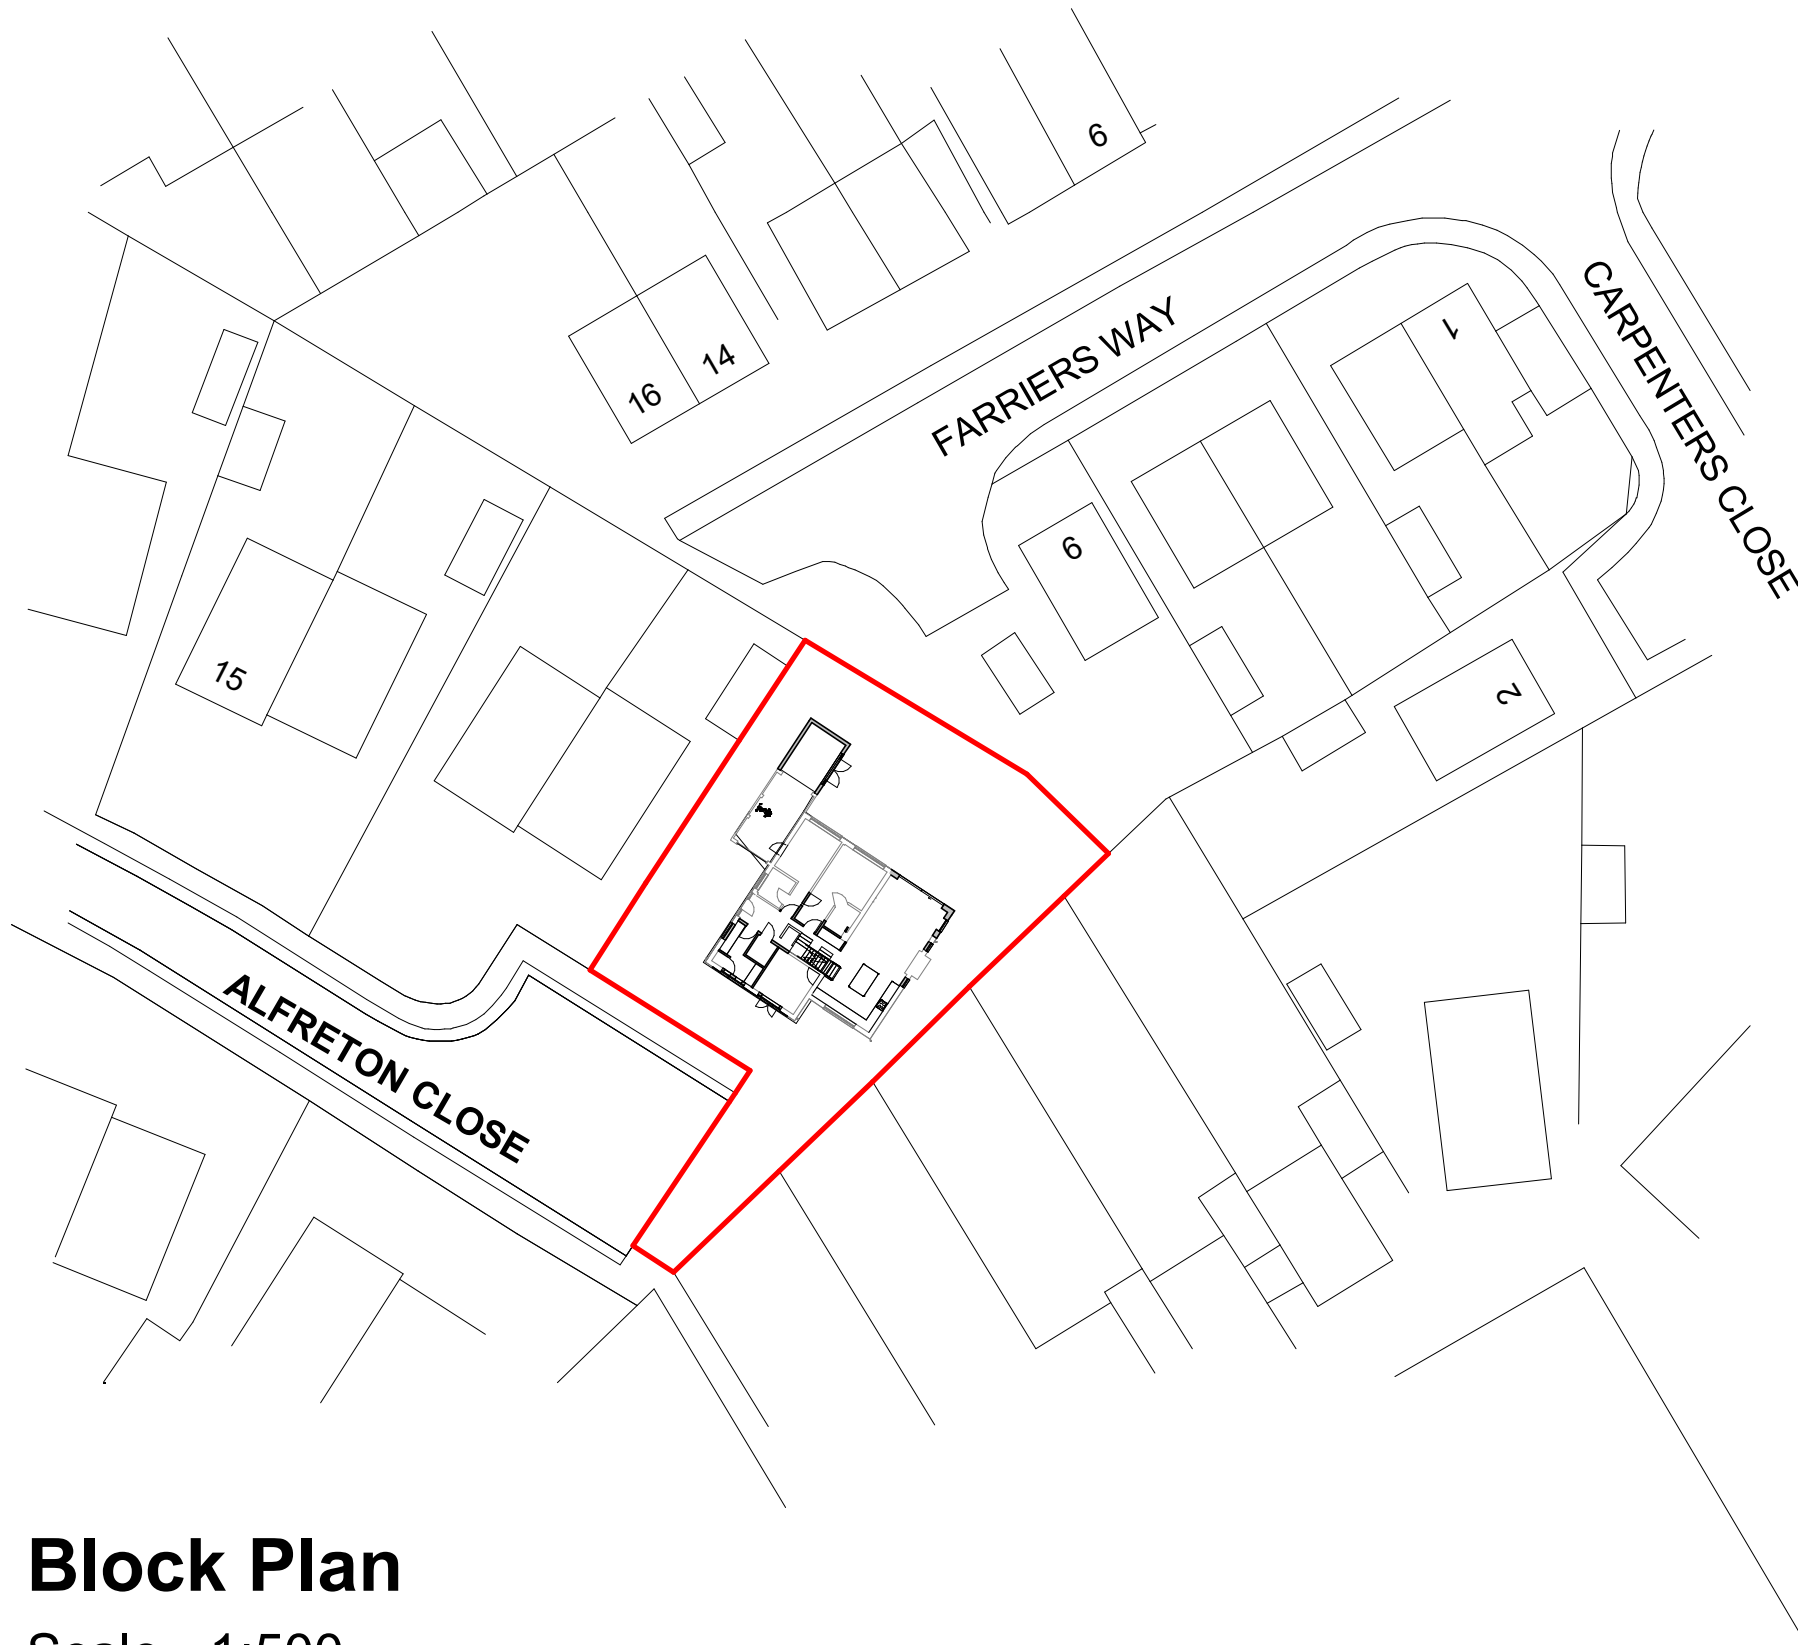


Block Plan

Scale - 1:500

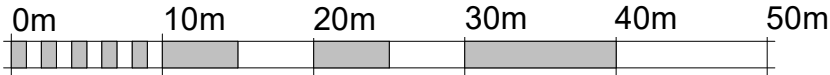

SCALE 1:500 @ A3

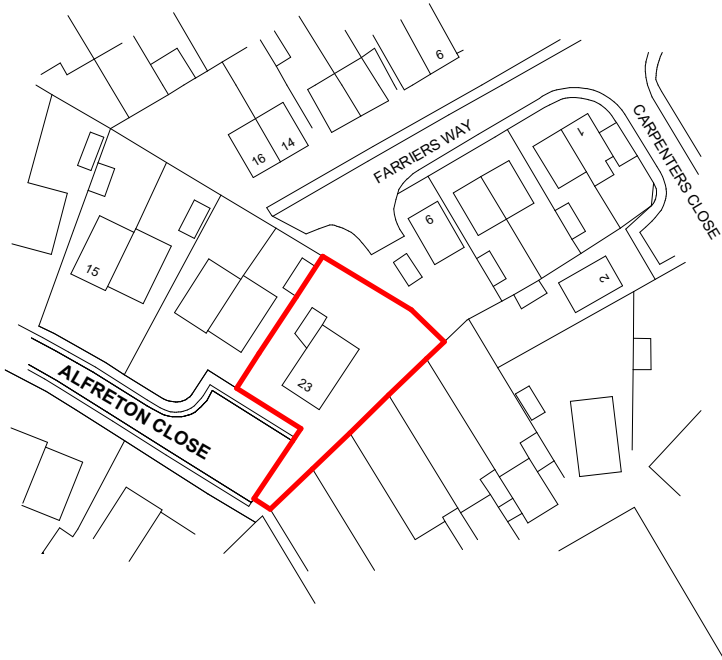


Location Plan

Scale - 1:1250



SCALE 1:1250 @ A3

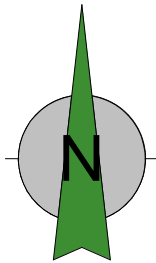

Client Mr & Mrs Tansey				HAYWARD architects	
Project 23 Alferton close, Burbage, LE10 2RD		Scale 1:500 & 1:1250	Sheet A3		
Drawing Location & Block Plans		Date Jan 2026	Author MEG	Checked by SS	Job No. 25/113 Drawing No. 04
THE COPYRIGHT OF THIS DRAWING IS VESTED IN HAYWARD ARCHITECTS LTD. REPRODUCTION IN ANY FORM, EITHER IN WHOLE OR IN PART IS FORBIDDEN WITHOUT THE PRIOR WRITTEN PERMISSION OF THE COPYRIGHT HOLDER. DO NOT SCALE FROM DRAWING AND ONLY FIGURED DIMENSIONS ARE TO BE USED				Drawing Status Planning Stage	

19 Station Road
Hinckley
Leicestershire
LE10 1AW

Tel: 01455 635 665
www.haywardarchitects.co.uk