


Client:
Mr. Ian Neale

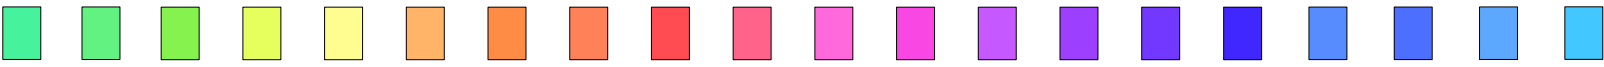

Westwood Studios
59 Bitteswell Road
Lutterworth
Leicestershire LE17 4EP
Tel 01455 817217
www.timadamsarchitects.com

P05	14/08/2025	Drawing revised	FB
P04	09/06/2025	Drawing revised	FB
P03	04/06/2025	Elevations Amended	ID
P02	20/05/2025	Elevations Amended	ZA
P01	11/04/2025	Initial Issue	ID

Rev	Date	Revision Details	Author
-----	------	------------------	--------

Job Ref.
Dwg. Title

Grove House, Burbage
Proposed Side Elevations

Drawn	Date	Scale	Drawing Size
ID	Apr 2025	1:100	A2
Job Number			Revision
199-TAA-XX-ZZ-DR-A-1412			P05

The copyright of this drawing is vested in the Architect/Designer and must not be copied or reproduced without his written consent. Figured dimensions only to be taken from this drawing. All contractors and / or specialists must visit the site and be responsible for taking and checking all dimensions relative to this work.