
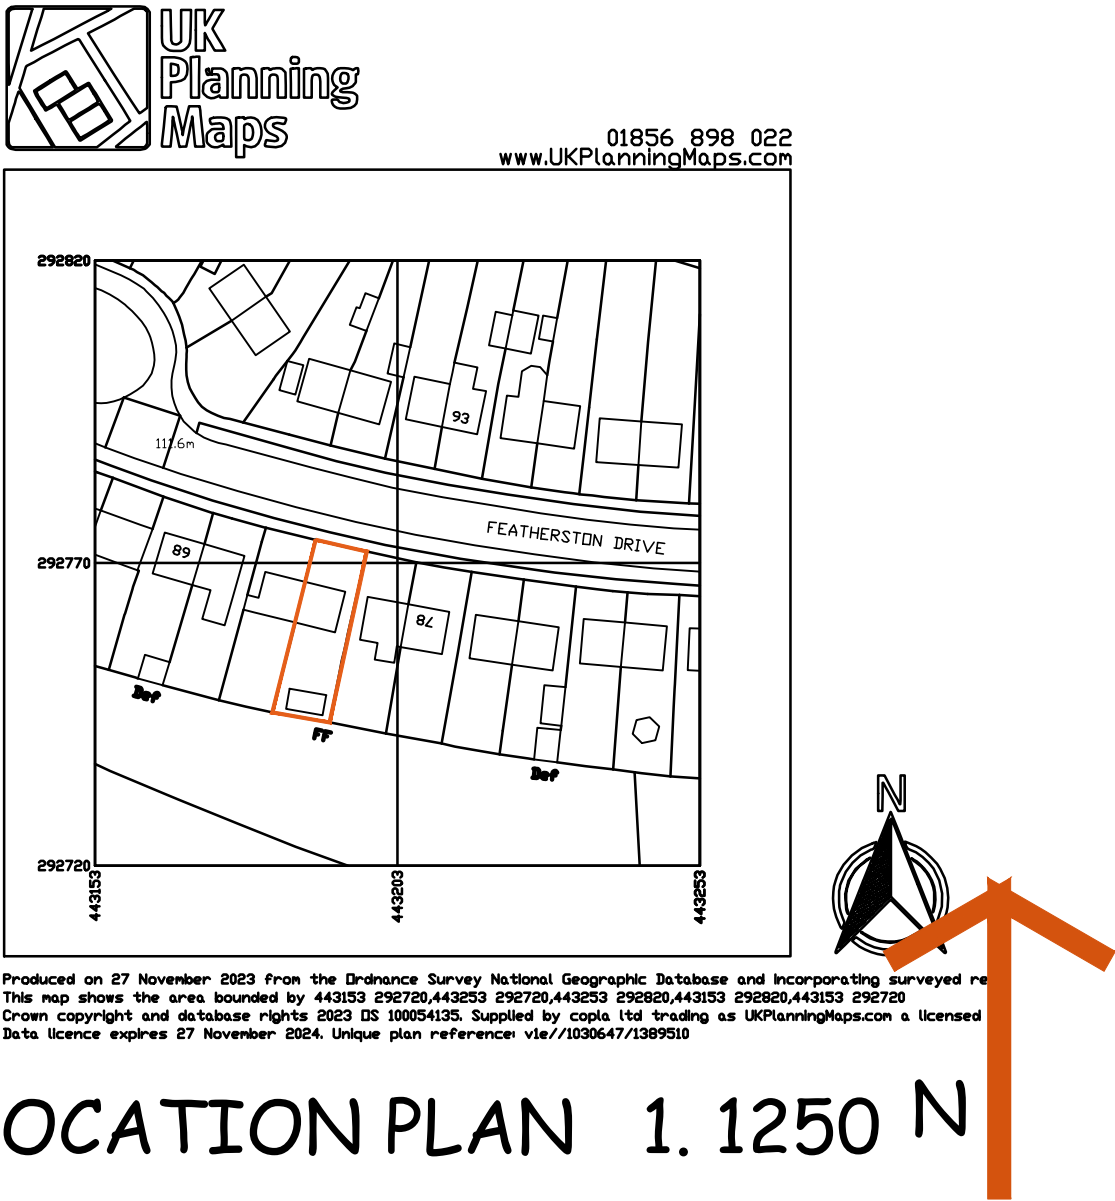


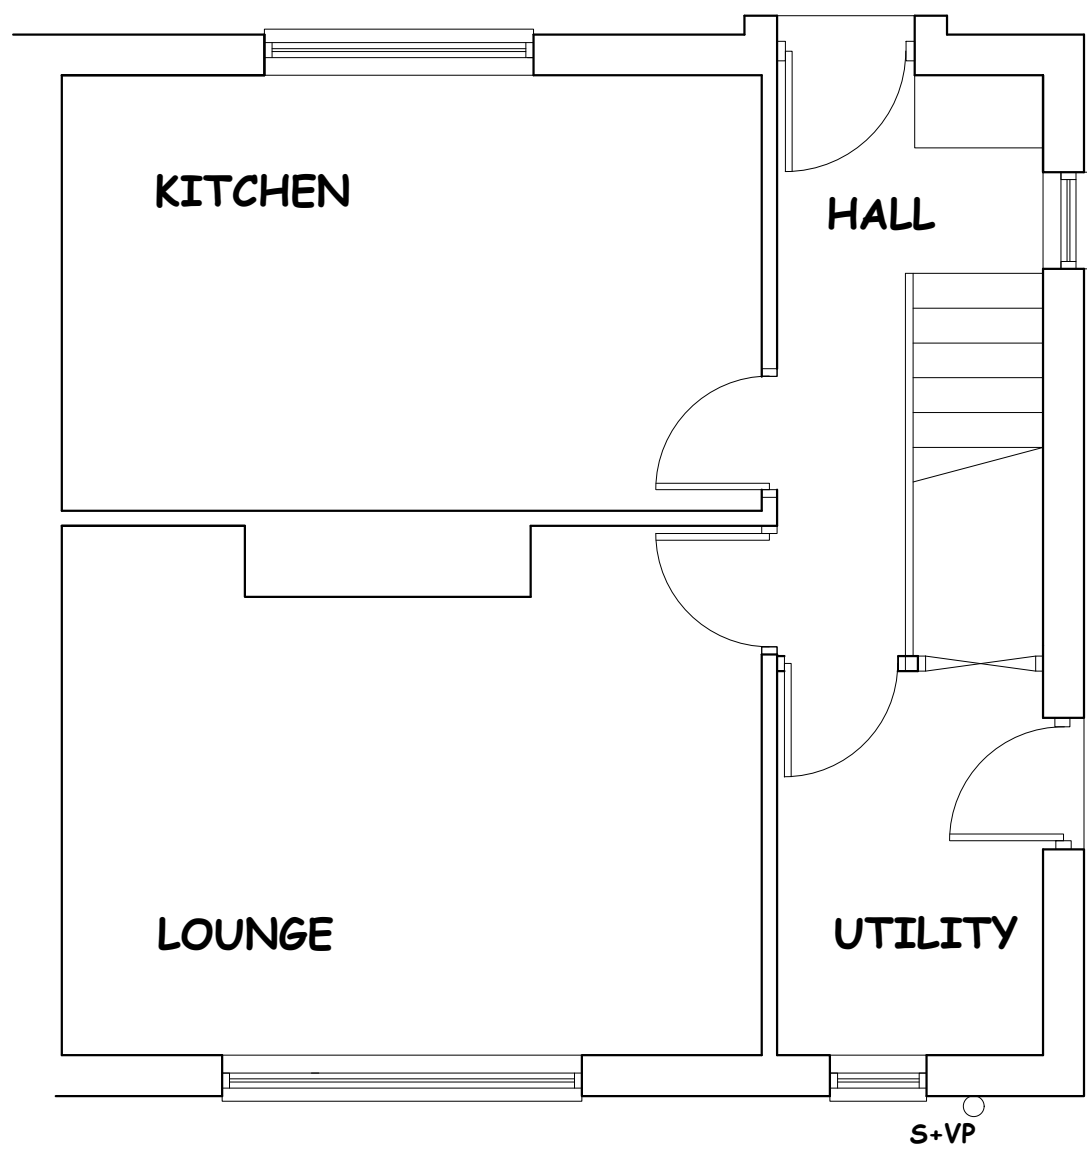

NIGEL DUTTON
49 FALCON ROAD, ANSTEY, LE7 7FY

TEL: 07760 160572
0116 2365663
nigel.dutton88@gmail.com A1

this drawing is the copyright of NIGEL DUTTON
and should not be reproduced without permission.

client
MR M STORER

project
74 FEATHERSTON DRIVE, BURBAGE LE10 2PP

title
EXISTING

scale 1:50 1:100	date NOV 23	drg. no ND/23/186/01	rev
---------------------	----------------	-------------------------	-----