
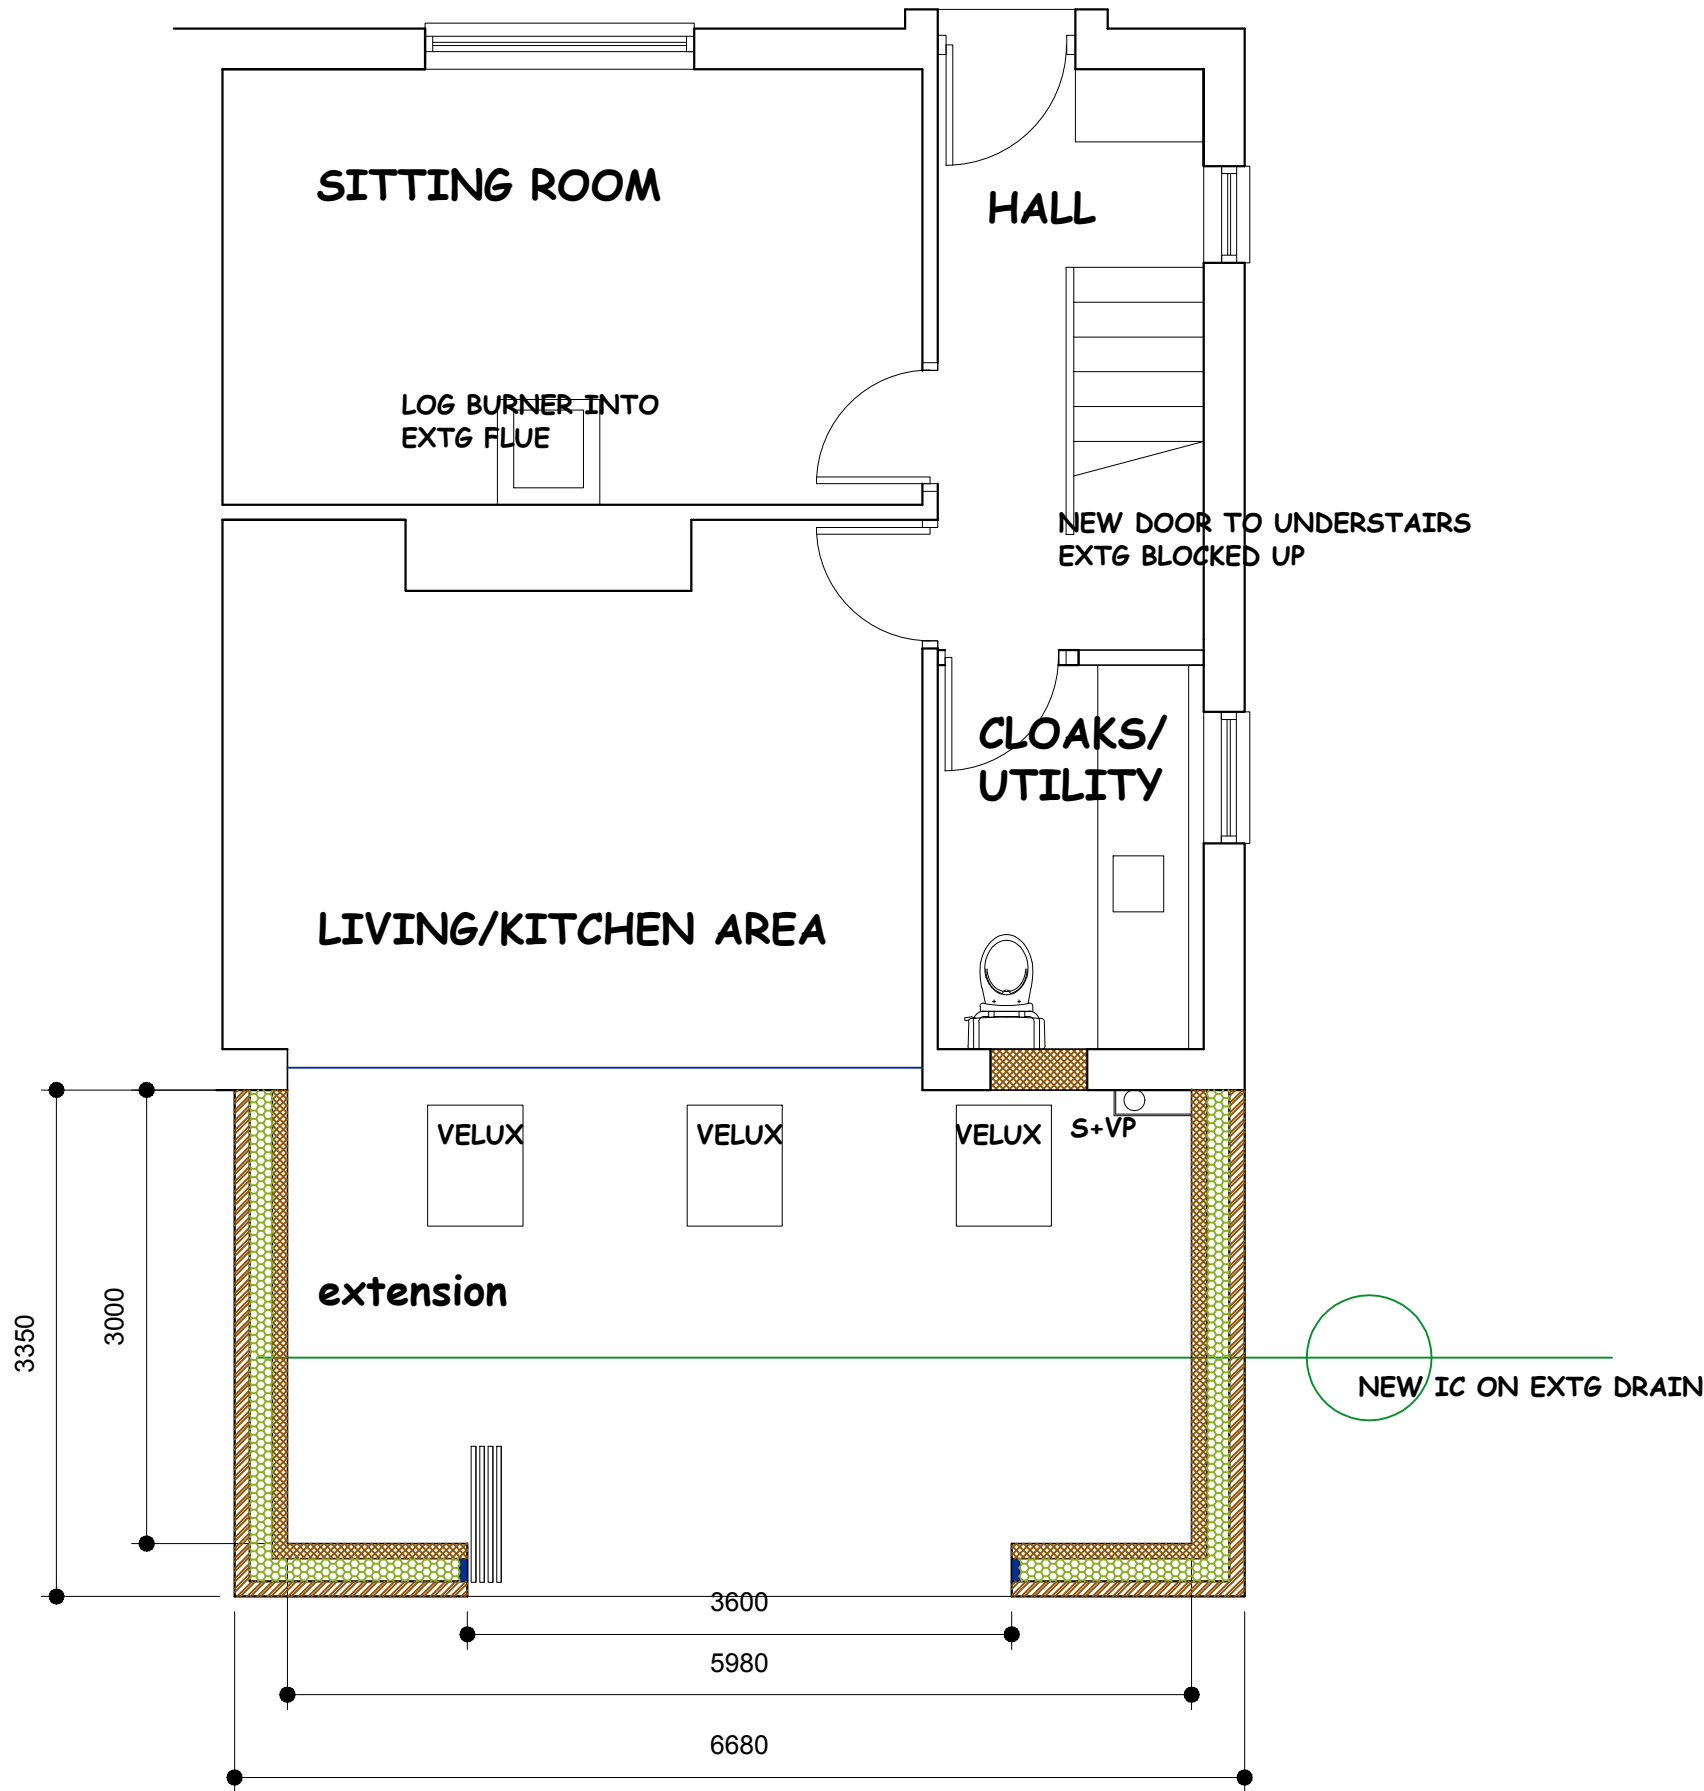


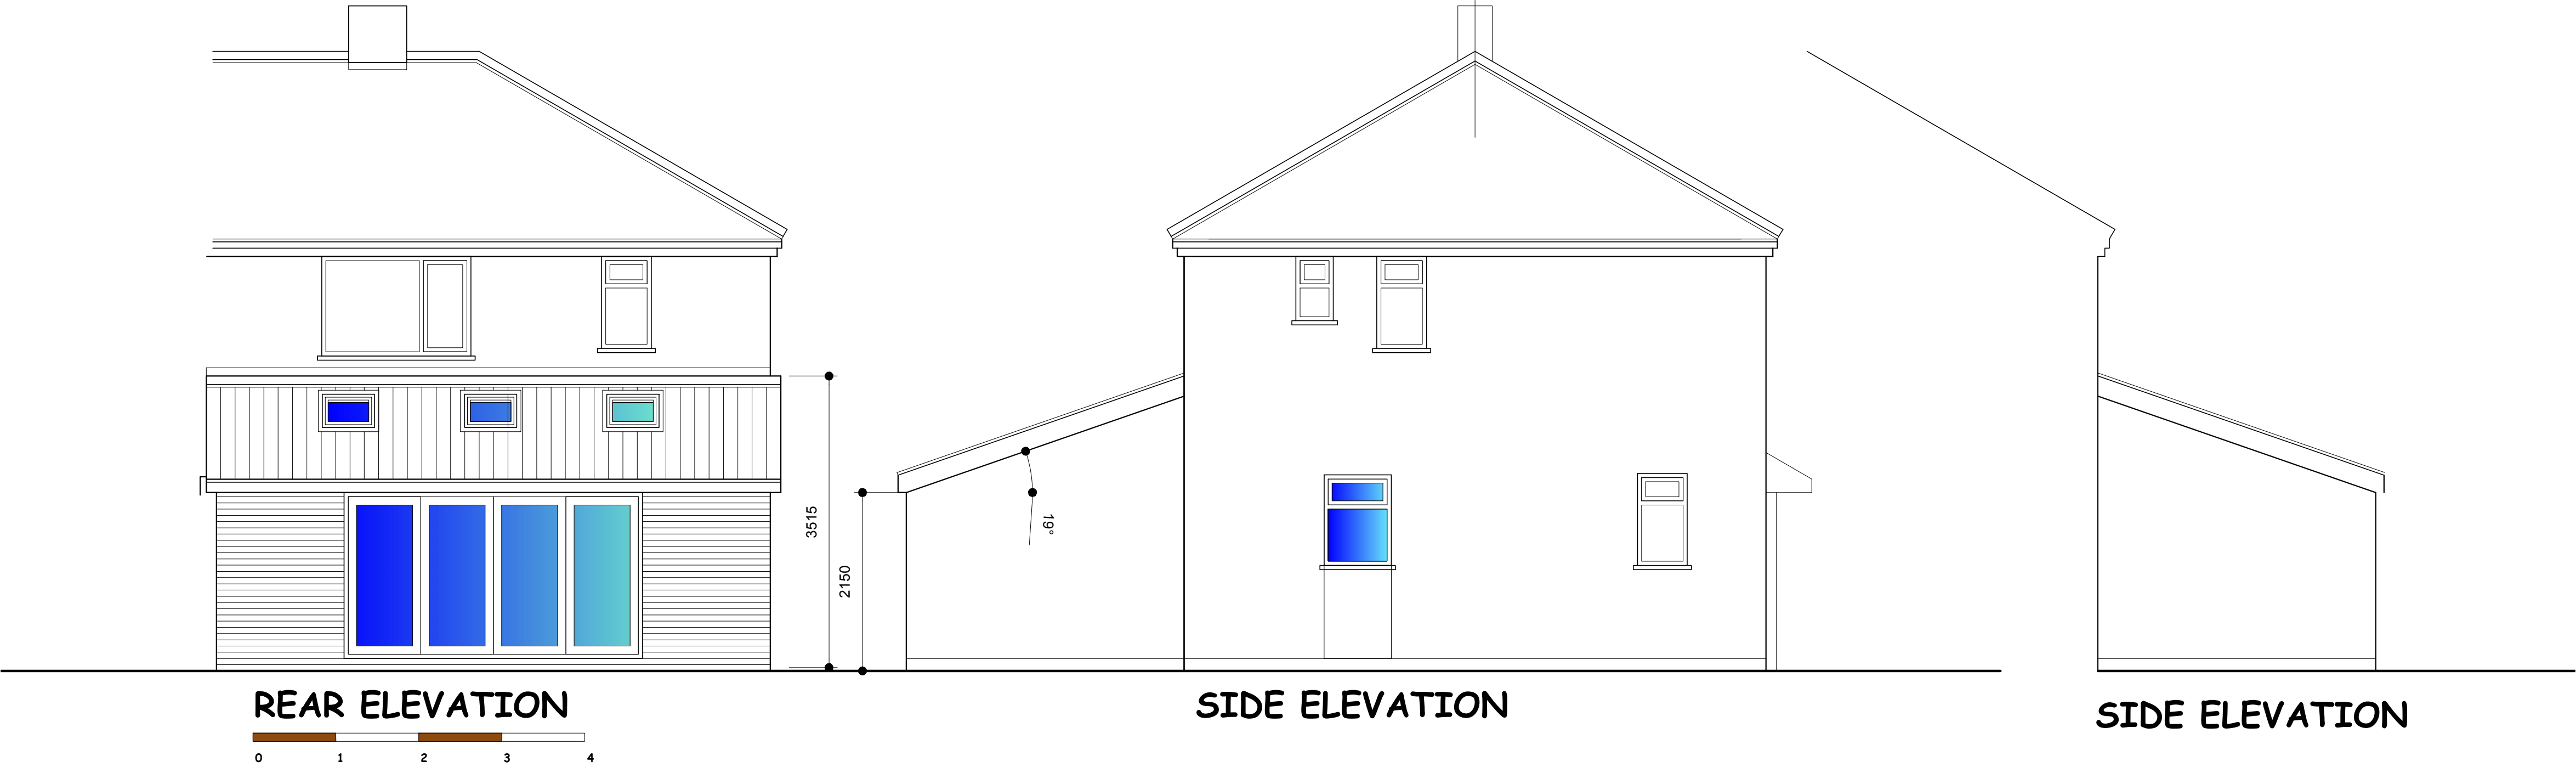

NIGEL DUTTON
49 FALCON ROAD, ANSTEY, LE7 7FY
TEL: 07760 160572
0116 2365663
nigel.dutton88@gmail.com A1

this drawing is the copyright of NIGEL DUTTON
and should not be reproduced without permission.

client

MR M STORER

project

74 FEATHERSTON DRIVE, BURBAGE LE10 2PP

title

PLANNING
PROPOSED

scale 1:50	date NOV 23	drg. no ND/23/186/02	rev
---------------	----------------	-------------------------	-----