

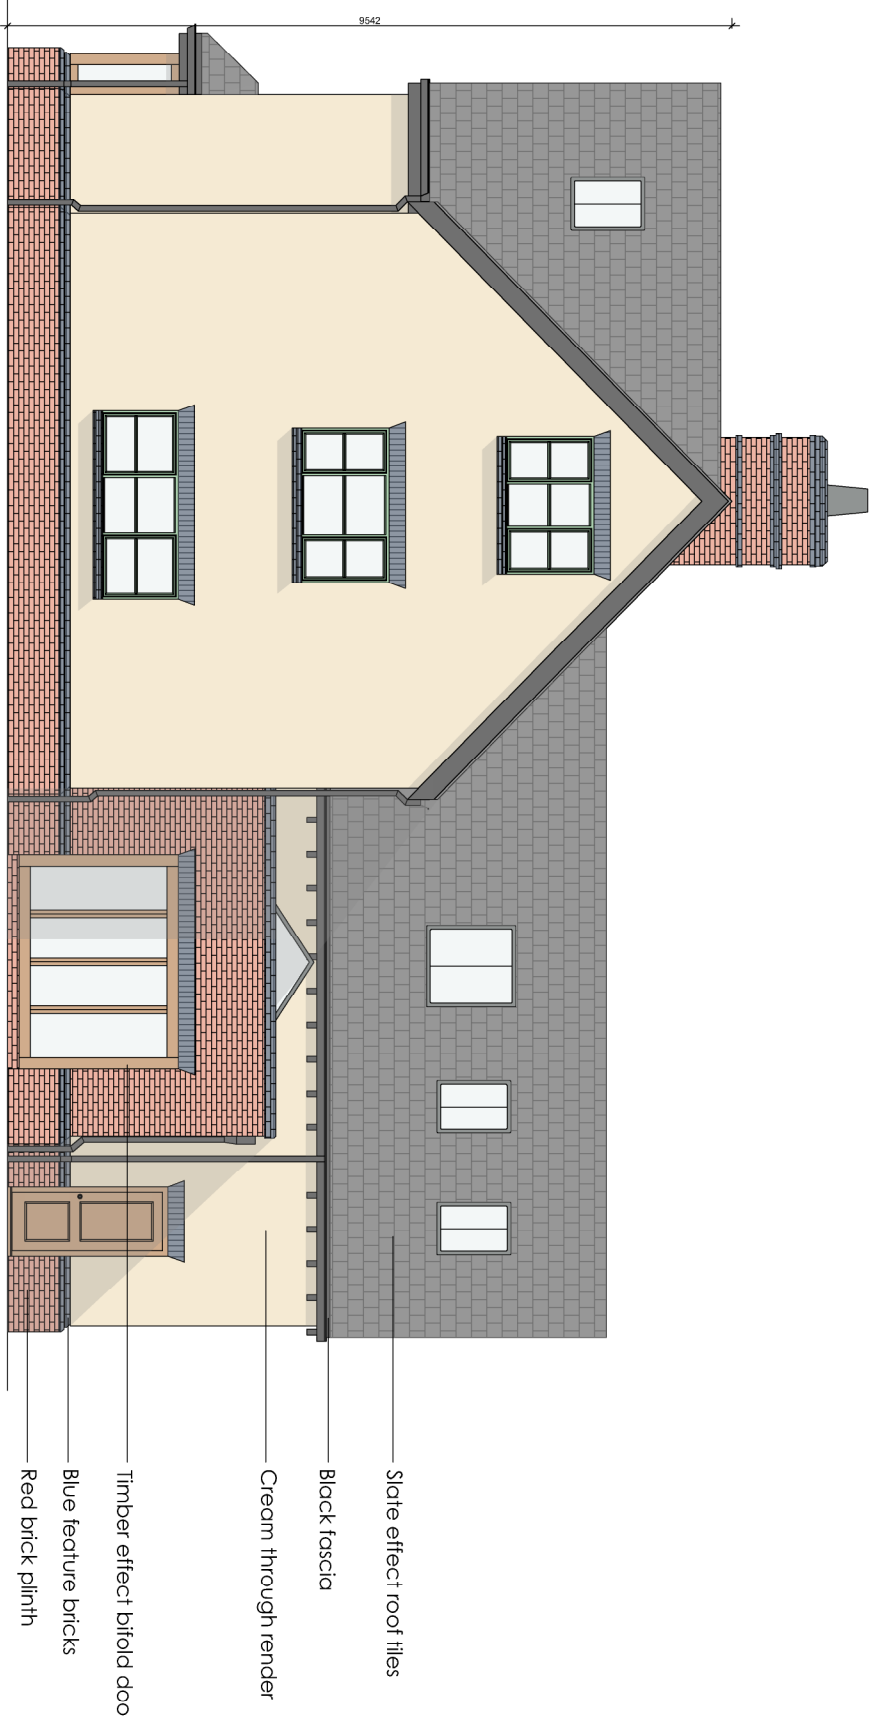
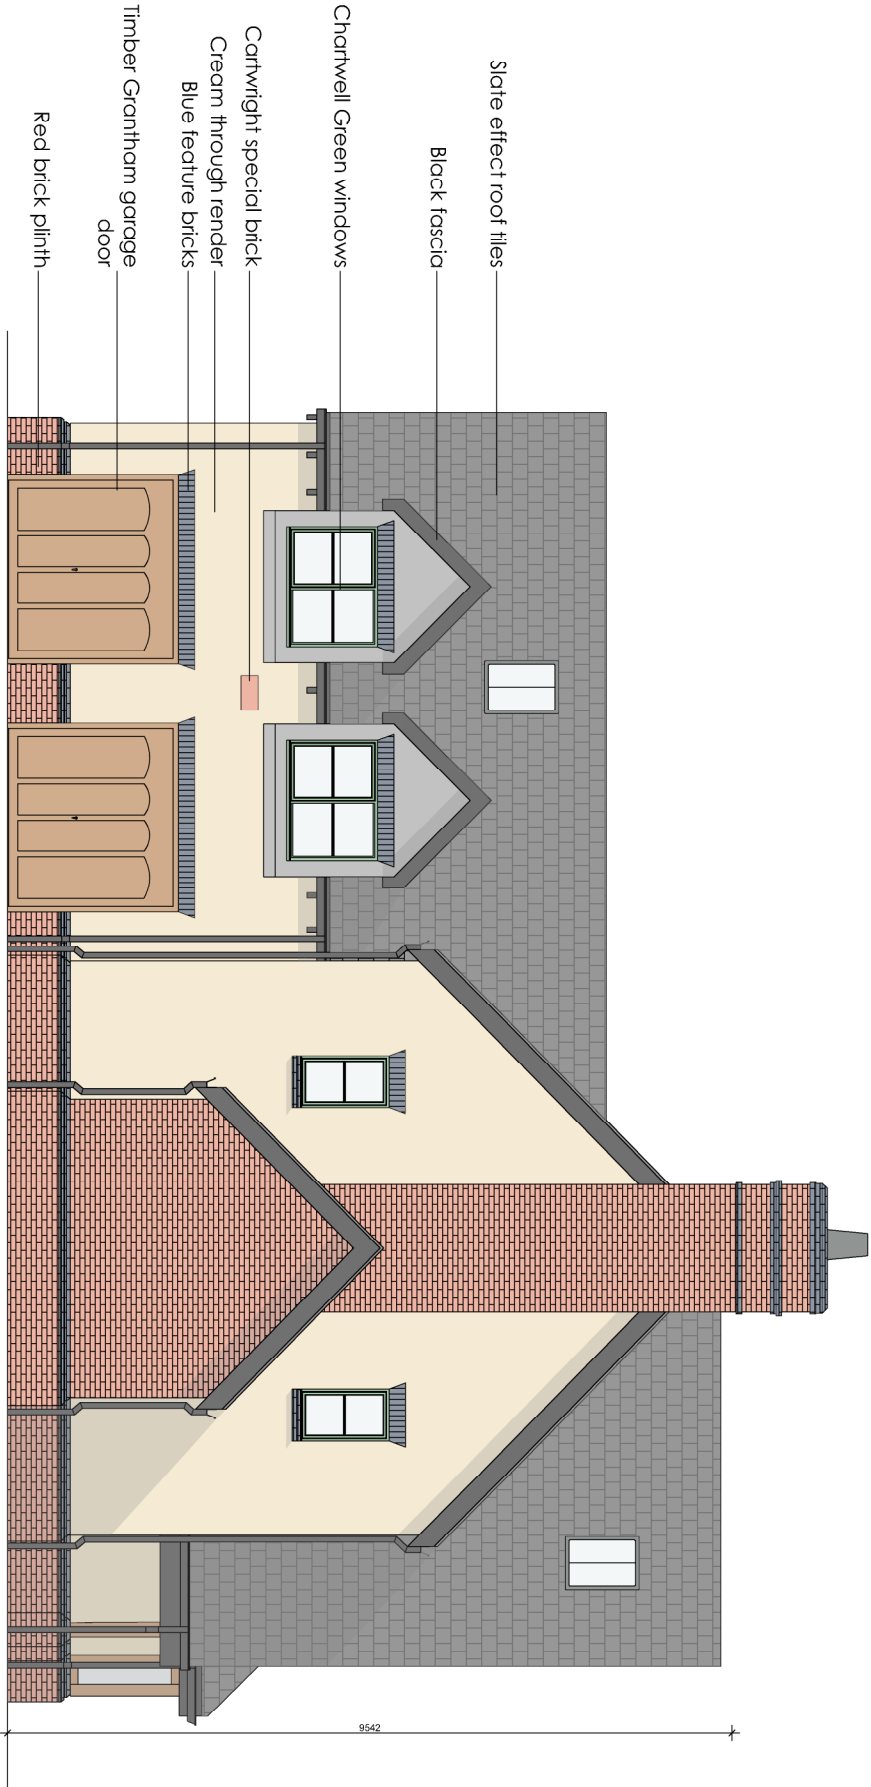
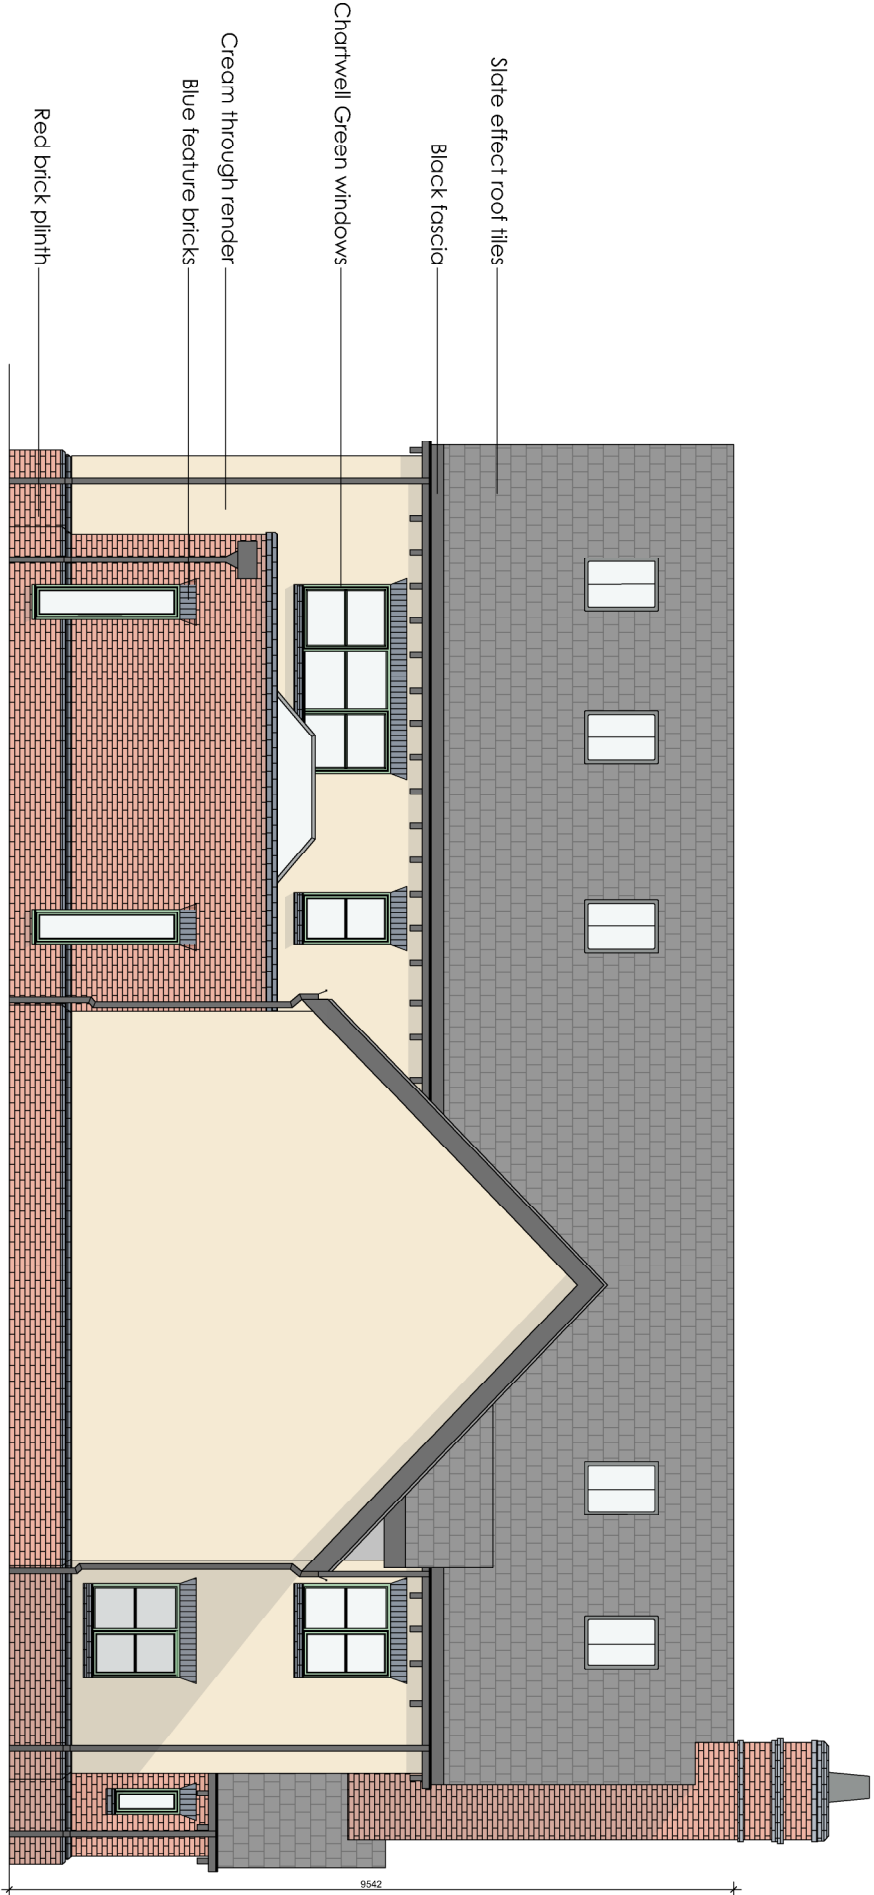
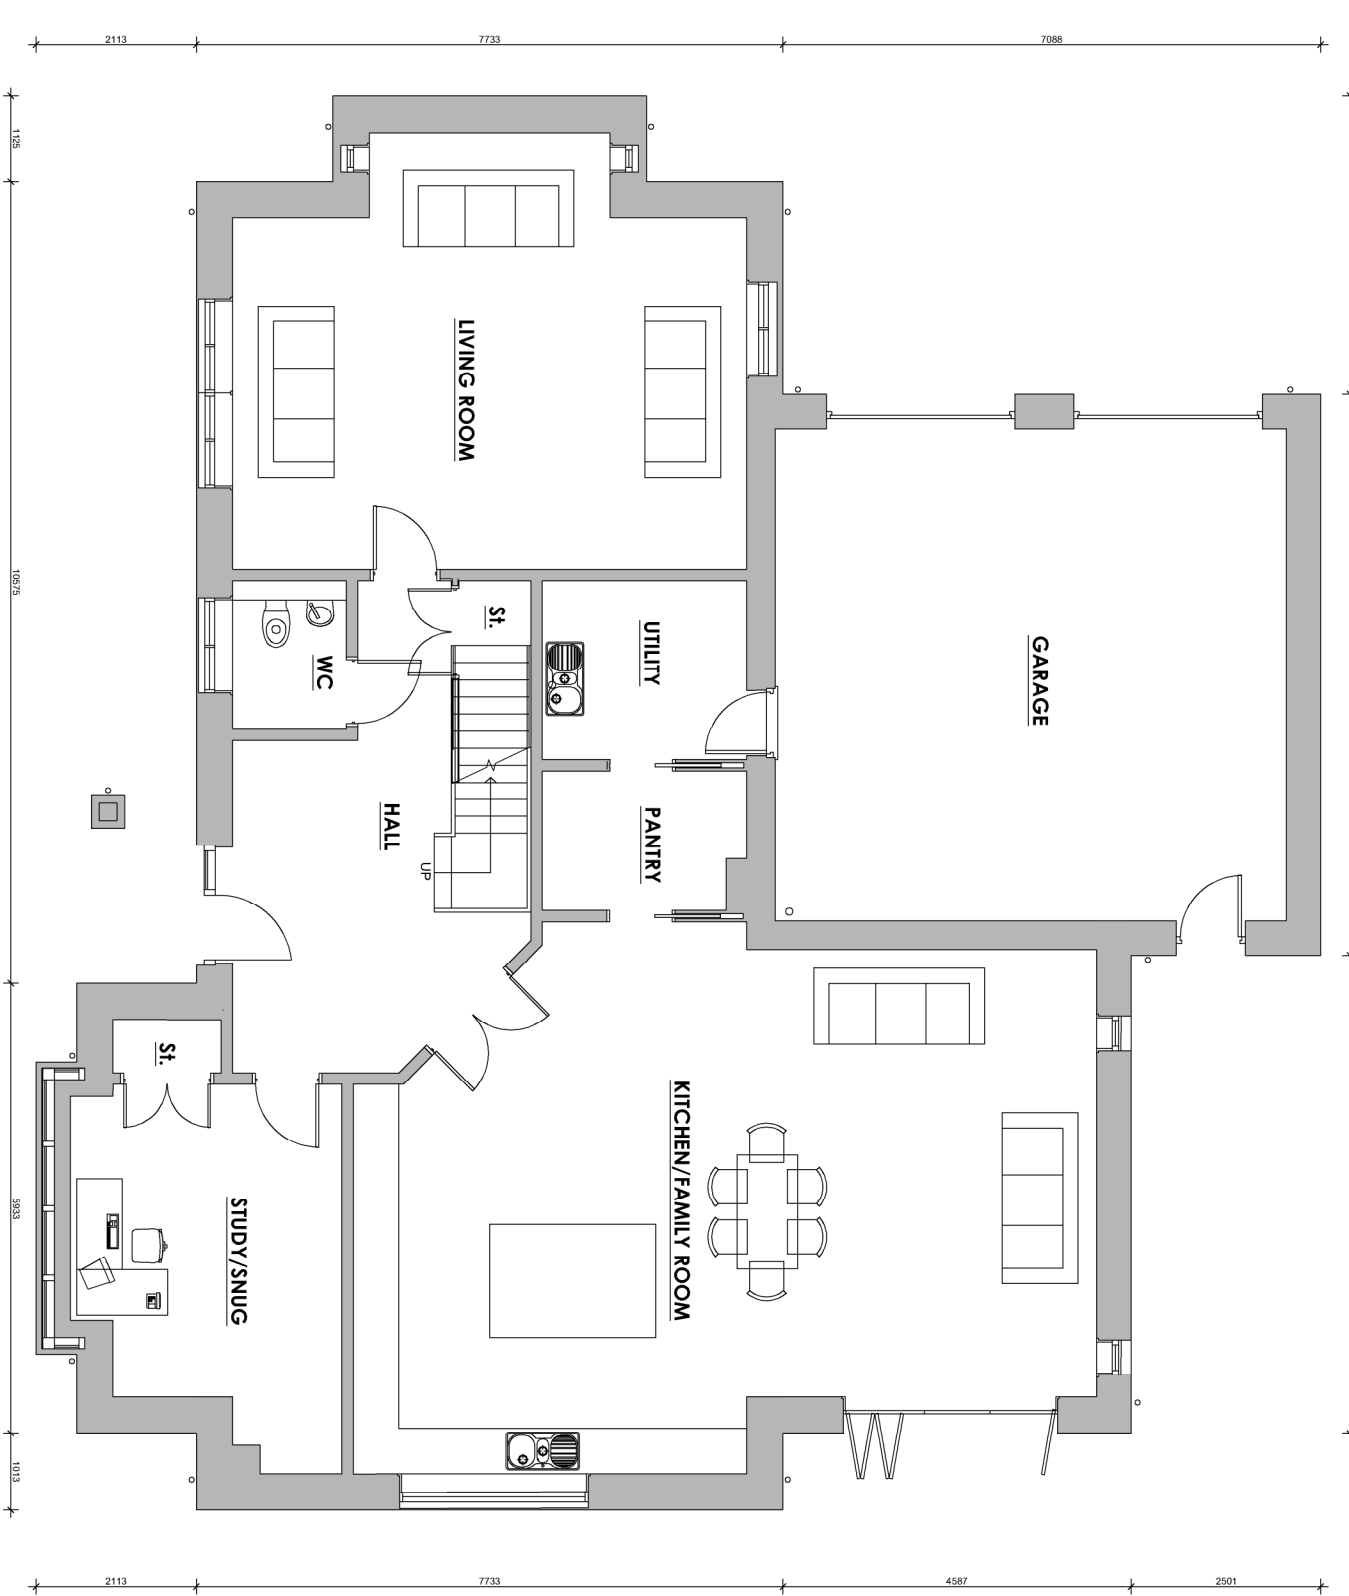


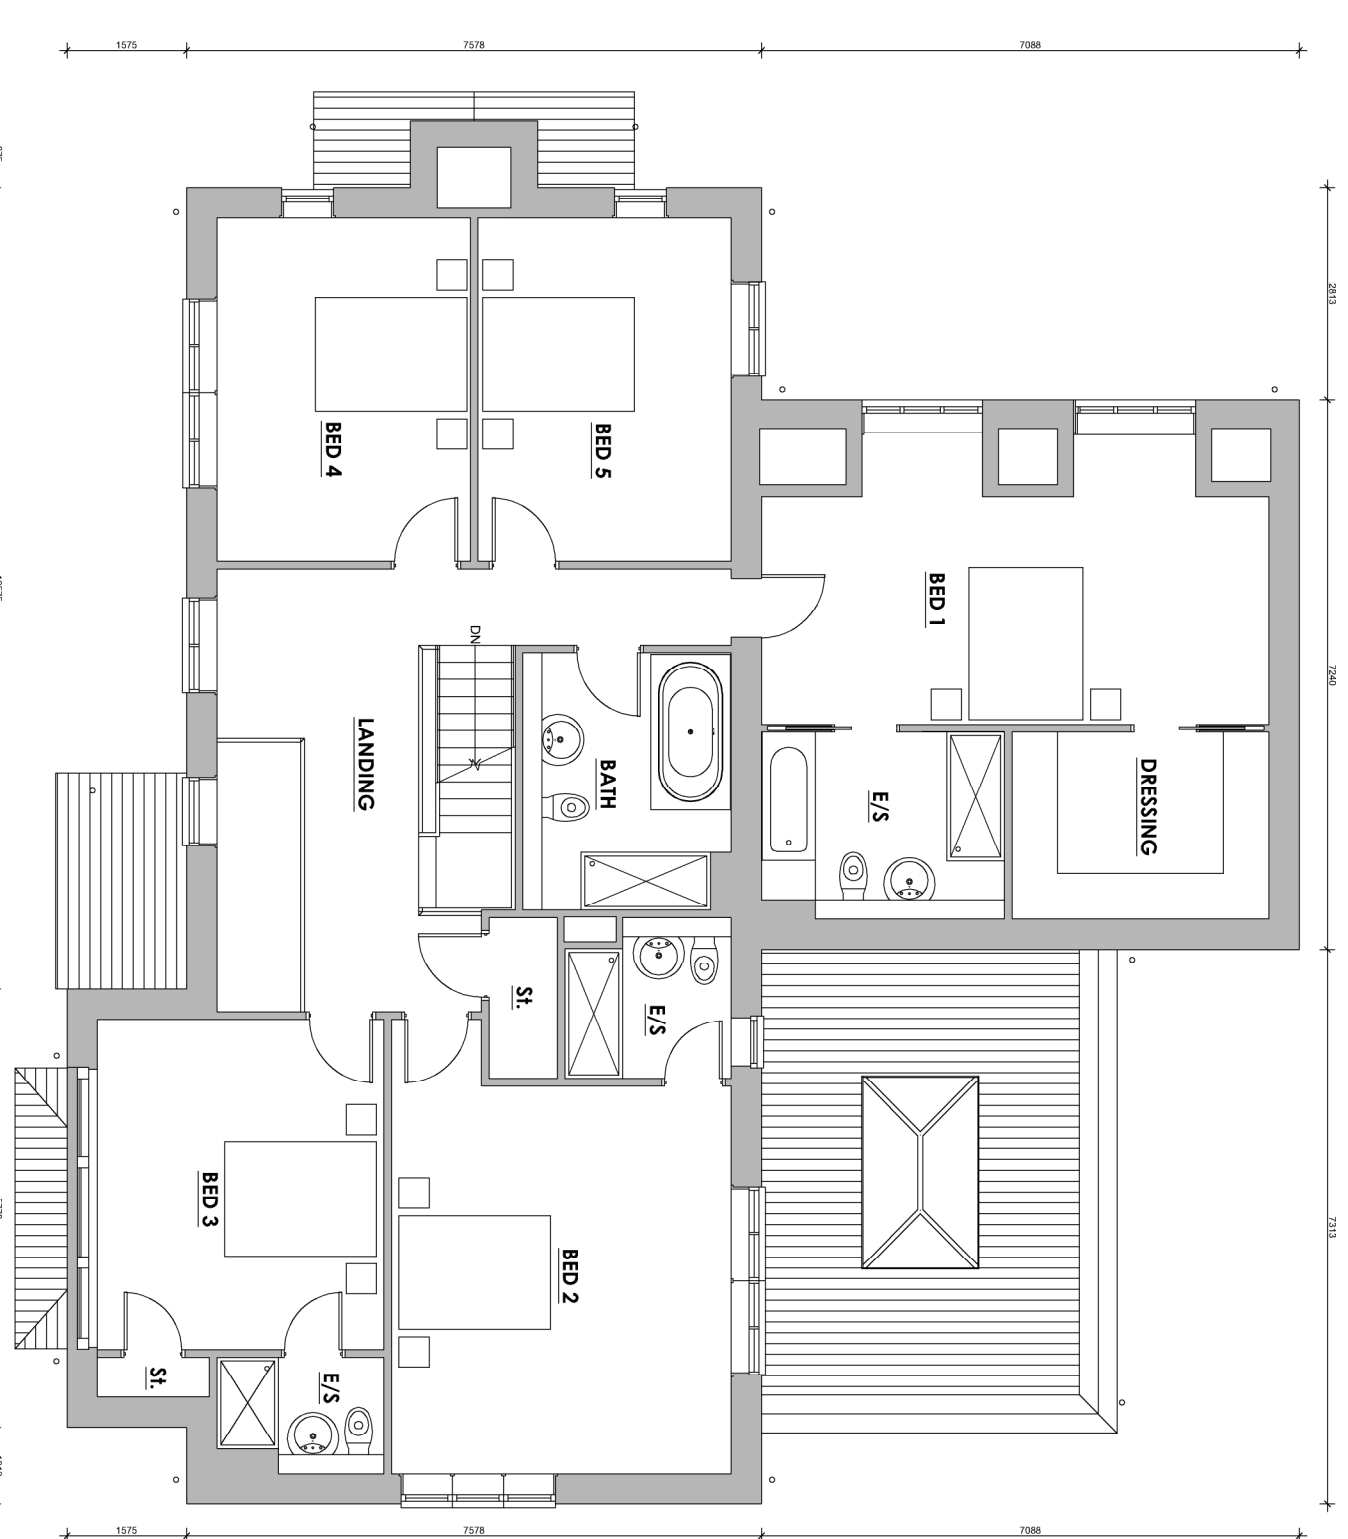

Plot 1

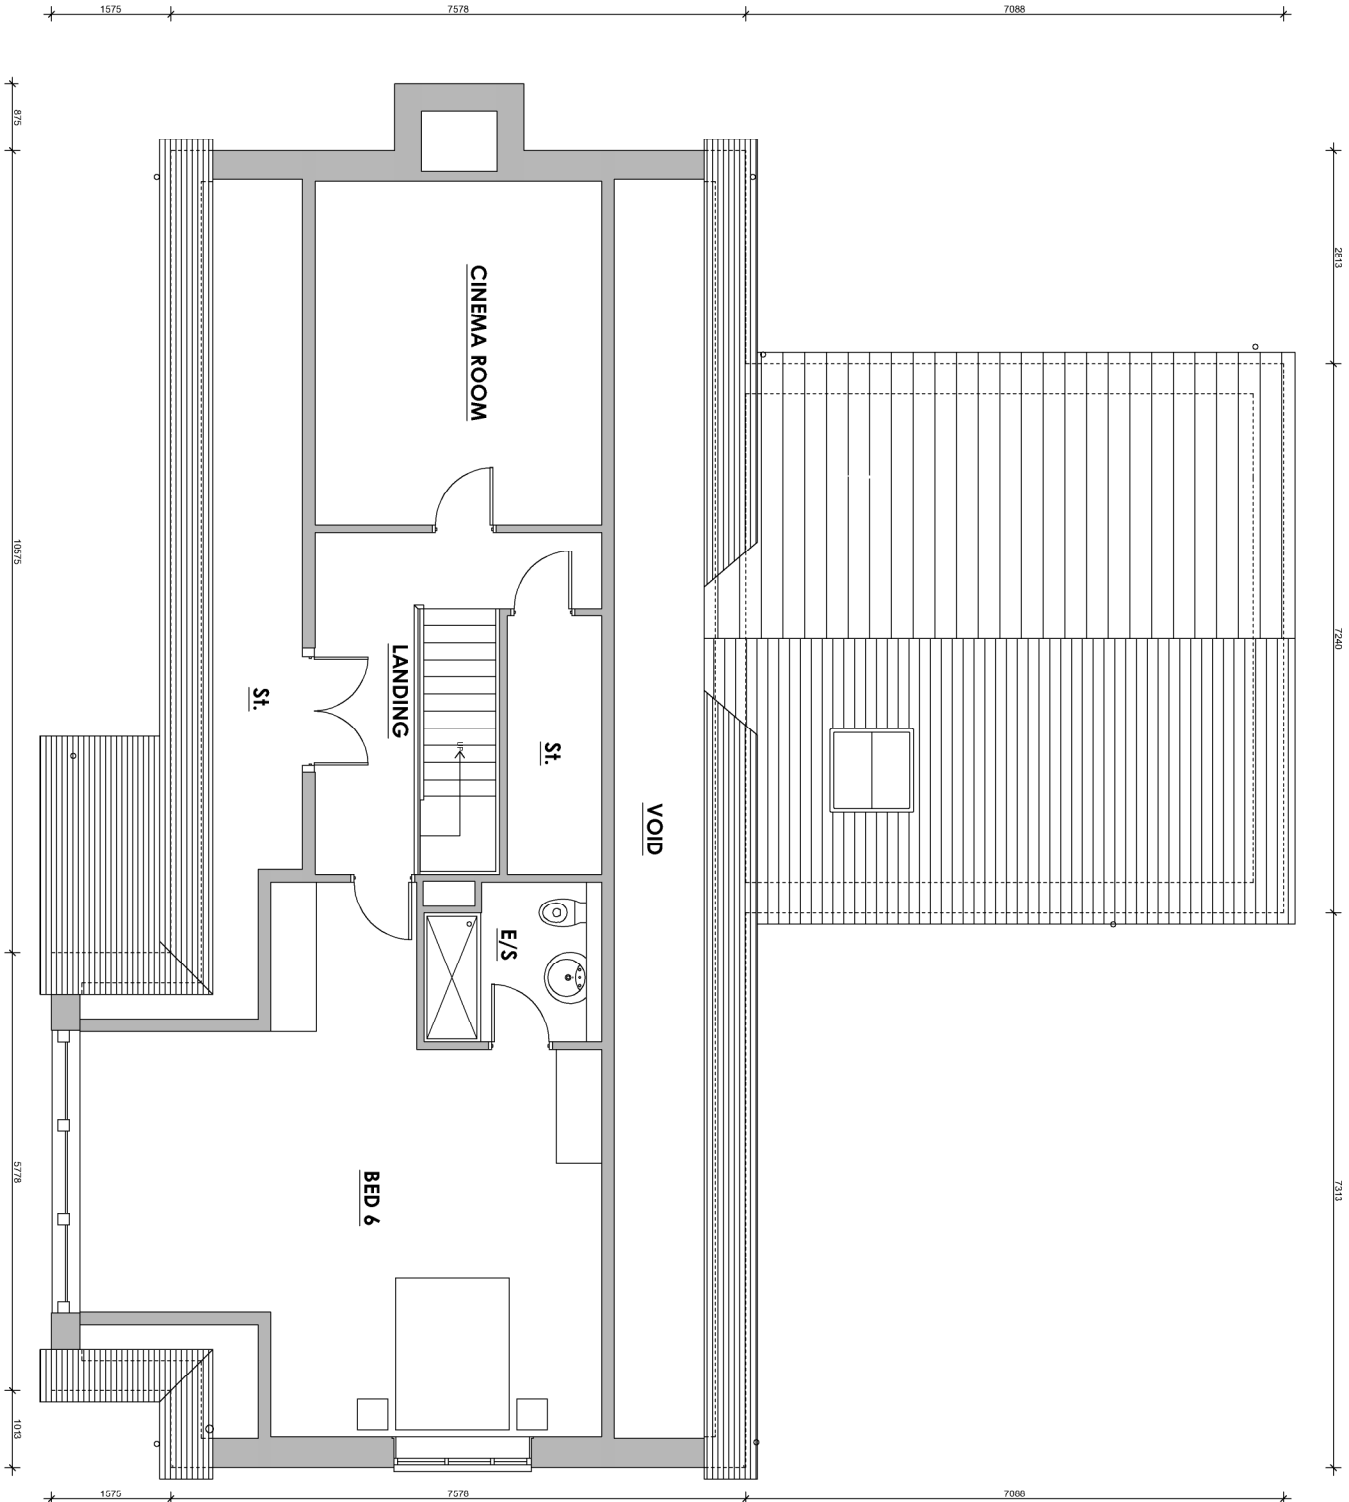

Client	Cartwright Homes			Sheet		A1		
Project Title	Proposed development			Scale	1/100			
Address	Main Street			Date	Sept 23			
	Norton Juxta			Author	CB			
Drawing Title	Plot 1			Job No.	21/132		Drawing No.	61
				Status	Planning			

THIS DRAWING IS THE PROPERTY OF ARCHITECTS LTD AND IS NOT TO BE REPRODUCED OR TRANSMITTED IN ANY FORM OR BY ANY MEANS, ELECTRONIC OR MECHANICAL, INCLUDING PHOTOCOPYING, RECORDING, OR BY ANY INFORMATION STORAGE AND RETRIEVAL SYSTEM, WITHOUT THE WRITTEN PERMISSION OF ARCHITECTS LTD.

ARCHITECTS LTD

DRAFT