

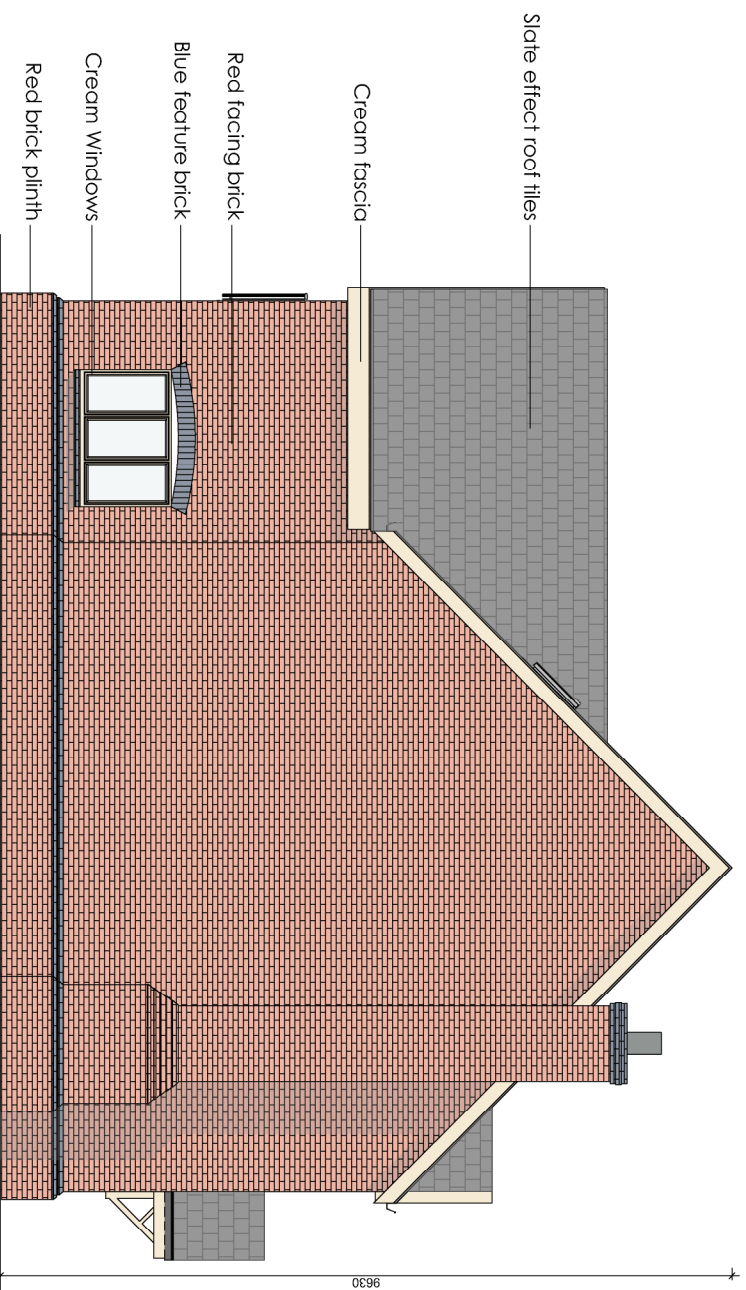
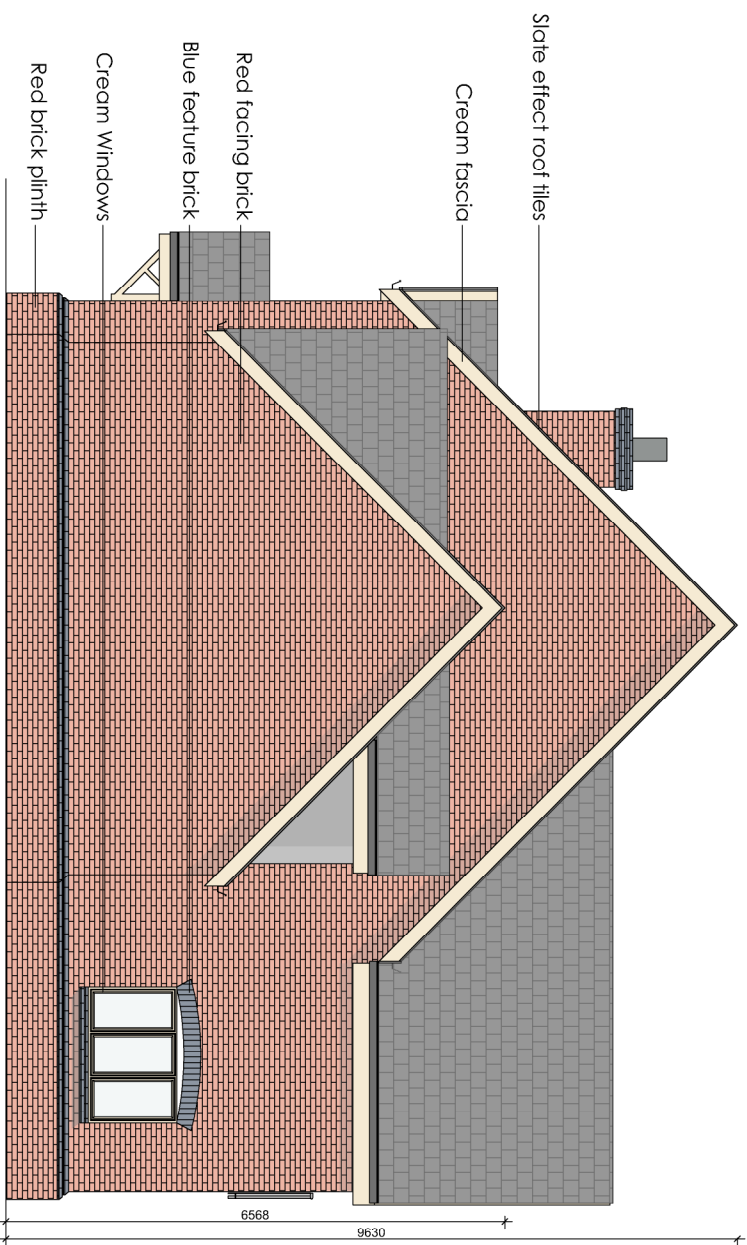
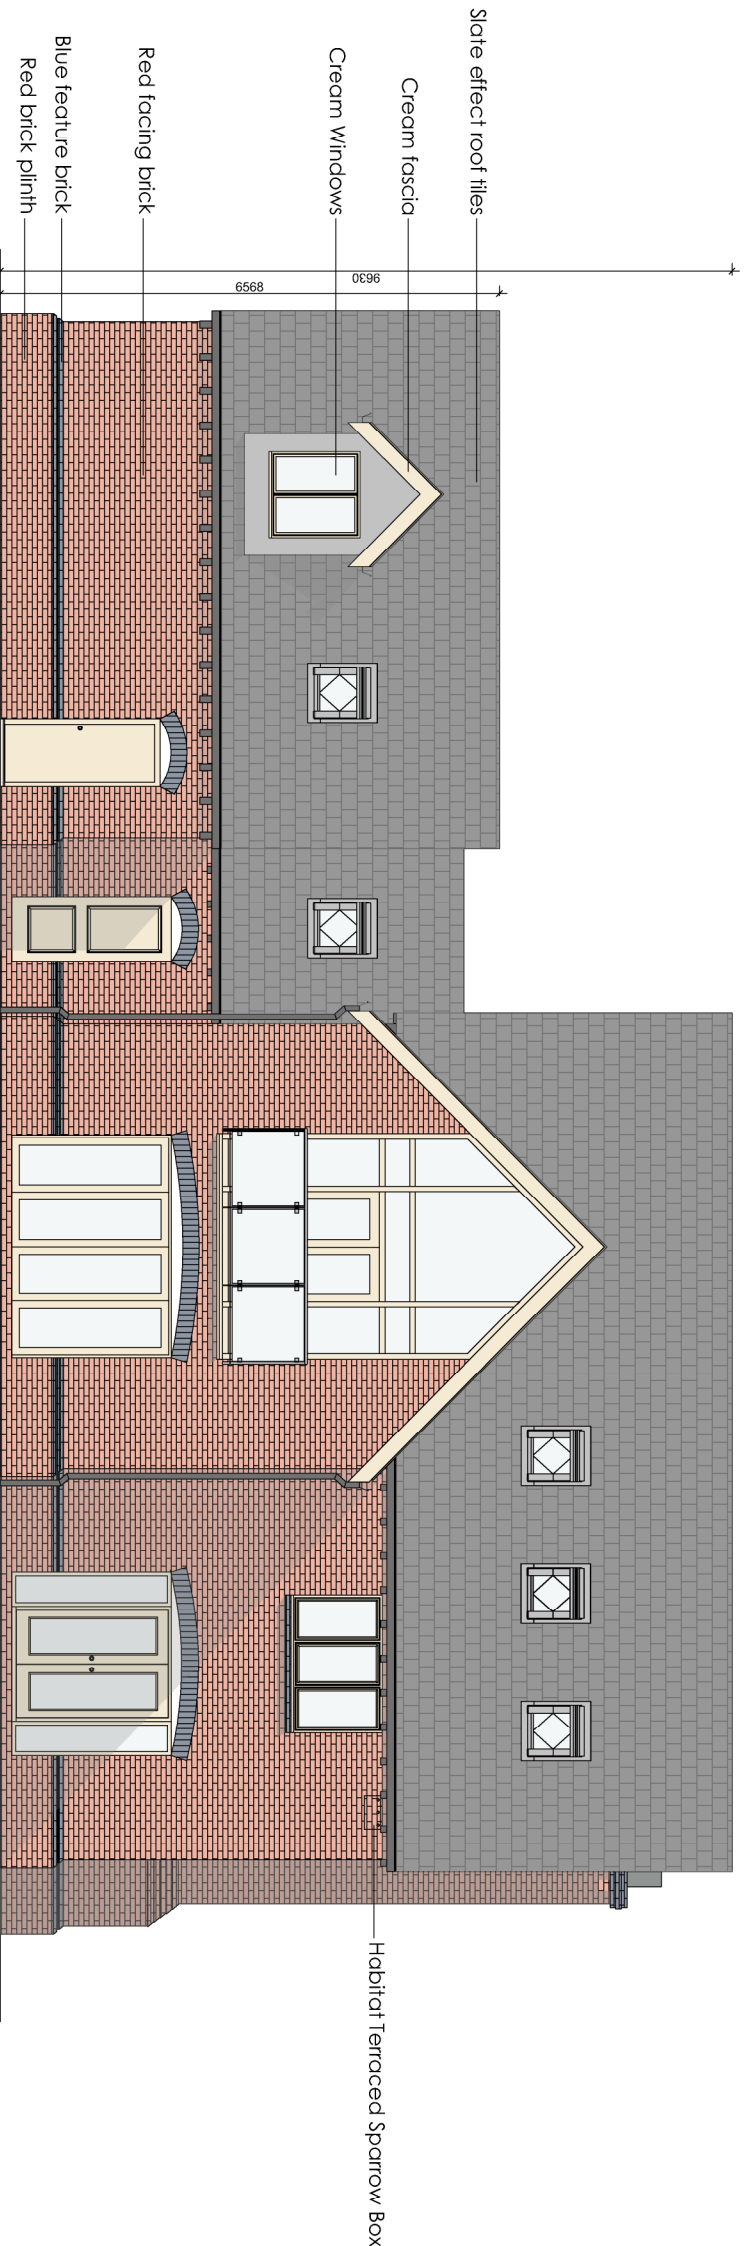
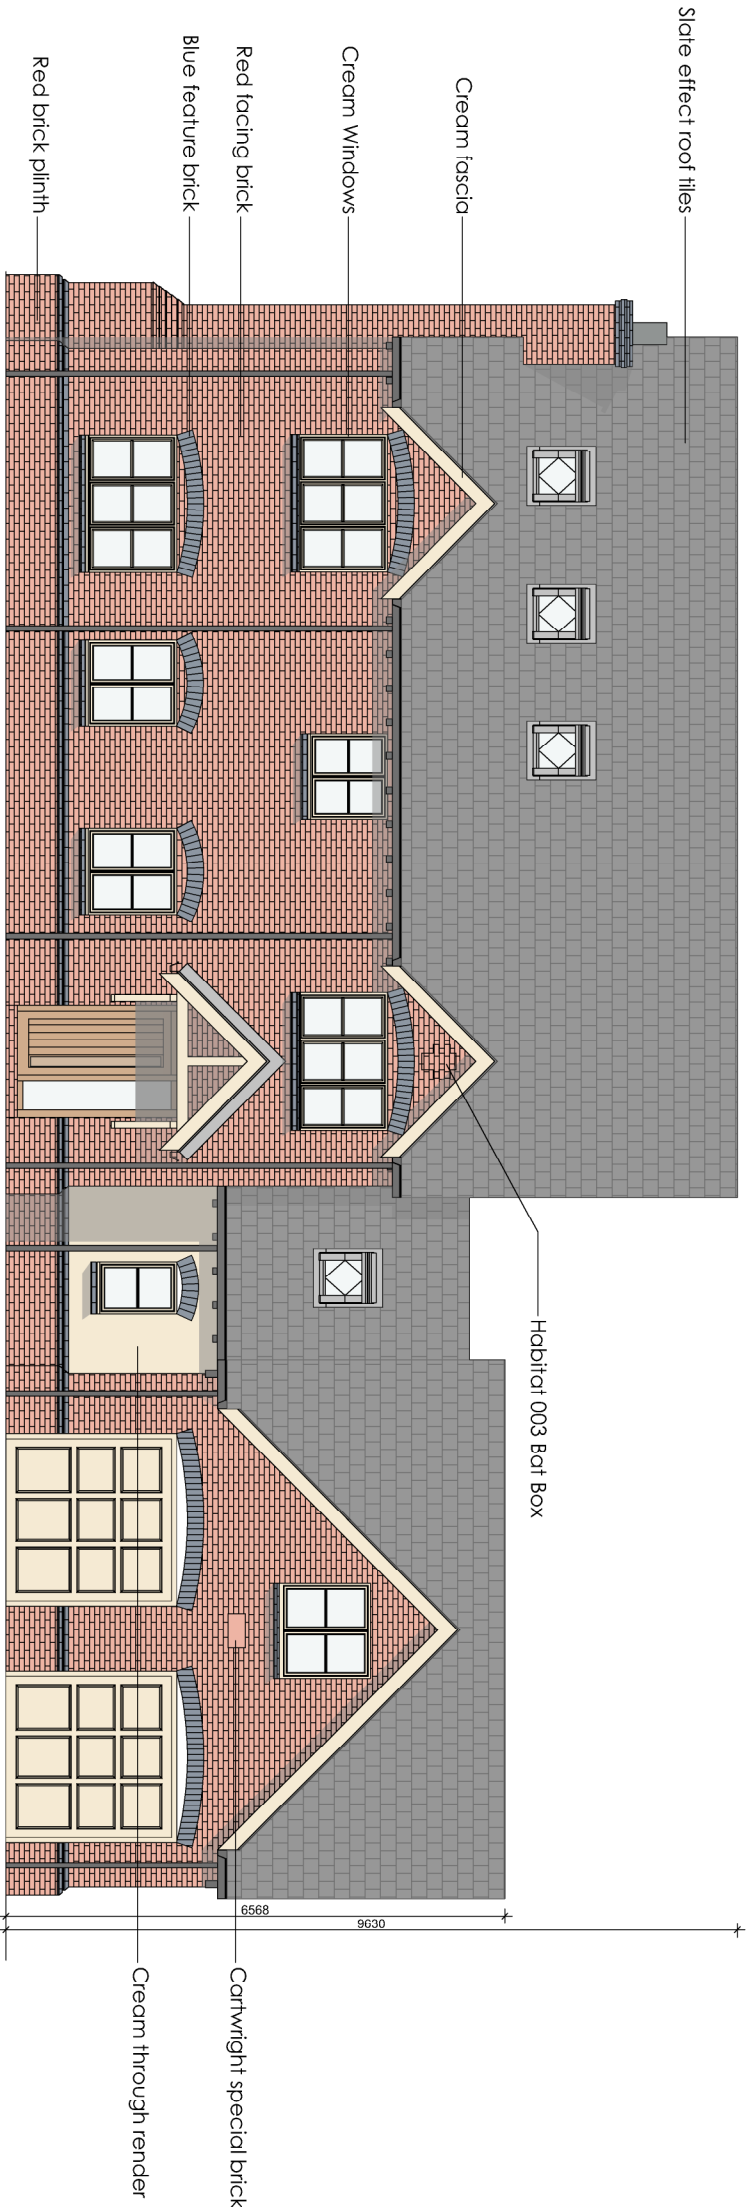
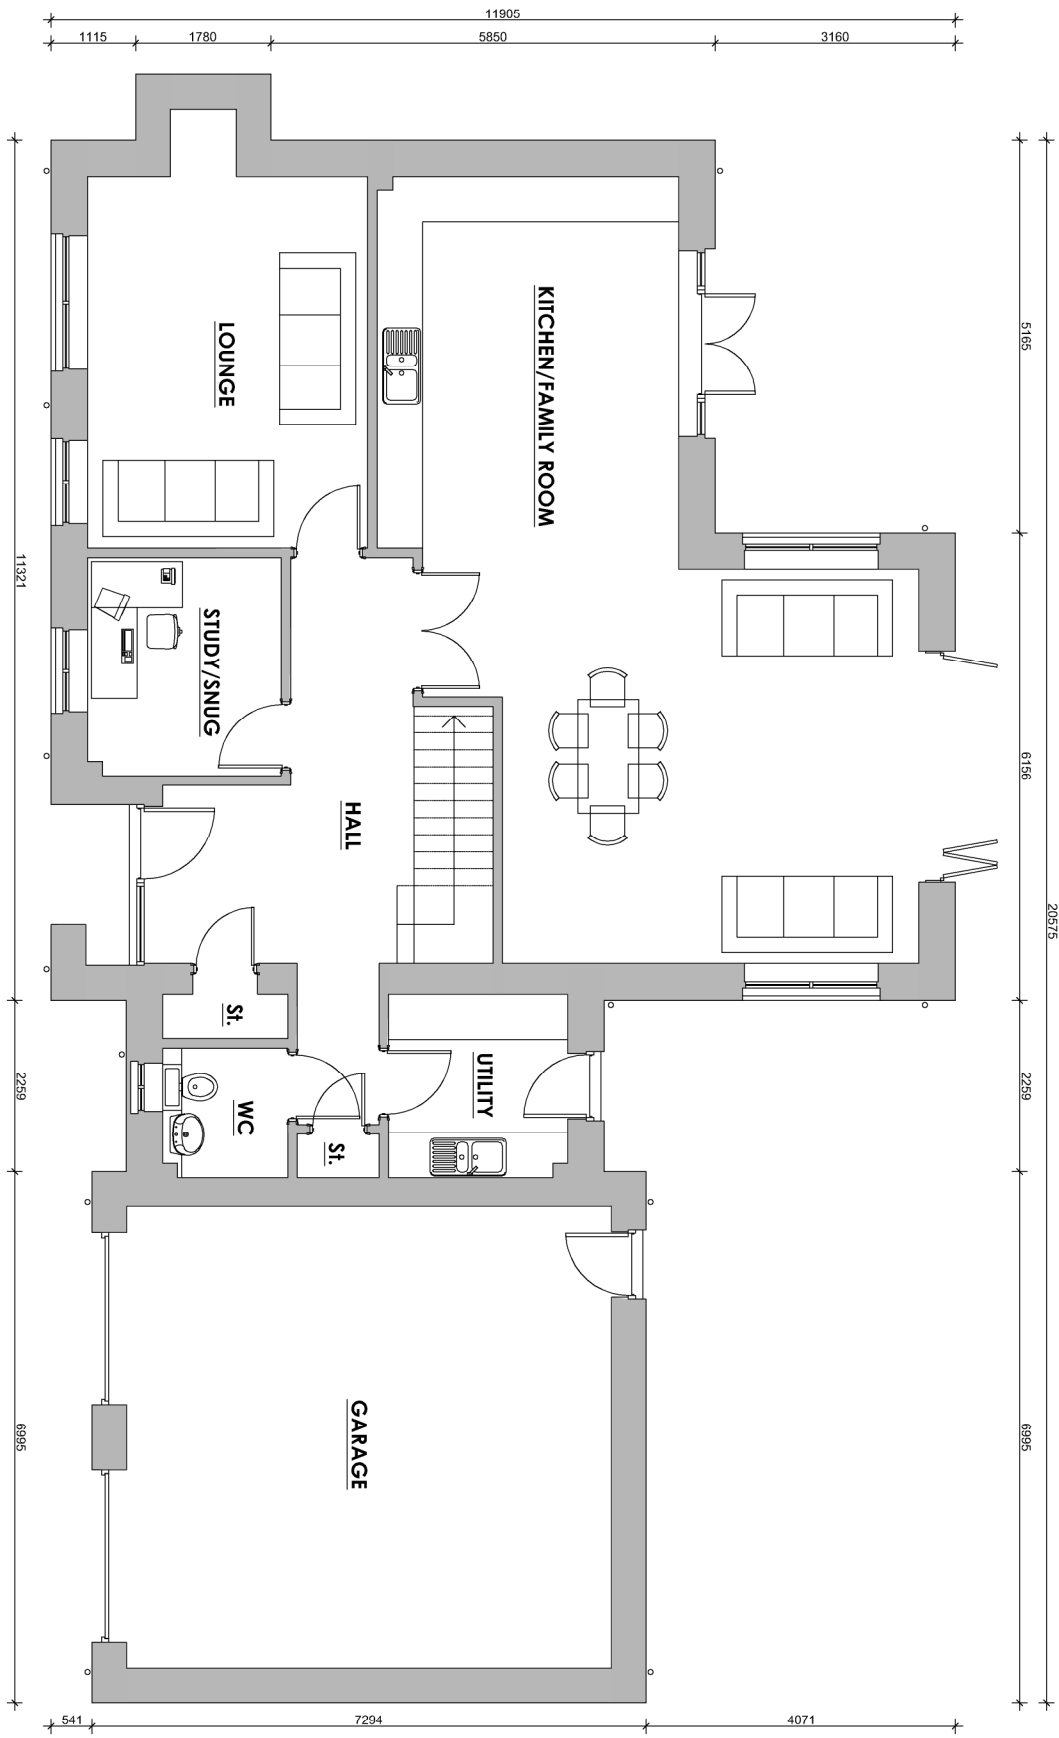


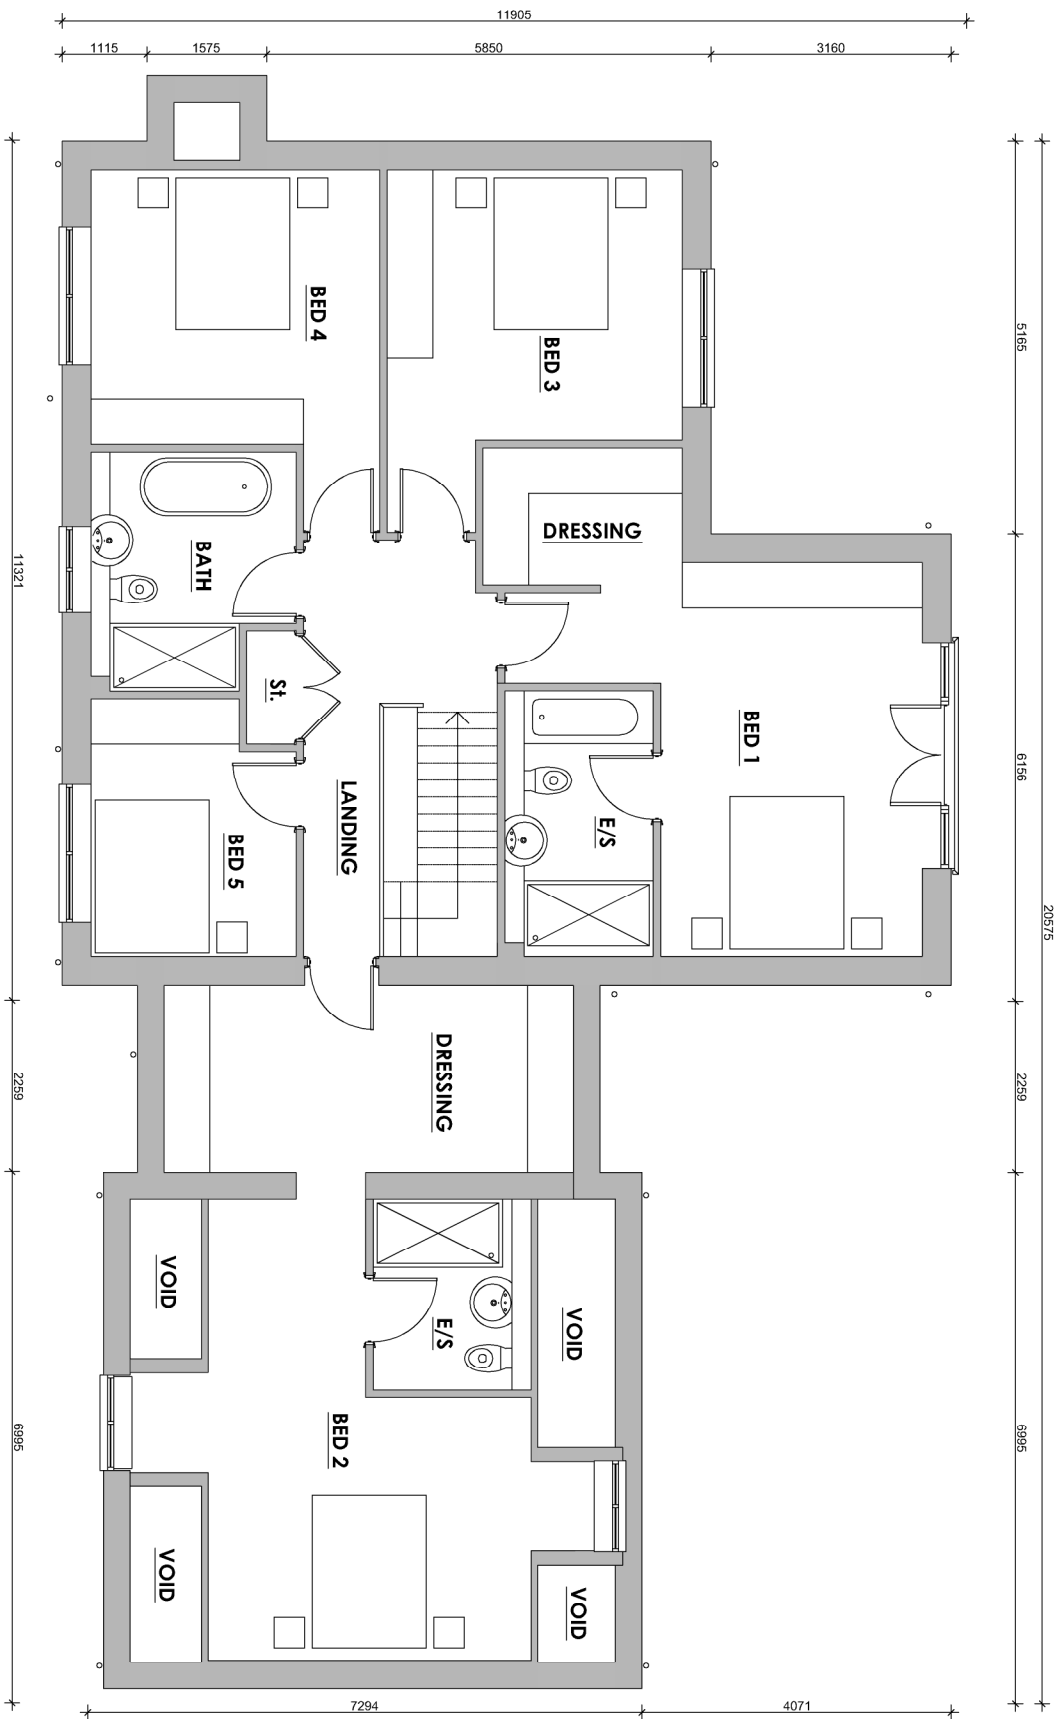

DRAFT

Client: CARTWRIGHT HOMES			
Project Title: Proposed Residential Development			
Main Street Norton Juxta			
Drawing Title: Plot 2			
Scale: 1:100	Date: Aug 2023	Sheet: A1	Drawn By: 21/1/32
Author: CB			62
Drawing Title: Planning			

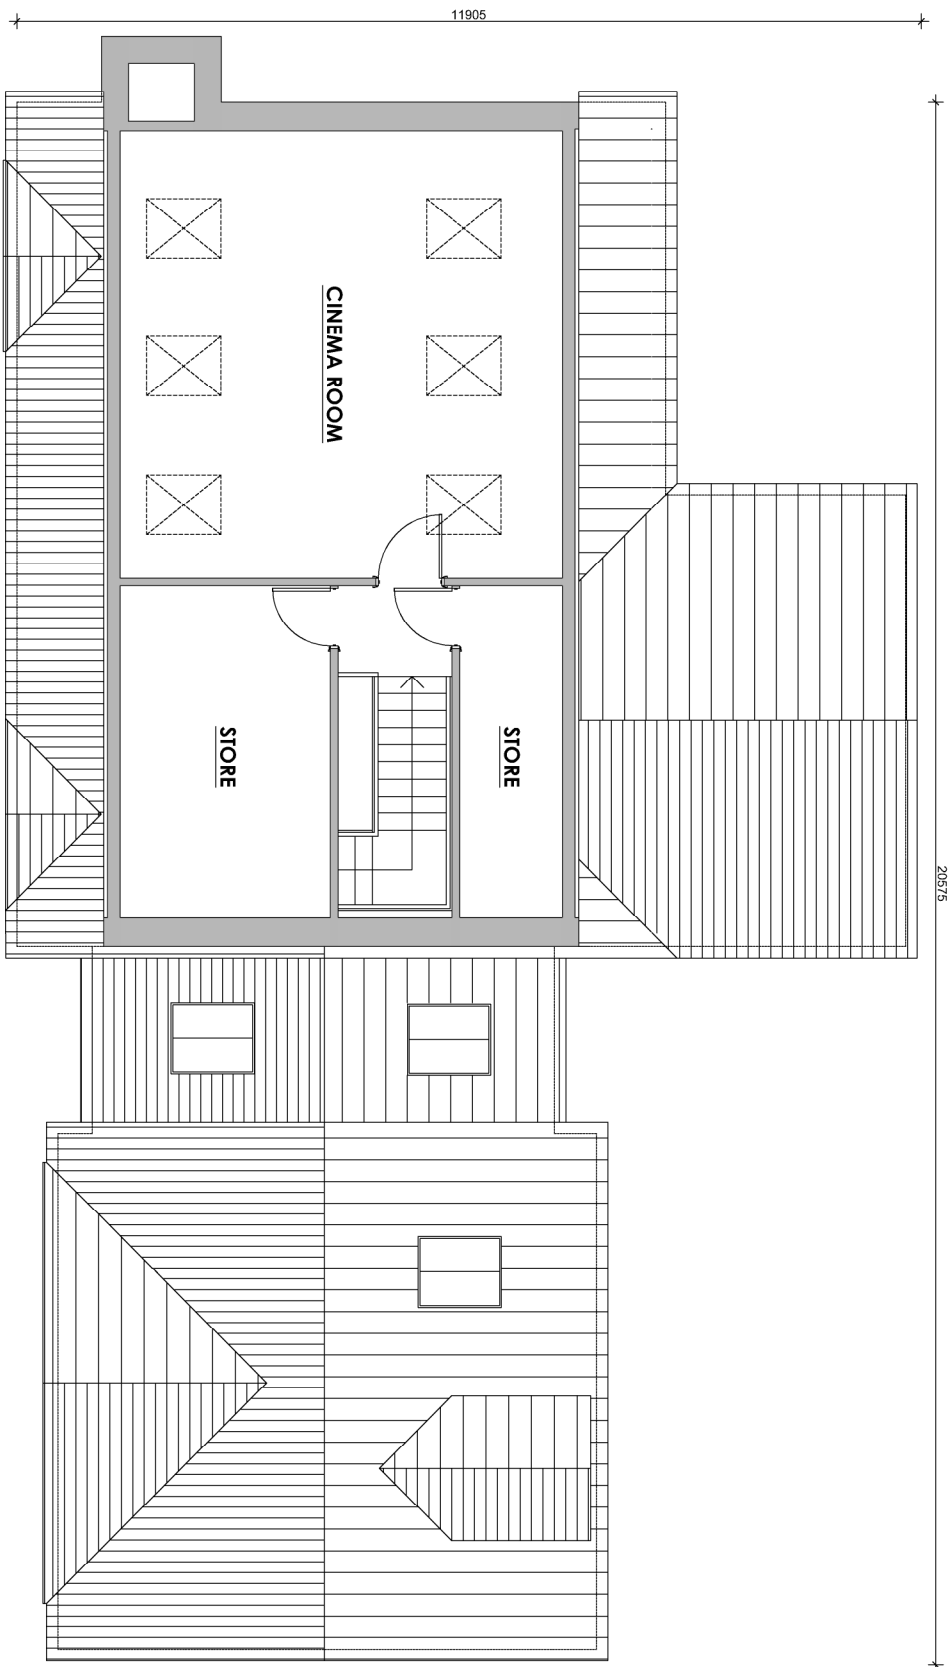

Plot 2



19 Station Road
Leicester
LE10 3AW
www.hayward-architects.co.uk

Tel: 01455 634 865
Fax: 01455 618 871