
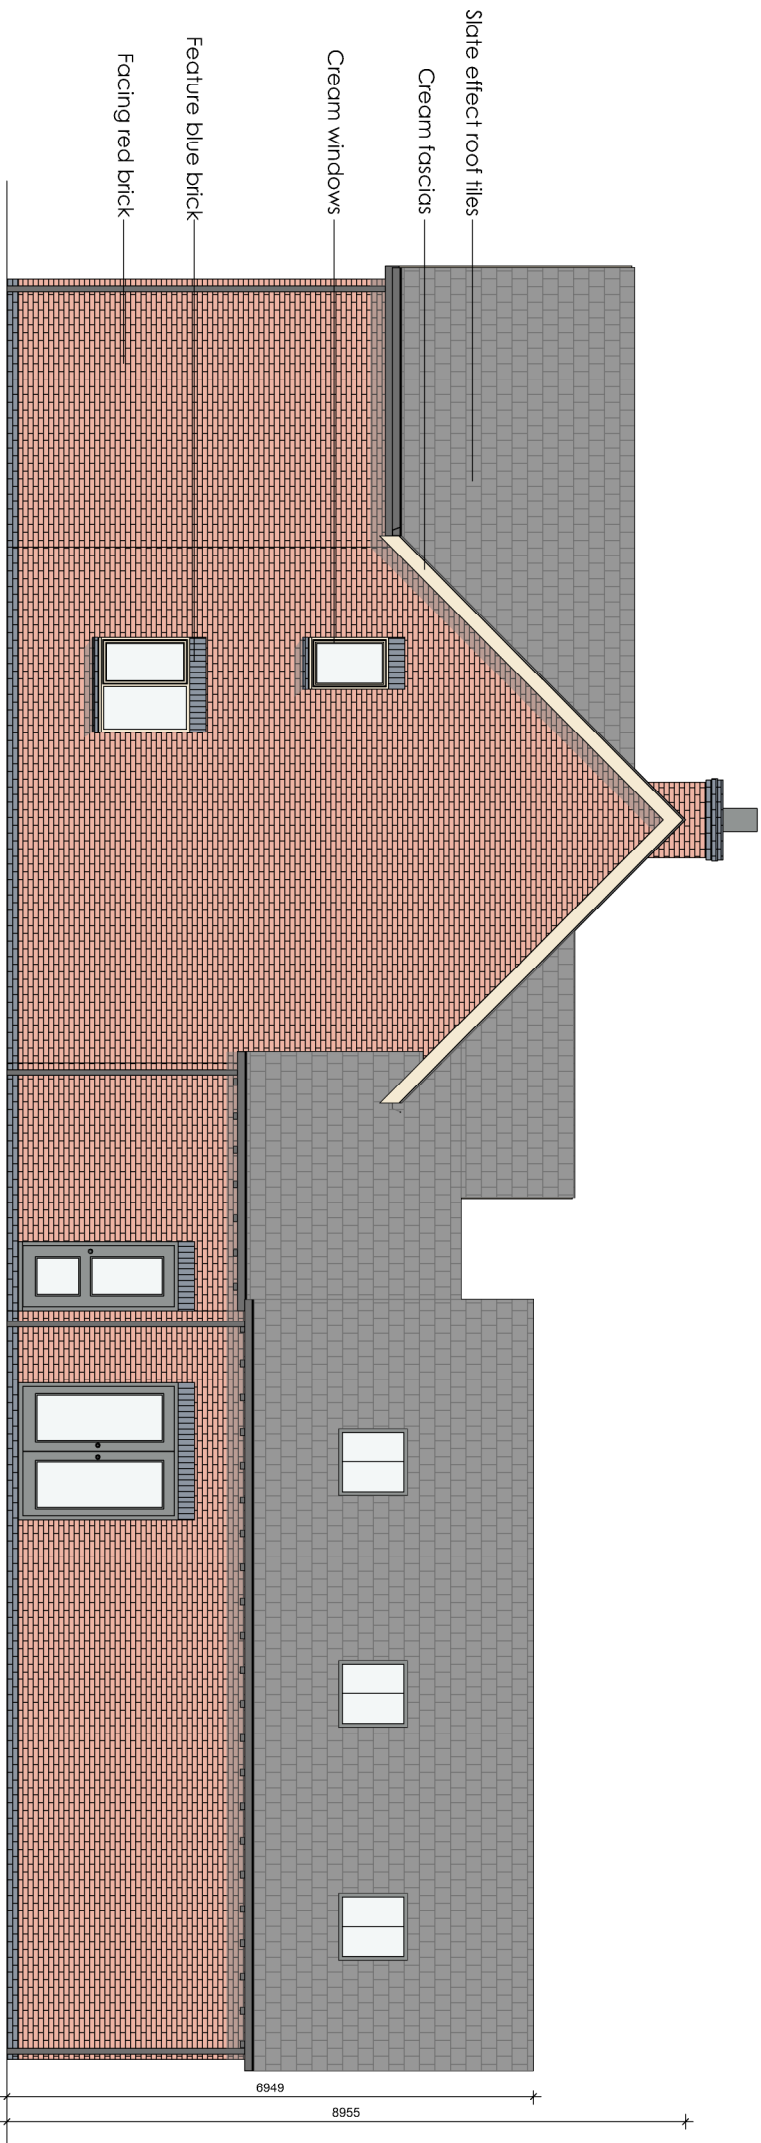
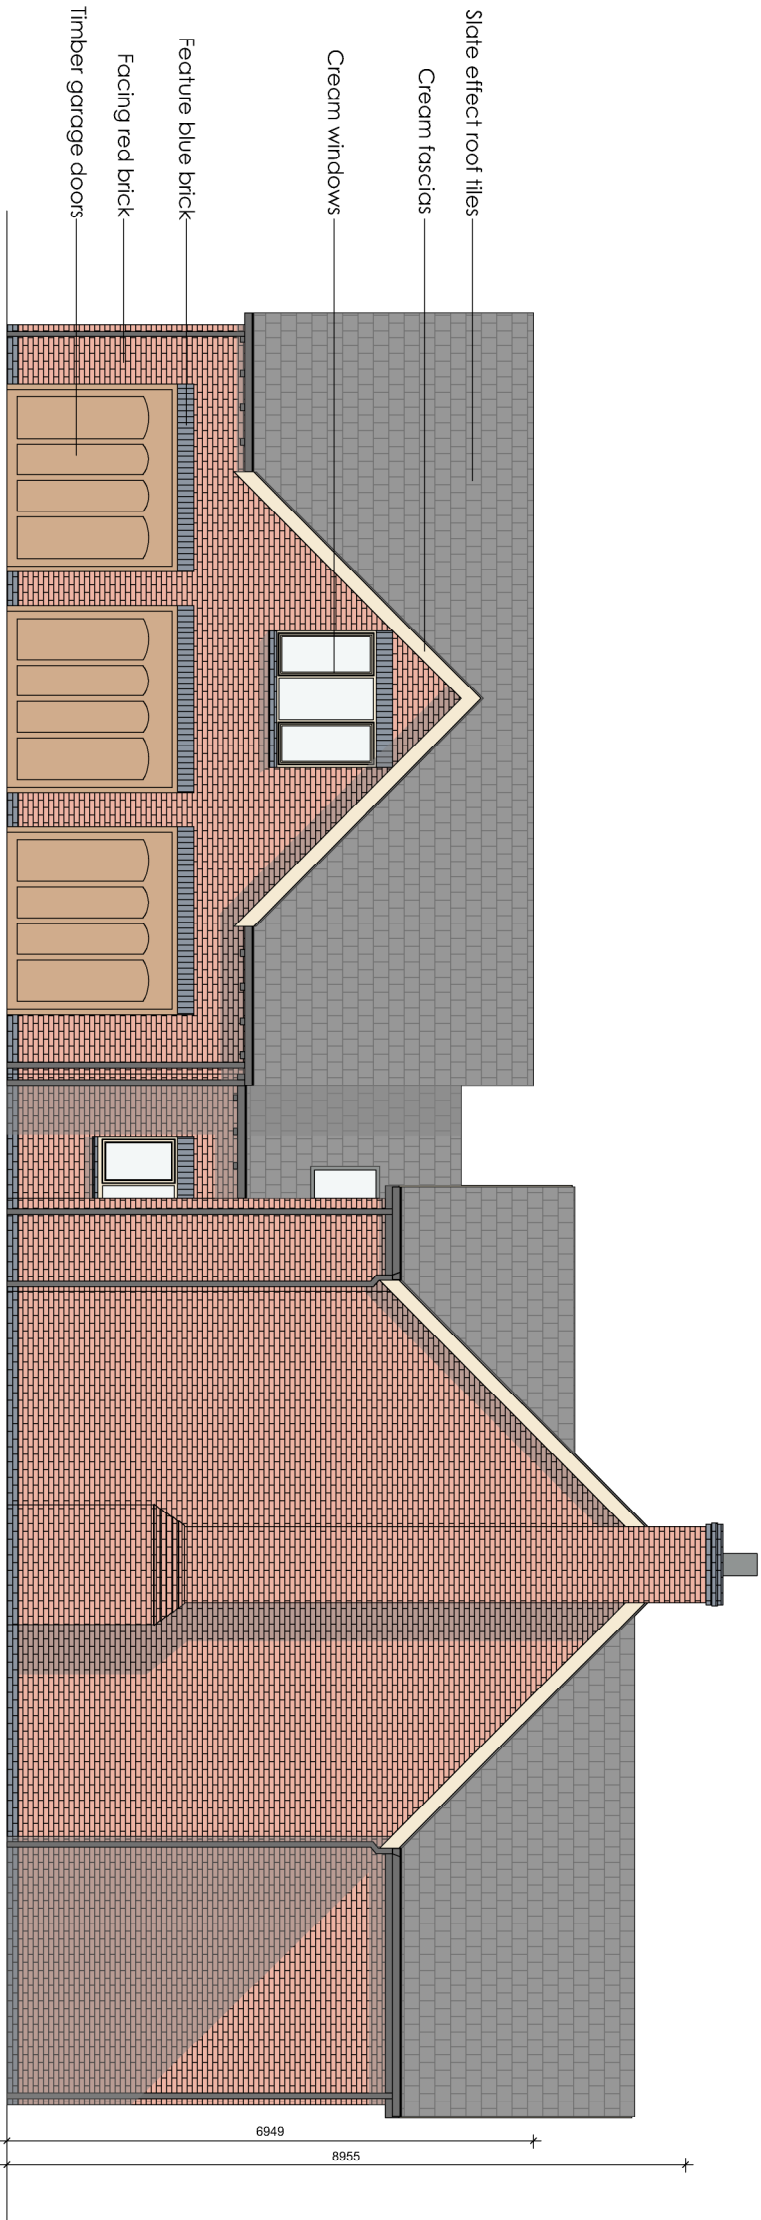
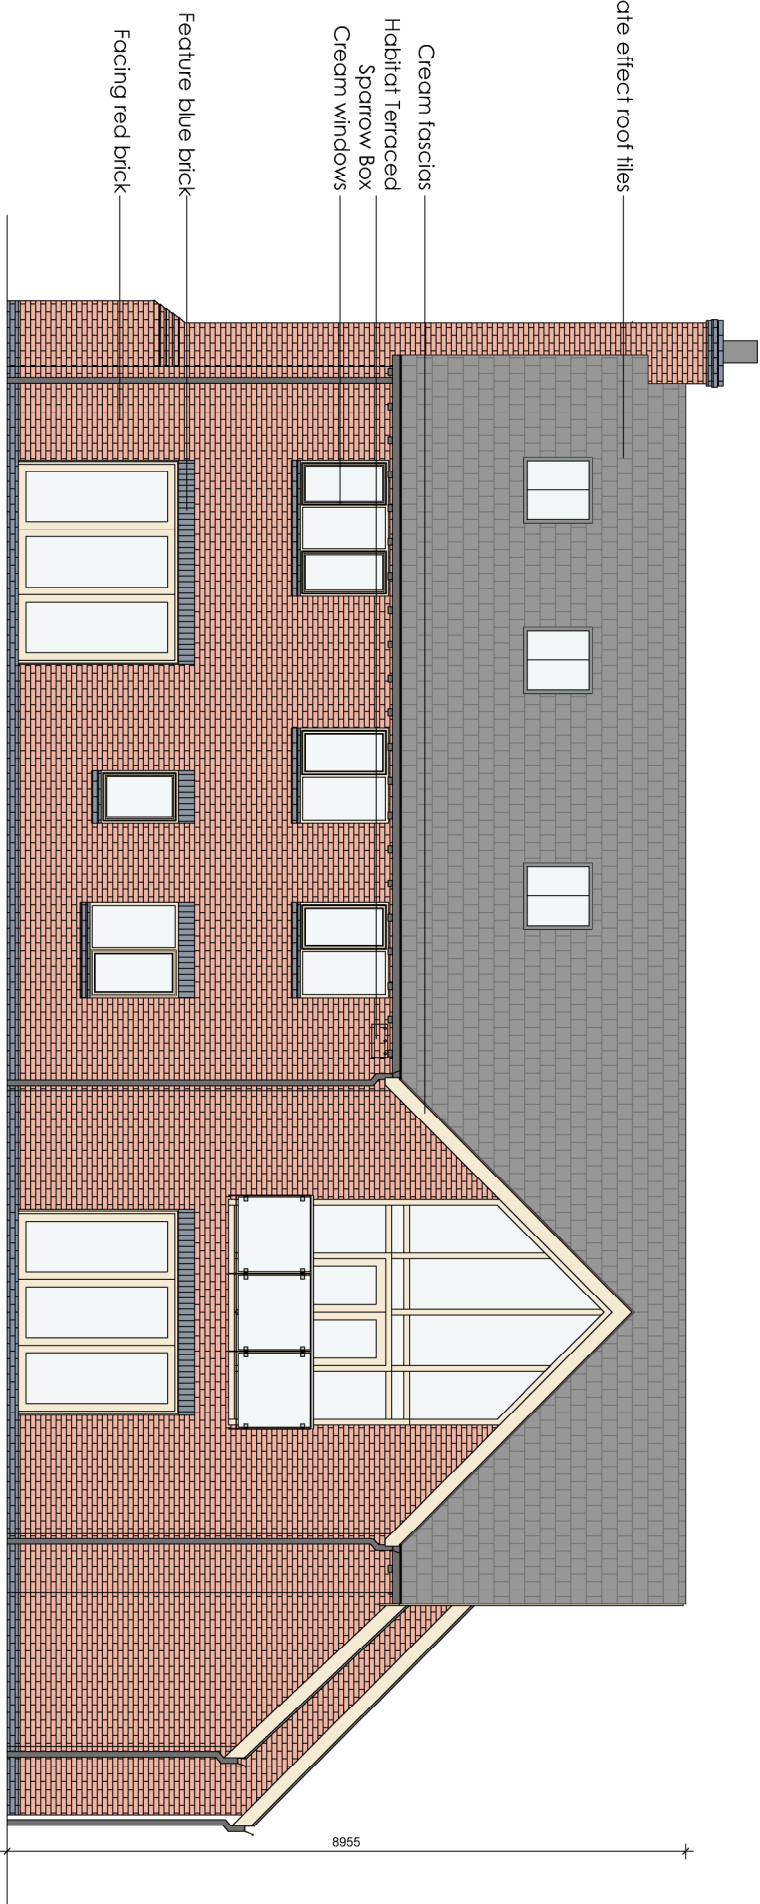
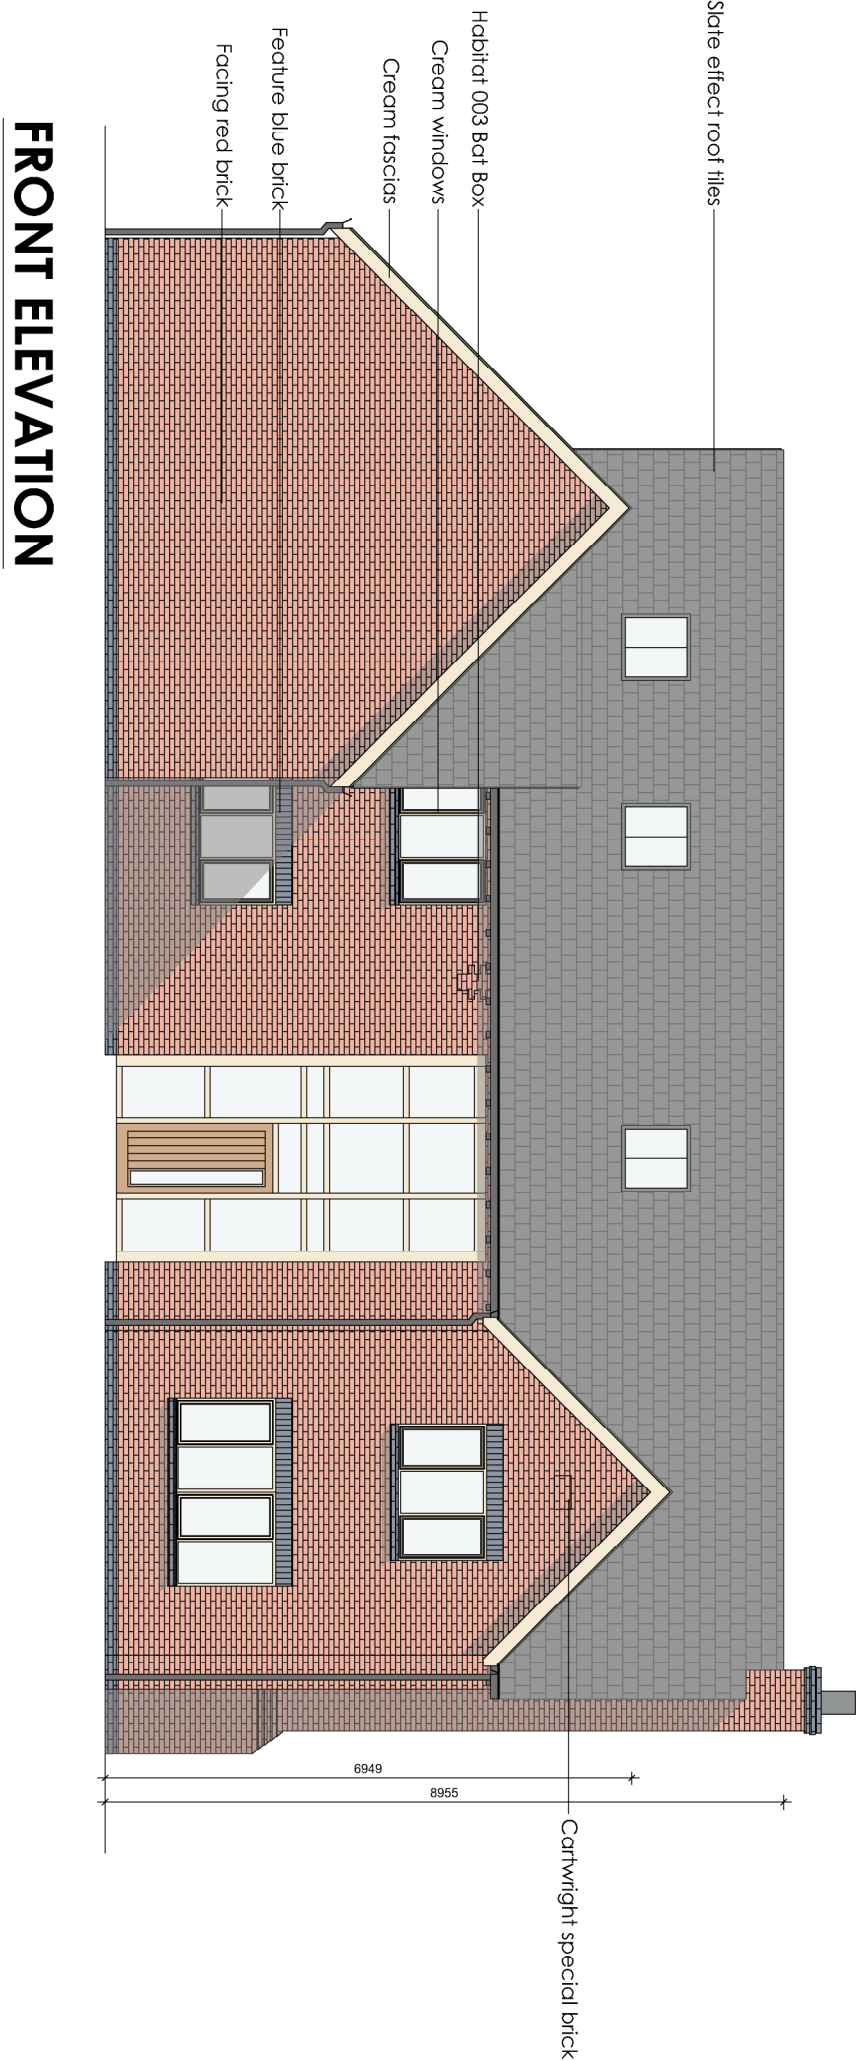
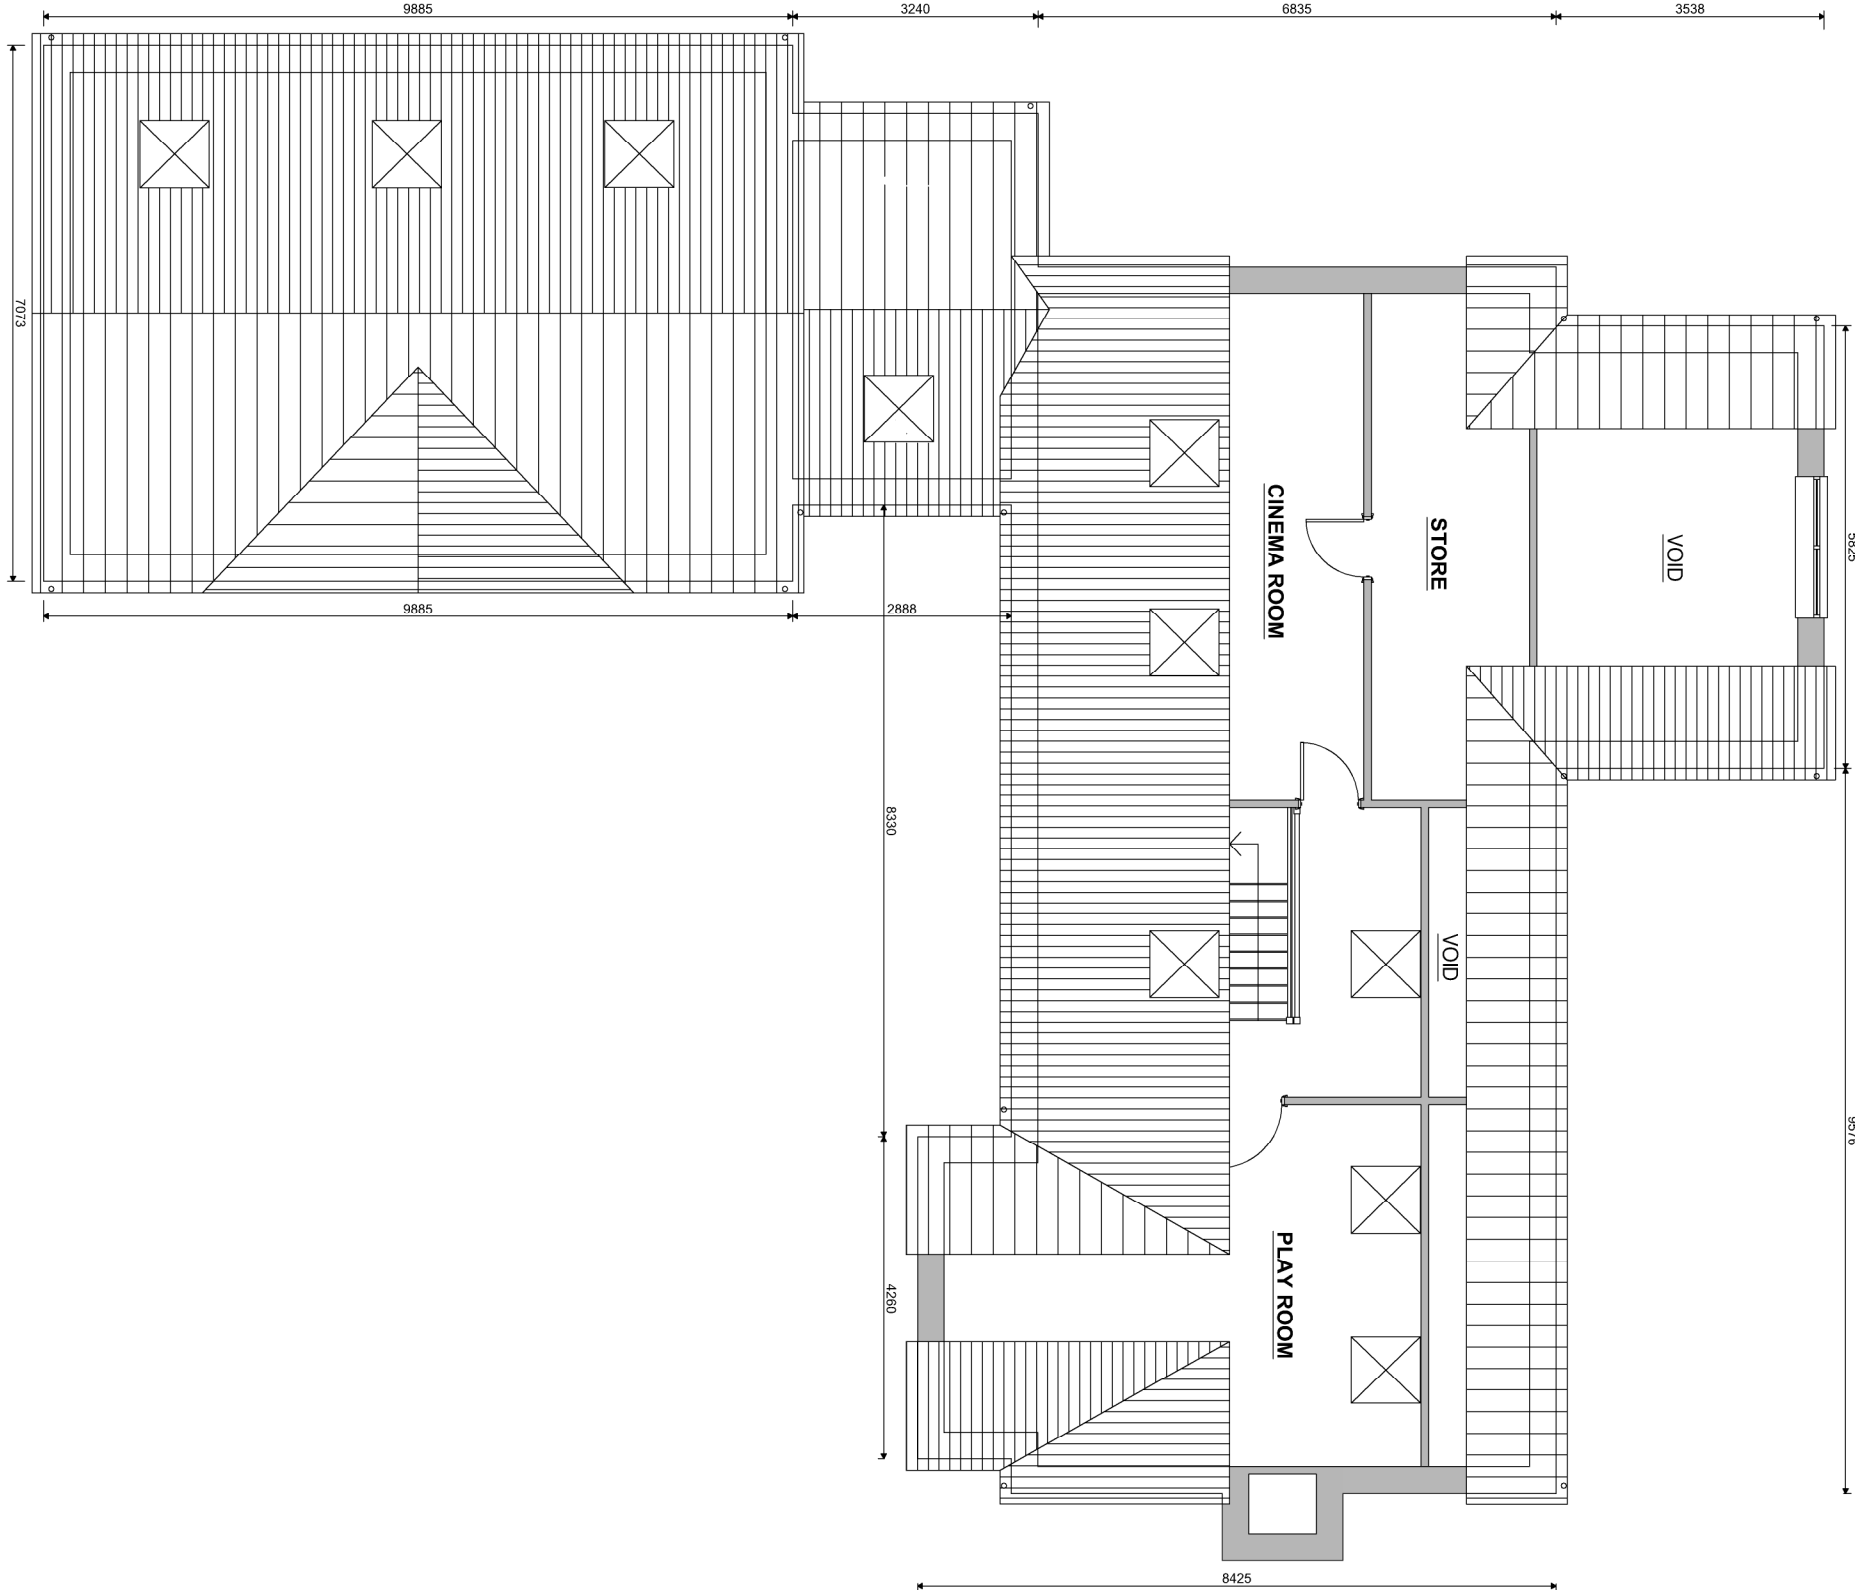
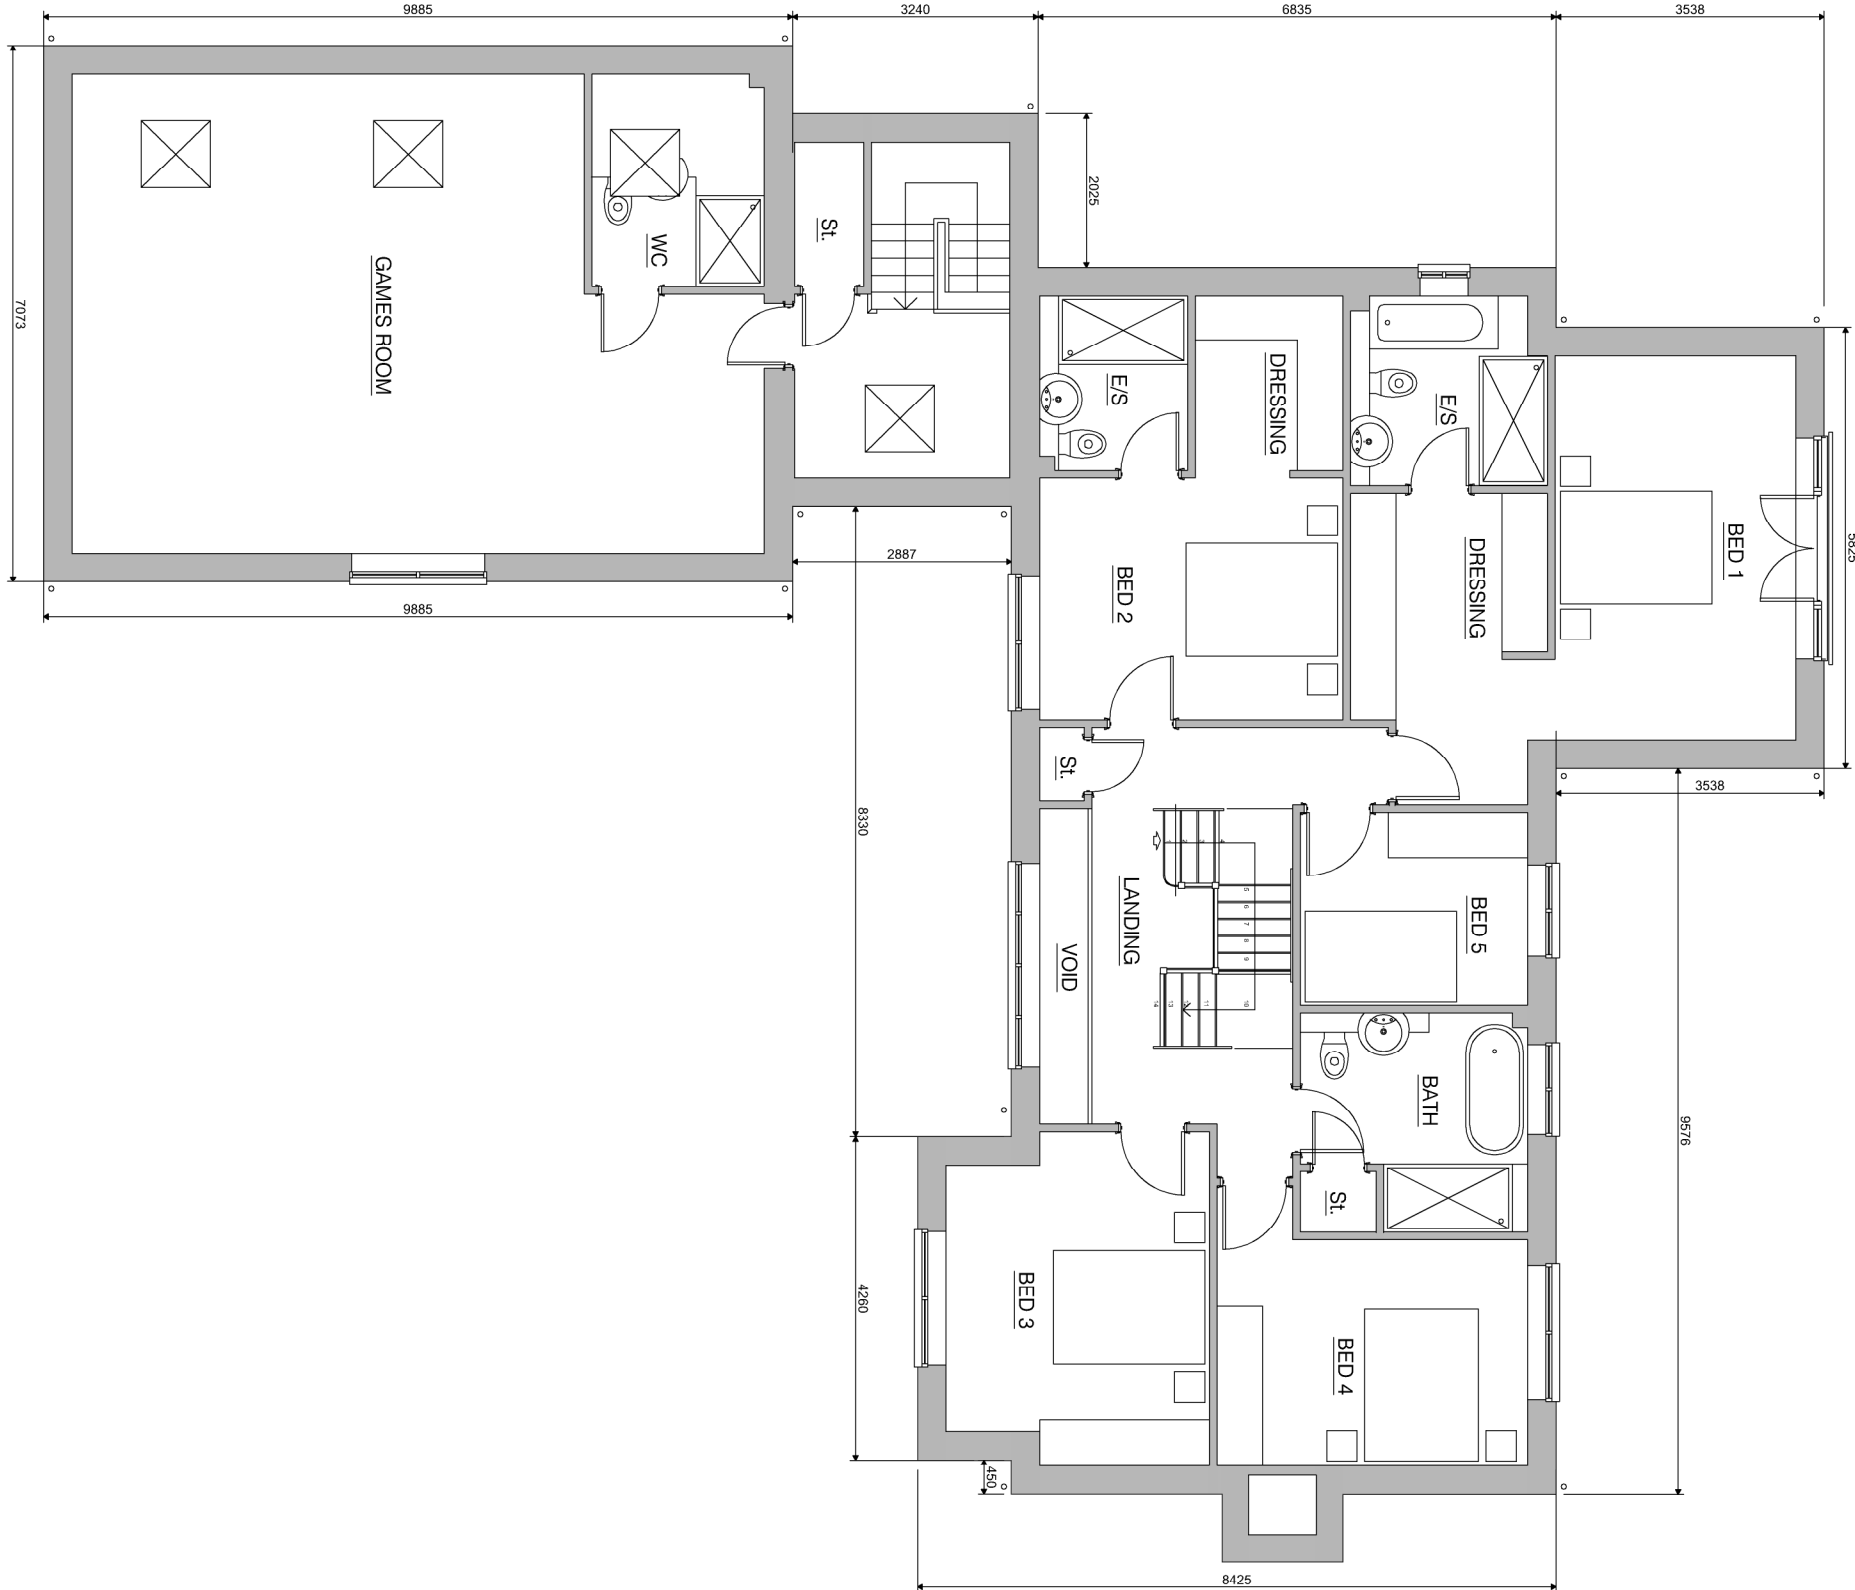


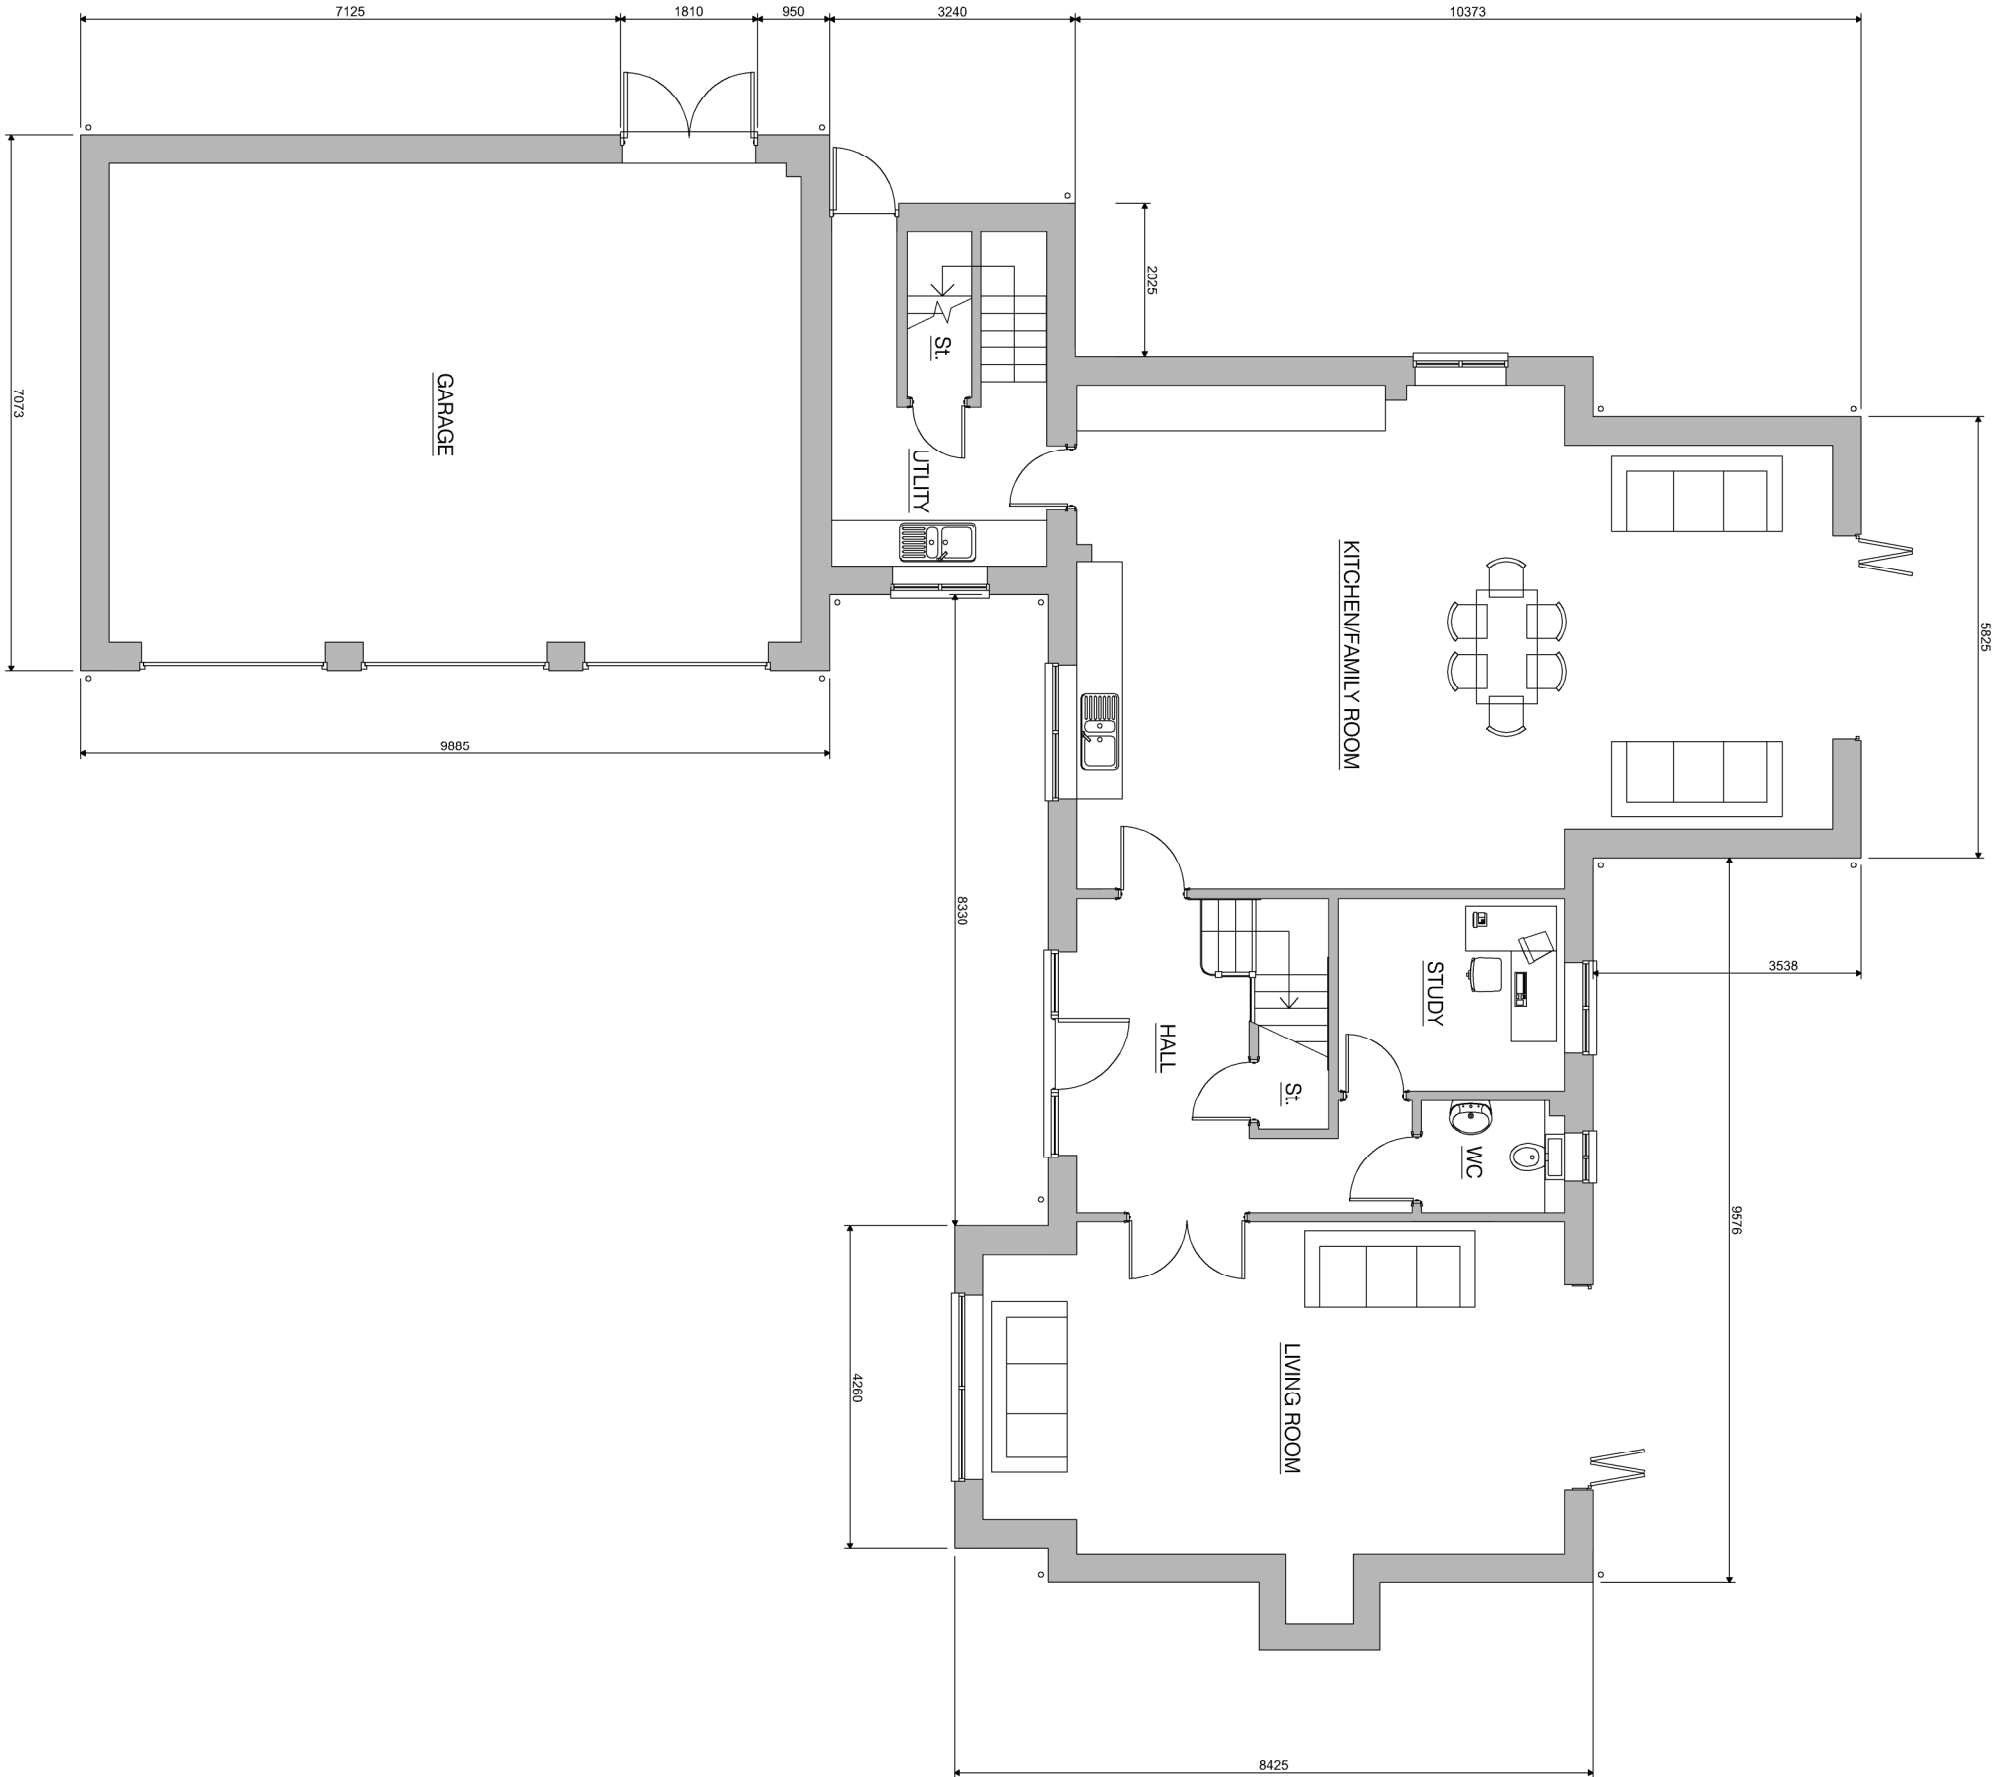

DRAFT

Client			
CARTWRIGHT HOMES			
Project Title			
Proposed Residential Development			
Main Street			
Norton Junction			
Drawing Title			
Plot 8			
Scale	1:100	Date	Sept 23
Author	CB	Drawn	A1
Project No.		Drawing No.	
50043		21/132	
Planning		68	

ARCHITECTS LTD

16 Station Road
Leeds LS1 4AY
Leeds LS1 4AY

01455 655 665
Fax: 01455 676 971
www.bayward-architects.co.uk

bayward



Cartwright
HOMES

Plot 8

hayward
ARCHITECTS LTD

19 Station Road
Leeds LS10 1JW
Tel: 01453 655 665
Fax: 01453 615 571
www.hayward-architects.co.uk

Cartwright Homes