


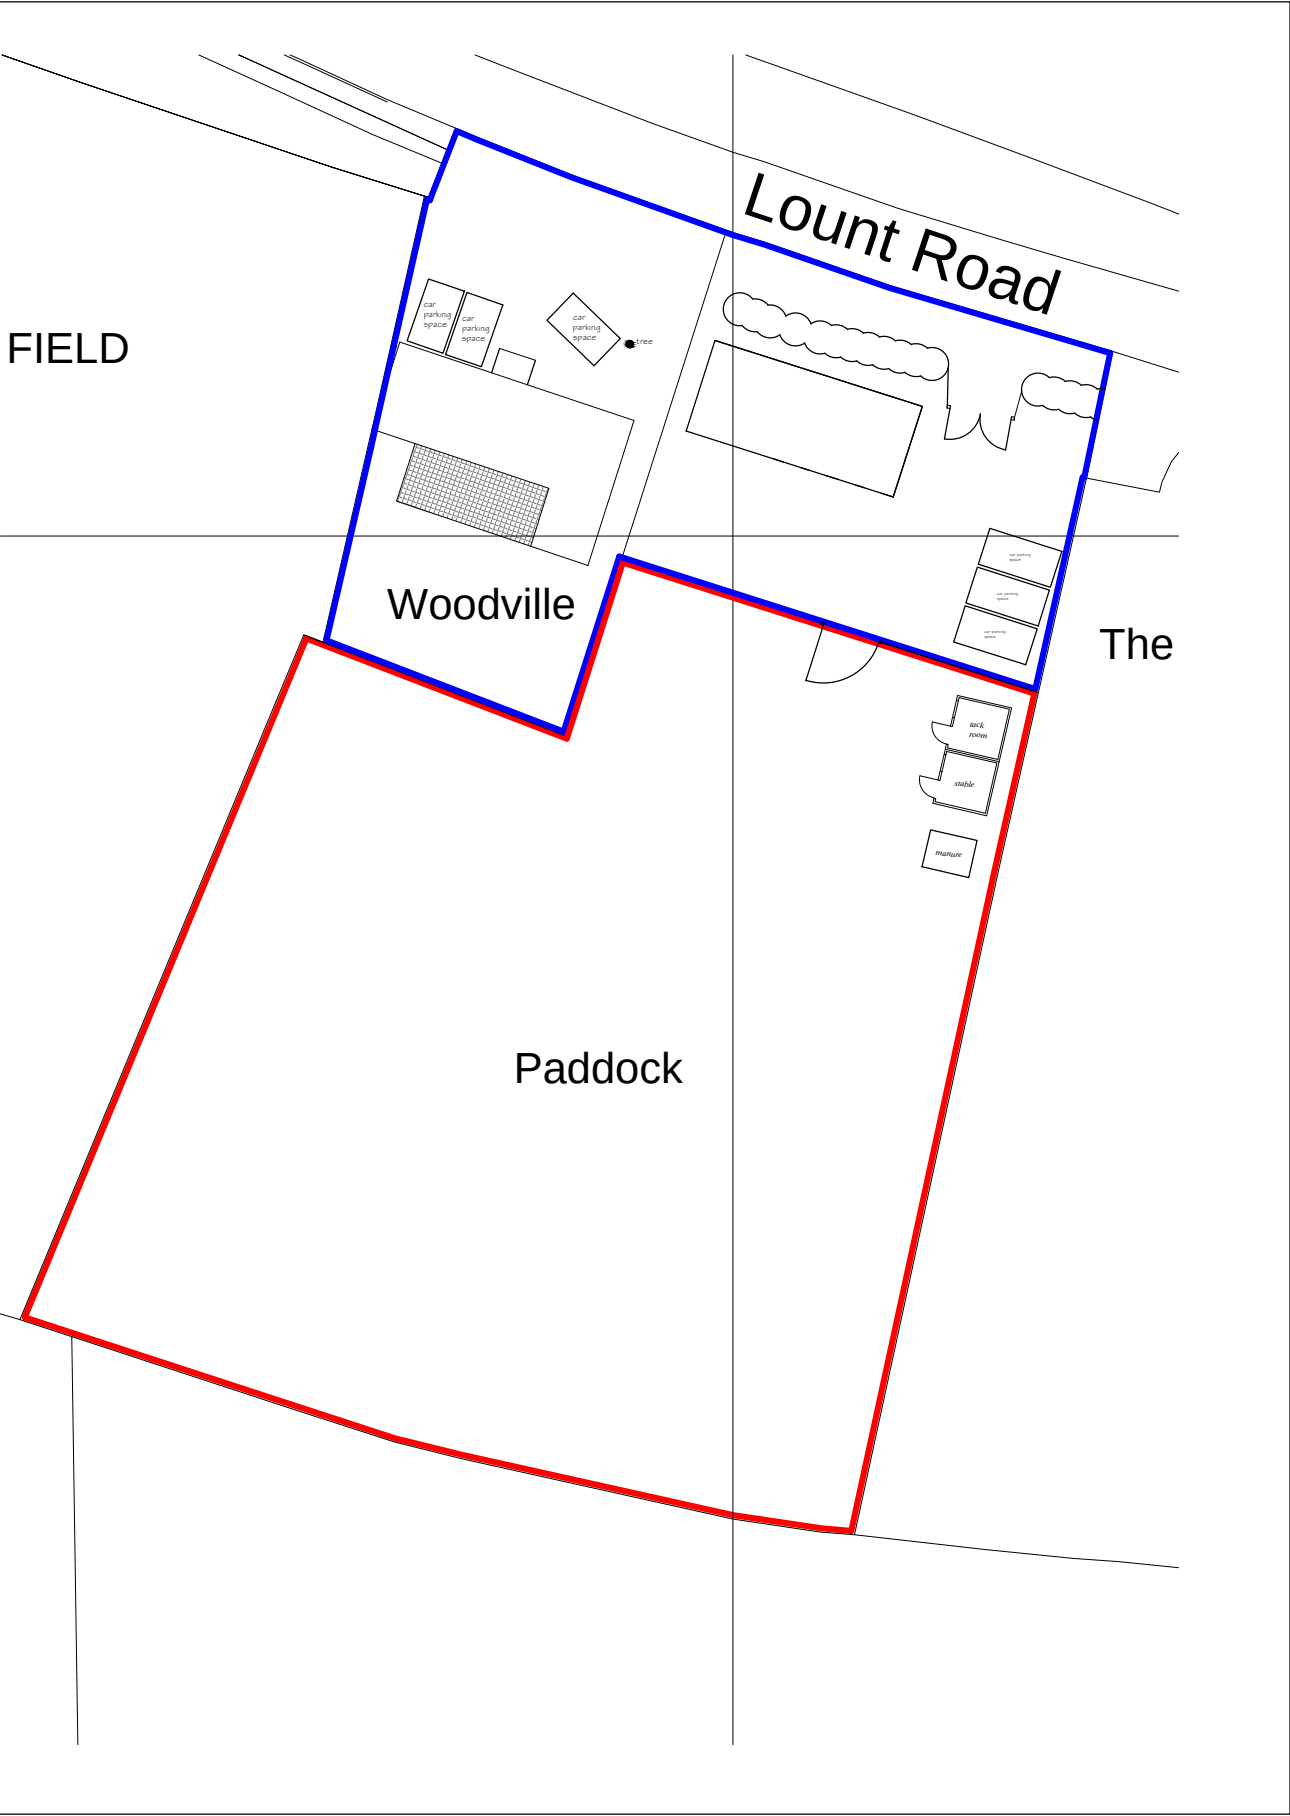

Proposed Stable and Tack Room  
Woodville  
Lount Road  
Osbaston CV13 0HR  
For Mr & Mrs W Aris

Scale  
1:1250 & 1:500  
July 2024  
Number 24/08/02

