EXISTING

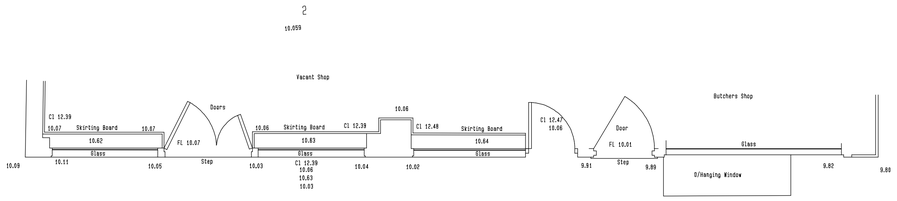

FRONTAGE PLAN Scale 1/50

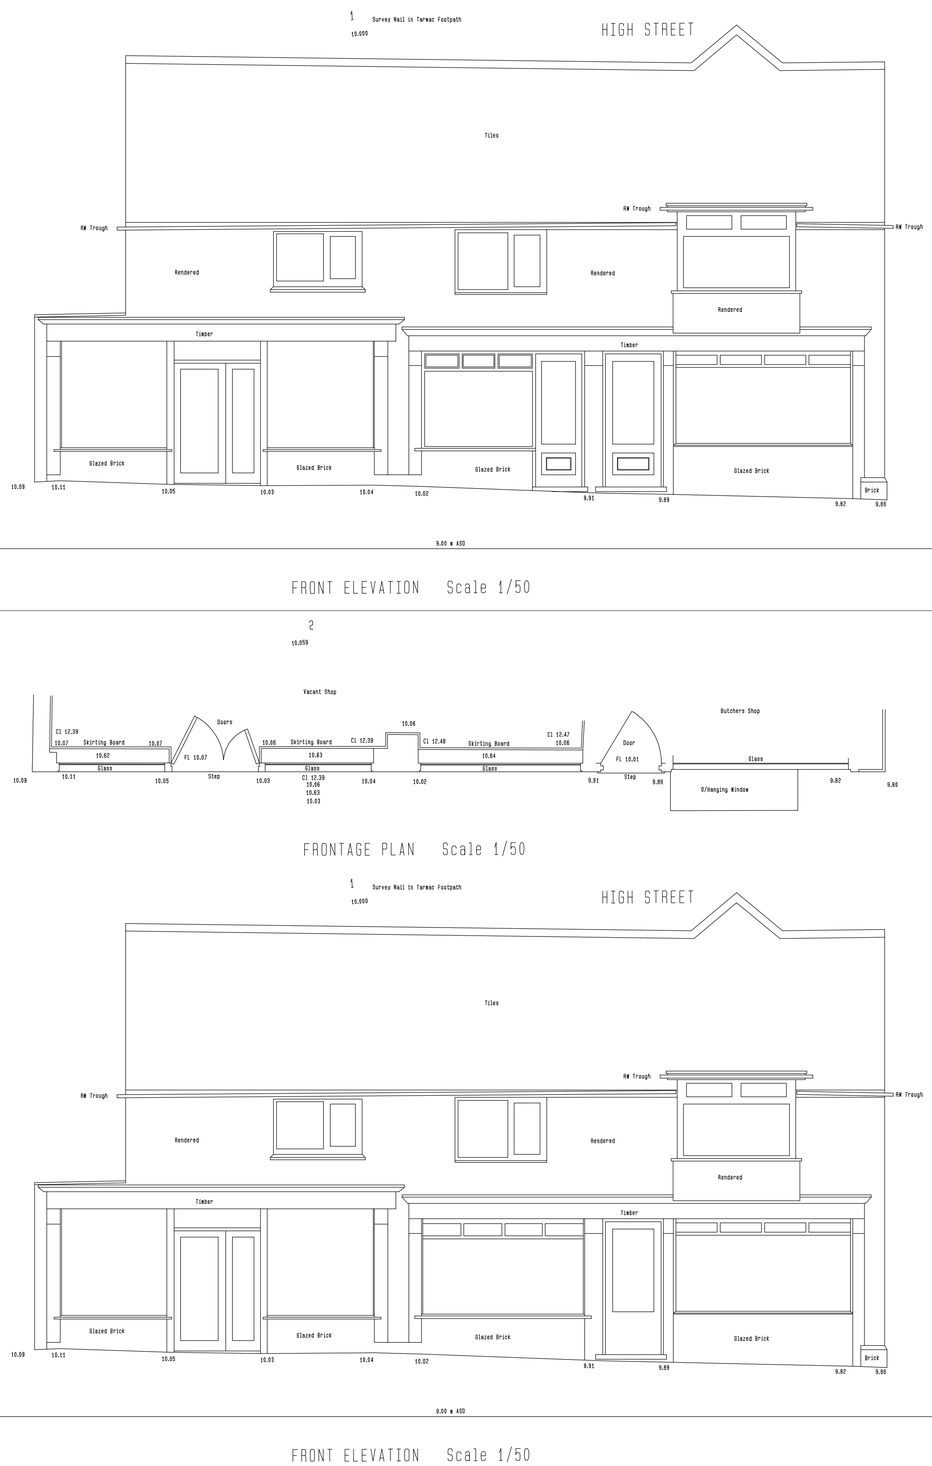

FRONT ELEVATION Scale 1/50

Position of Vertical Section

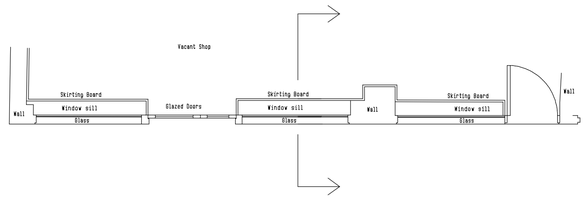

Horizontal Section Scale 1/50

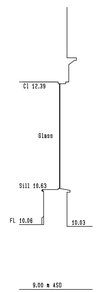

Scale 1/50

Vertical Section

NOTES:
1. This drawing remains the Copyright of GBa&e
2. All dimensions to be checked on site by Contractor
3. All dimensions in millimetres unless otherwise stated
4. Do not scale copies of this drawing
5. Any discrepancies in information should be reported to GBa&e for advice before proceeding
6. All timber to be treated with preservative to B.S. 1282 prior to use and made good thereafter
7. This plan must be read in strict conjunction with other plans in this set, Structural Engineer's and specialists' details
8. All work shall be carried out in a good and workmanlike manner and with proper care and skill
9. All goods and materials shall be of good quality and reasonably fit for their intended purpose
10. PROTECTED SPECIES:
Bats, birds, great-crested newts and certain other species are protected by Law. It is therefore essential that, if any such species are discovered, during, or before, the construction process the works are suspended and the local office of Natural England contacted for advice
11. All proprietary products to be fixed/installed in strict accordance with manufacturer's recommended methods
12. This plan has been prepared using survey information supplied by others

PROPOSED

FRONTAGE PLAN Scale 1/50

FRONT ELEVATION Scale 1/50

Position of Vertical Section

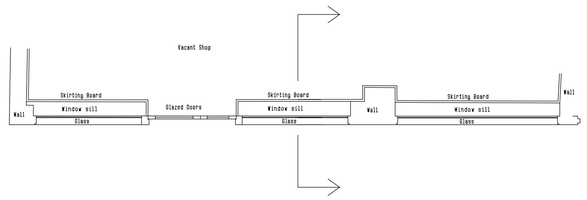

Horizontal Section Scale 1/50

SCALE BARS

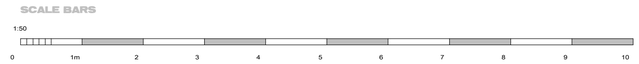

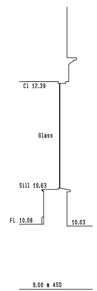

Scale 1/50

Vertical Section

A 29.07.10 EXISTING ELEVATION AMENDED

rev.

client

VW DEVELOPMENTS

project

Replacement Shopfront at 7 High St, Barwell, Leics

title

Plans and Elevations as Existing and Proposed

drawn	size	scale	ref.	rev.
cm/gb	A1	1:50	3884/02	A

GBa&e

DEVELOPMENT CONSULTANCY ARCHITECTURE CONTRACT ADMINISTRATION PROTECTED SPECIES SURVEYS

Chartered Institute Of Architectural Technologists

GBa&e is a trading style of George Burton ARCHITECTURE & ECOLOGY Ltd

The Old Dairy 25 Brookside Stretton-on-Dunsmore Rugby Warwickshire CV23 9NH
02476 541776 admin@gbae.co.uk www.gbae.co.uk