



Contractors responsibility to check all site dimensions & levels prior to commencing works.
Contractor to comply in all respects with current building regulations & guidelines whether specified on this drawing or not.
The drawing must be read & checked against any other specialist drawings provided by the company or by consultants.
This drawing and the works depicted are the copyright of the company & may not be replicated without written permission.

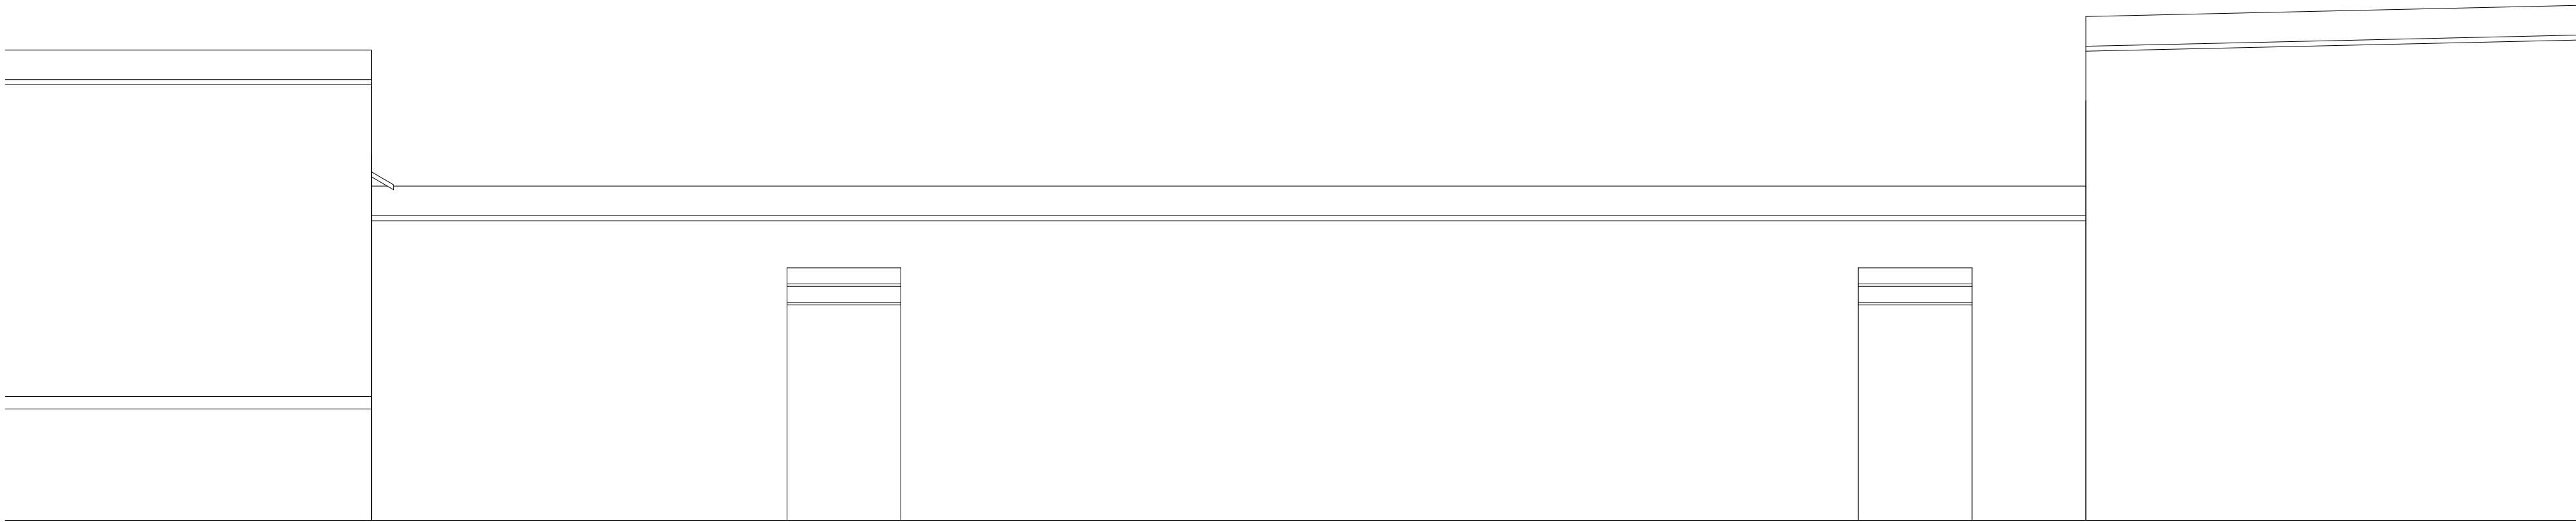

EXISTING PATIO ELEVATIONS (BEFORE INSTALL)



EXISTING ALLEYWAY ELEVATIONS (BEFORE INSTALL)

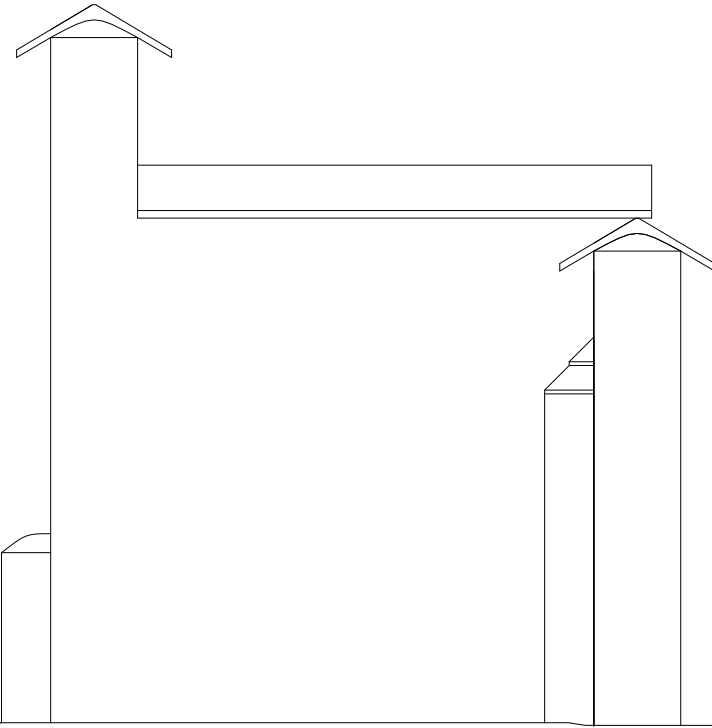

EXISTING CROSS SECTION

.		.		.	
REV	DETAILS				BY
 MARSTON'S					
PROJECT Ye Olde Red Lion 1 Park Street, Market Bosworth, Nuneaton, CV13 0LL					
TITLE Pre-Existing Elevations (Before Install)					
SCALE 1:20 @ A1				DATE MAY 2023	
DRAWN BY	CHECKED BY	DRAWING No.		REV	
AF	-	08/05/9631/PRE/EX/EL		-	

MARSTON'S PLC ST JOHNS HOUSE ST JOHNS SQUARE
WOLVERHAMPTON WV2 4BH TEL:01902 907250