



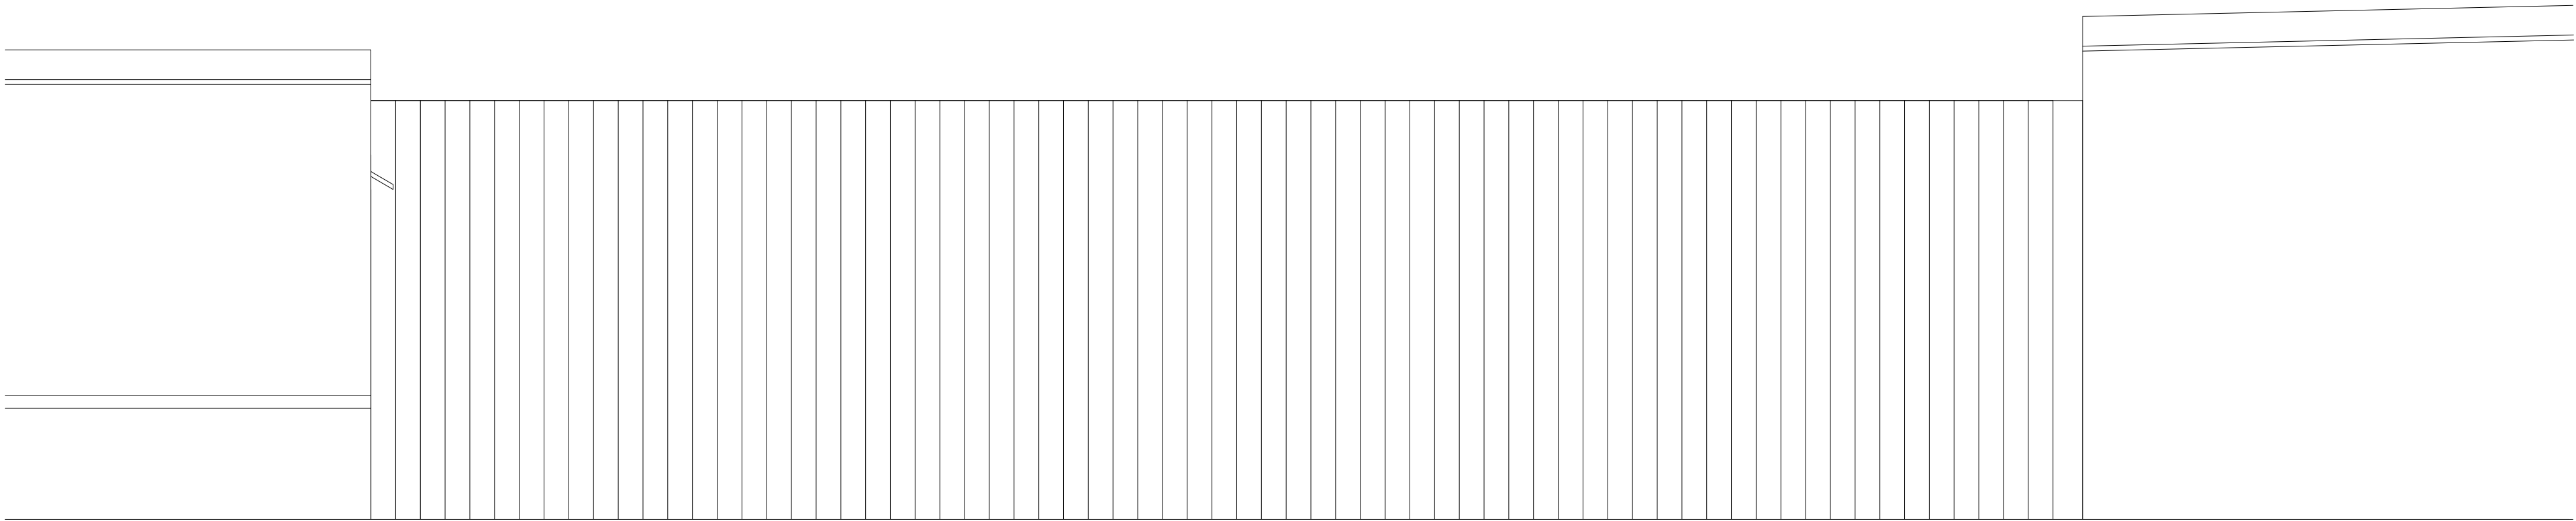

PROPOSED PATIO ELEVATIONS (AFTER INSTALL)

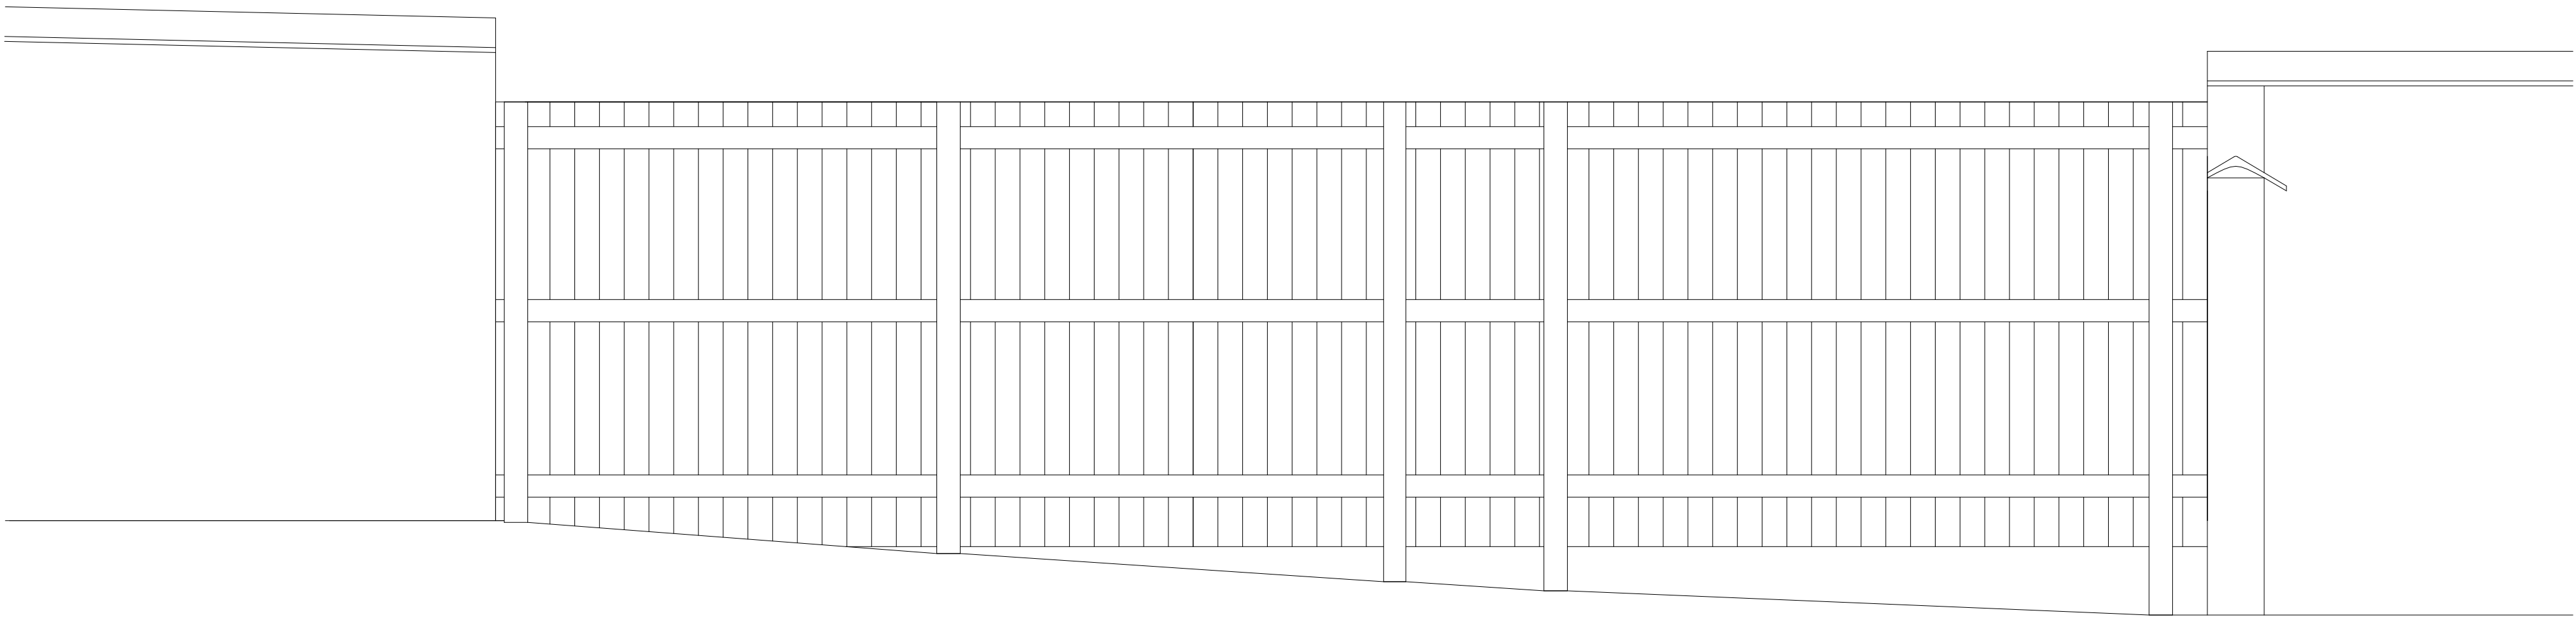


PROPOSED ALLEYWAY ELEVATIONS (AFTER INSTALL)

Contractors responsibility to check all site dimensions & levels prior to commencing works.
Contractor to comply in all respects with current building regulations & guidelines whether specified on this drawing or not.
The drawing must be read & checked against any other specialist drawings provided by the company or by consultants.
This drawing and the works depicted are the copyright of the company & may not be replicated without written permission.

PERMISSION TO RETAIN
INSTALLED CLOSED
BOARD FENCE IN PLACE
OF BRICK WALL

PLEASE REFER TO
SUPPLEMENTARY IMAGES
ATTACHED TO SEE
CONDITION OF WALL
PRIOR TO INSTALLATION

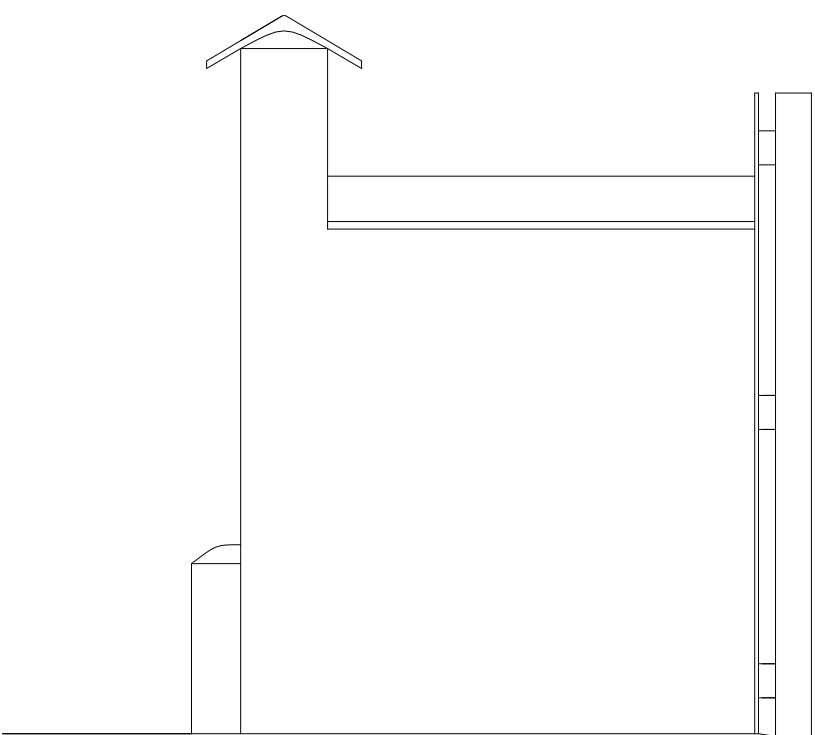

PROPOSED CROSS SECTION

.		.		.	
REV	DETAILS				BY
 MARSTON'S					
PROJECT Ye Olde Red Lion 1 Park Street, Market Bosworth, Nuneaton, CV13 0LL					
TITLE Proposed Elevations (After Install)					
SCALE 1:20 @ A1				DATE MAY 2023	
DRAWN BY	CHECKED BY	DRAWING No.			REV
AF	-	08/05/9631/PP/EL			-
MARSTON'S PLC ST JOHNS HOUSE ST JOHNS SQUARE WOLVERHAMPTON WV2 4BH TEL:01902 907250					