

THIS DRAWING IS COPYRIGHT
DIMENSIONS ARE NOT TO BE SCALED FROM THIS DRAWING
ELECTRONIC DATA IS NOT TO BE AMENDED/DELETED WITHOUT
AXONBECKETT PERMISSION


REV	DATE	INIT	DESCRIPTION
-	-	-	-

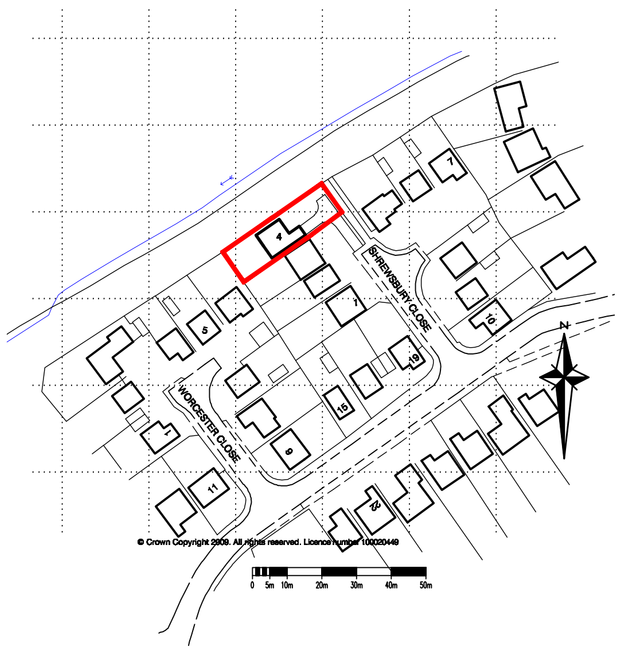

LOCATION PLAN 1:1250

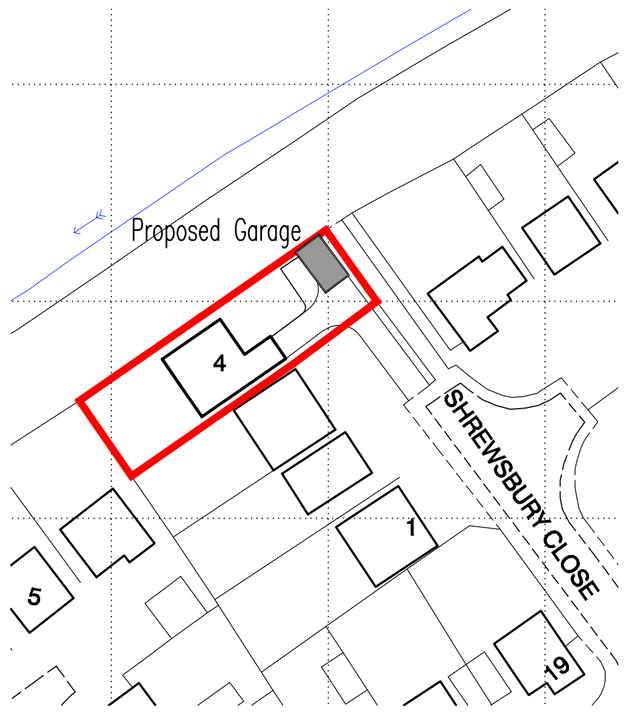

SITE BLOCK PLAN 1:500

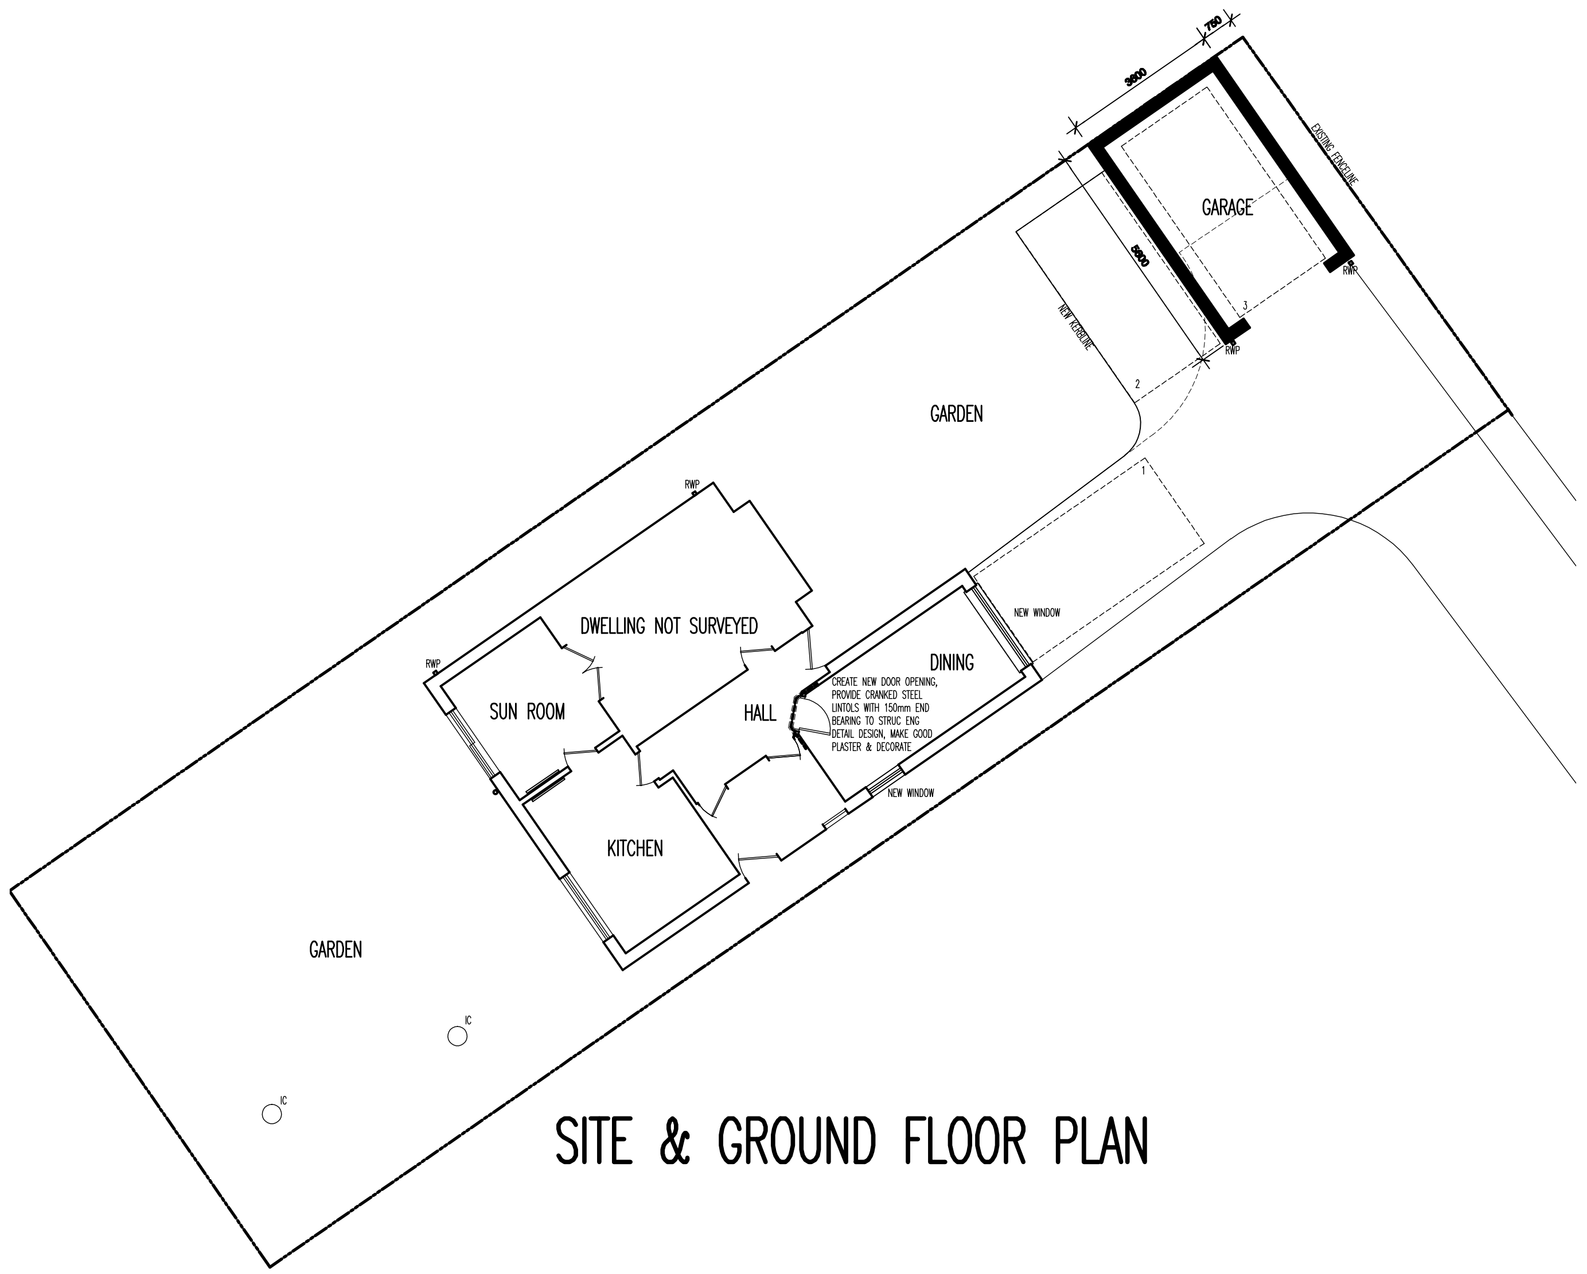

SITE & GROUND FLOOR PLAN


DISCLAIMLER NOTES:

DRAWING SUBJECT TO FOLLOWING CONDITION

- SITE LEVEL SURVEY
- FULL MEASURED BUILDING SURVEY
- CONFIRMATION OF LEGAL BOUNDARY & EASEMENTS
- GROUND INVESTIGATION BY OTHERS
- STATUTORY AUTHORITY SERVICES INVESTIGATION
- PLANNING AUTHORITY COMMENTS/APPROVAL
- HIGHWAY AUTHORITY COMMENTS/APPROVAL
- CONSERVATION OFFICER COMMENTS/APPROVAL
- FLOOD RISK ASSESMENT
- PARTY WALL ACT 1996



SOUTH WEST ELEVATION

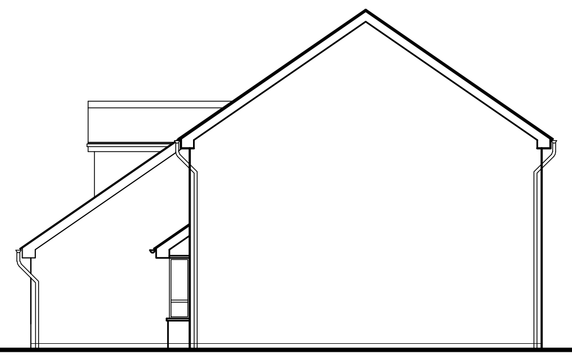


NORTH WEST ELEVATION




SOUTH EAST ELEVATION




NORTH EAST ELEVATION

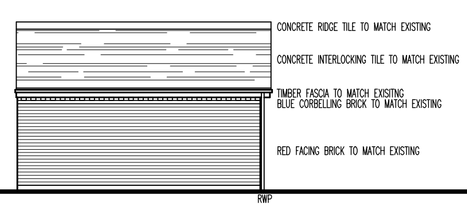


SOUTH WEST ELEVATION

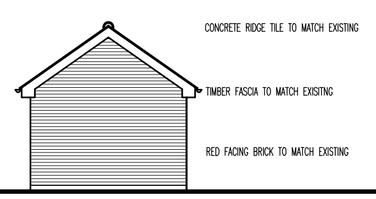

NORTH WEST ELEVATION

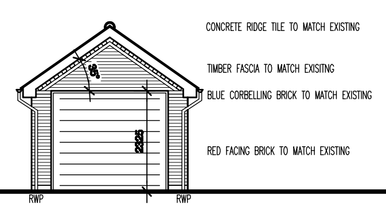

SOUTH EAST ELEVATION

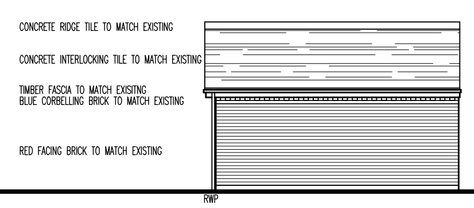

NORTH EAST ELEVATION

AXONBECKETT
ARCHITECTS
MASTERPLANNERS
W5 The Quarters, 65 Druid St,
Hinckley, Leicestershire,
LE10 1DG, England
T: 01455 633556
F: 01455 233773
E: mail@axon-beckett.com
W: www.axon-beckett.com
RIBA Chartered Practice

CLIENT
Mr & Mrs Bexon

PROJECT
Proposed Detached Garage & Conversion of Exisitng to Study
4 Shrewsbury Close
Barwell

STATUS	DATE	
Planning	19-05-09	
DRAWN	CHECKED	SCALE
dja	nja	1:100/500/125

DRAWING
Plans & Elevations as Proposed

DRAWING No.	REVISION
09916-PL01	-