

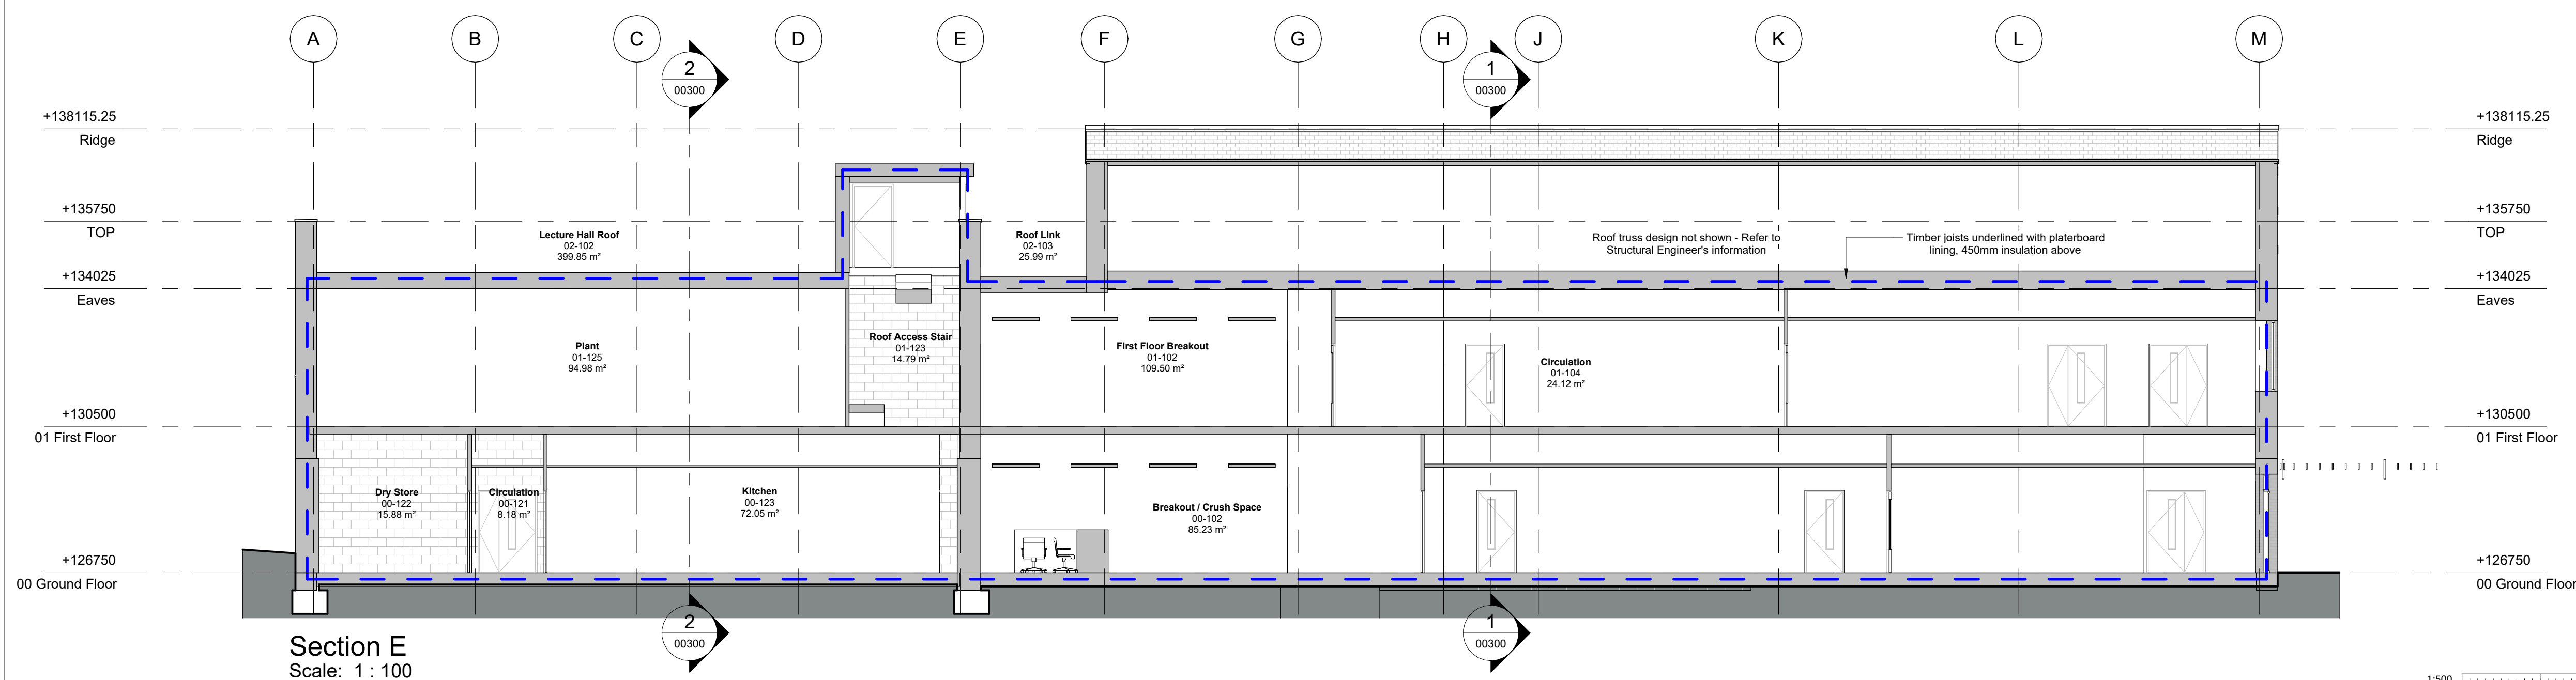
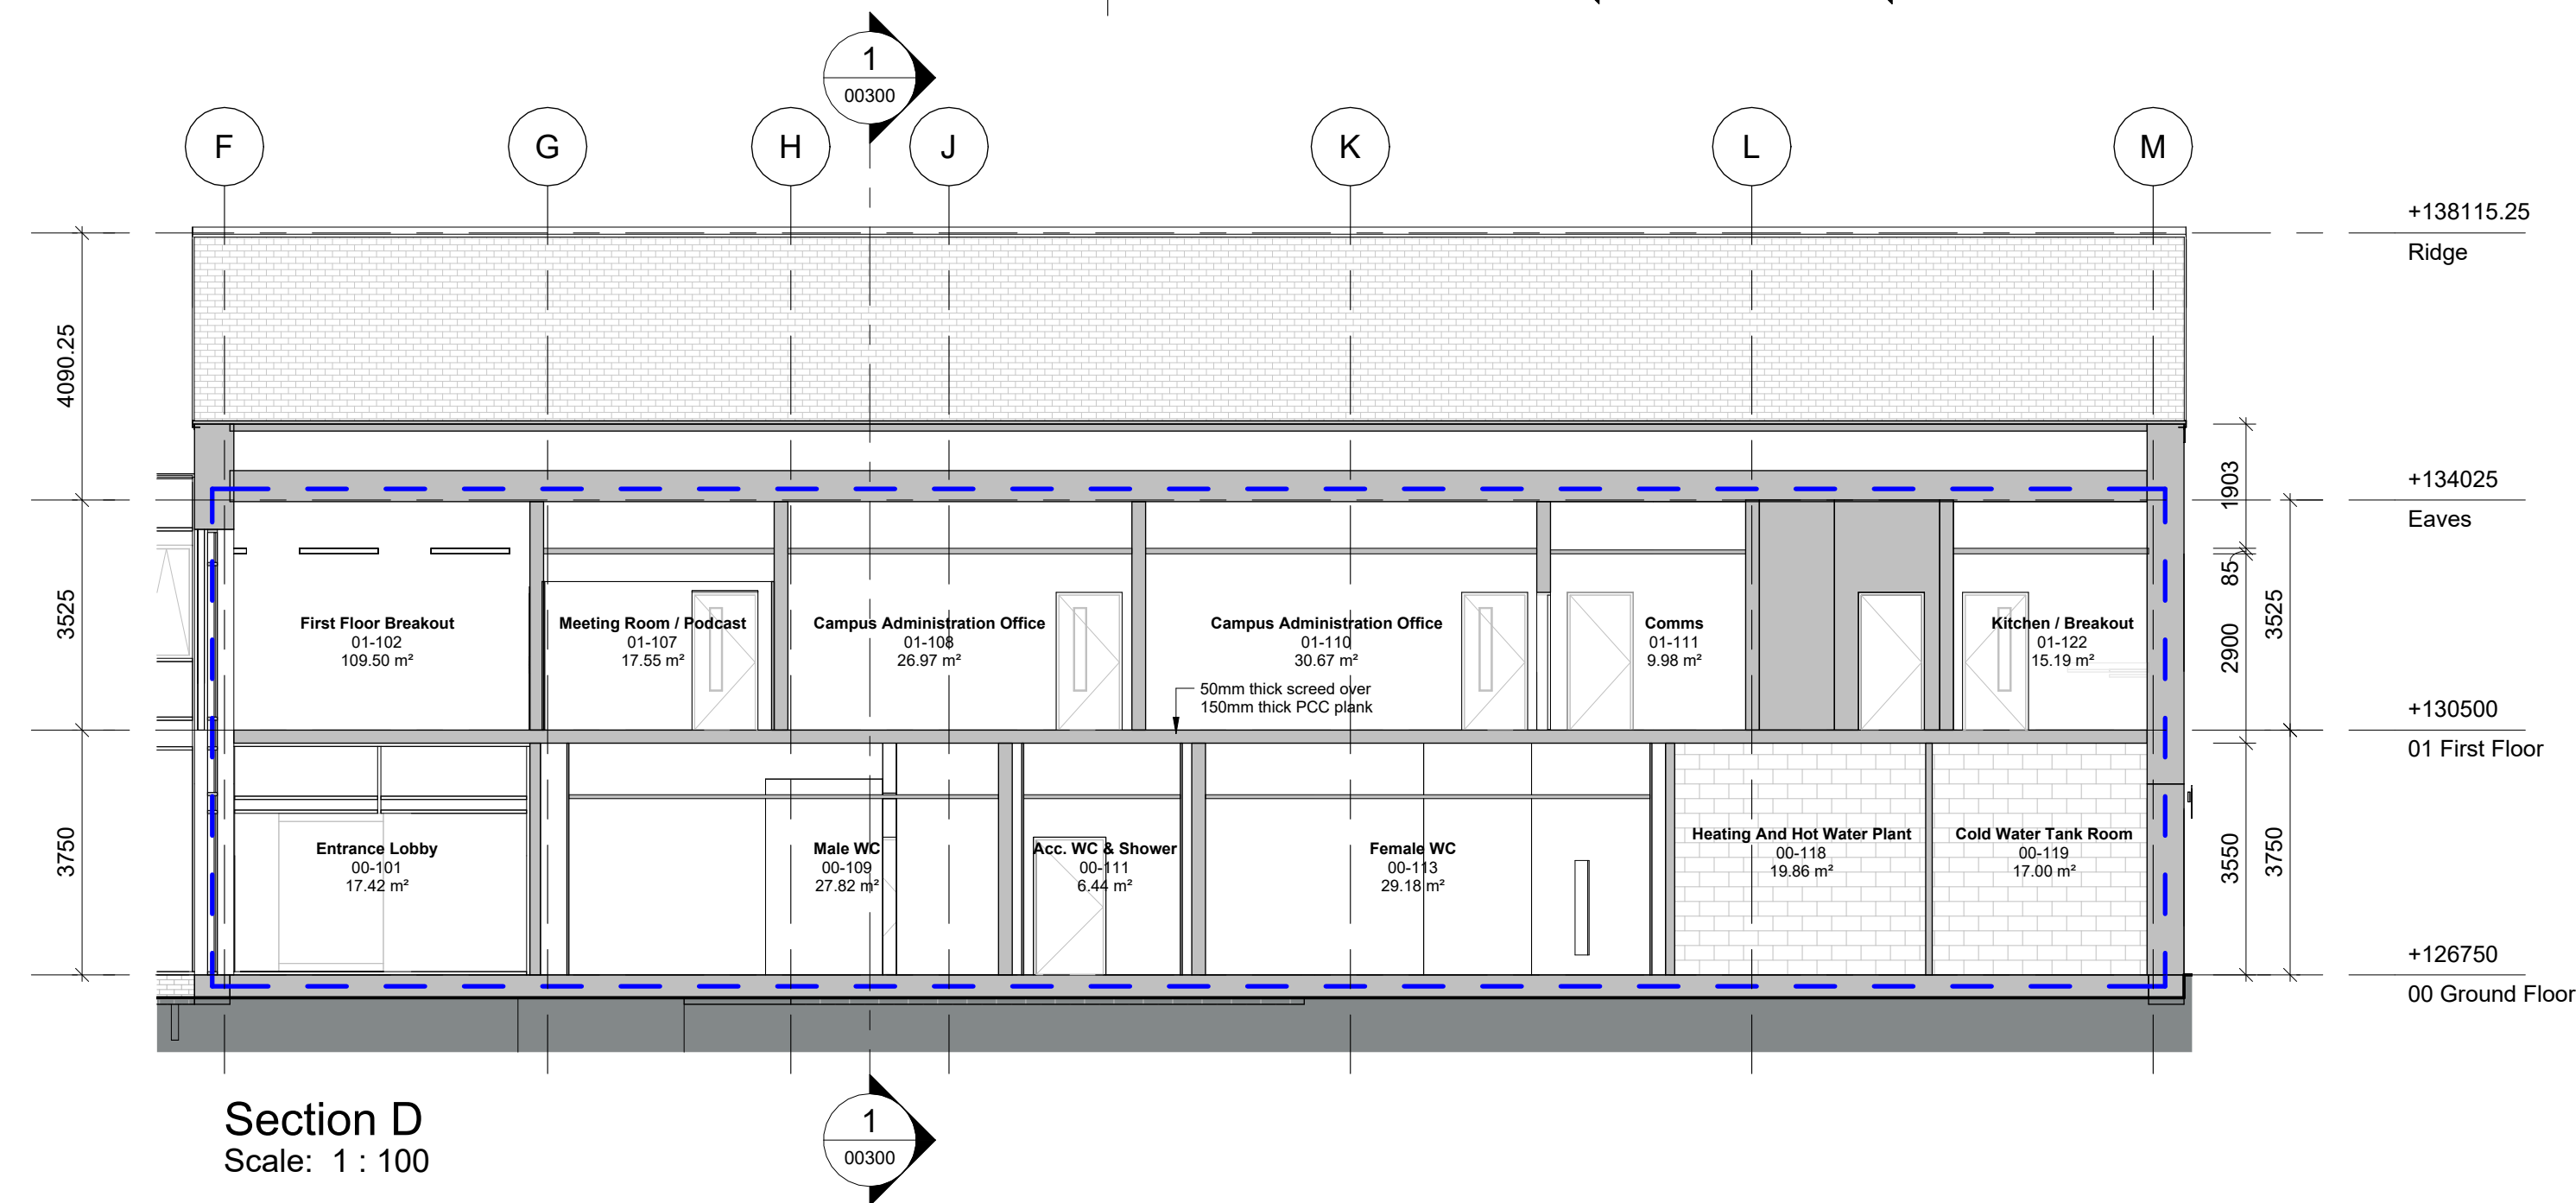
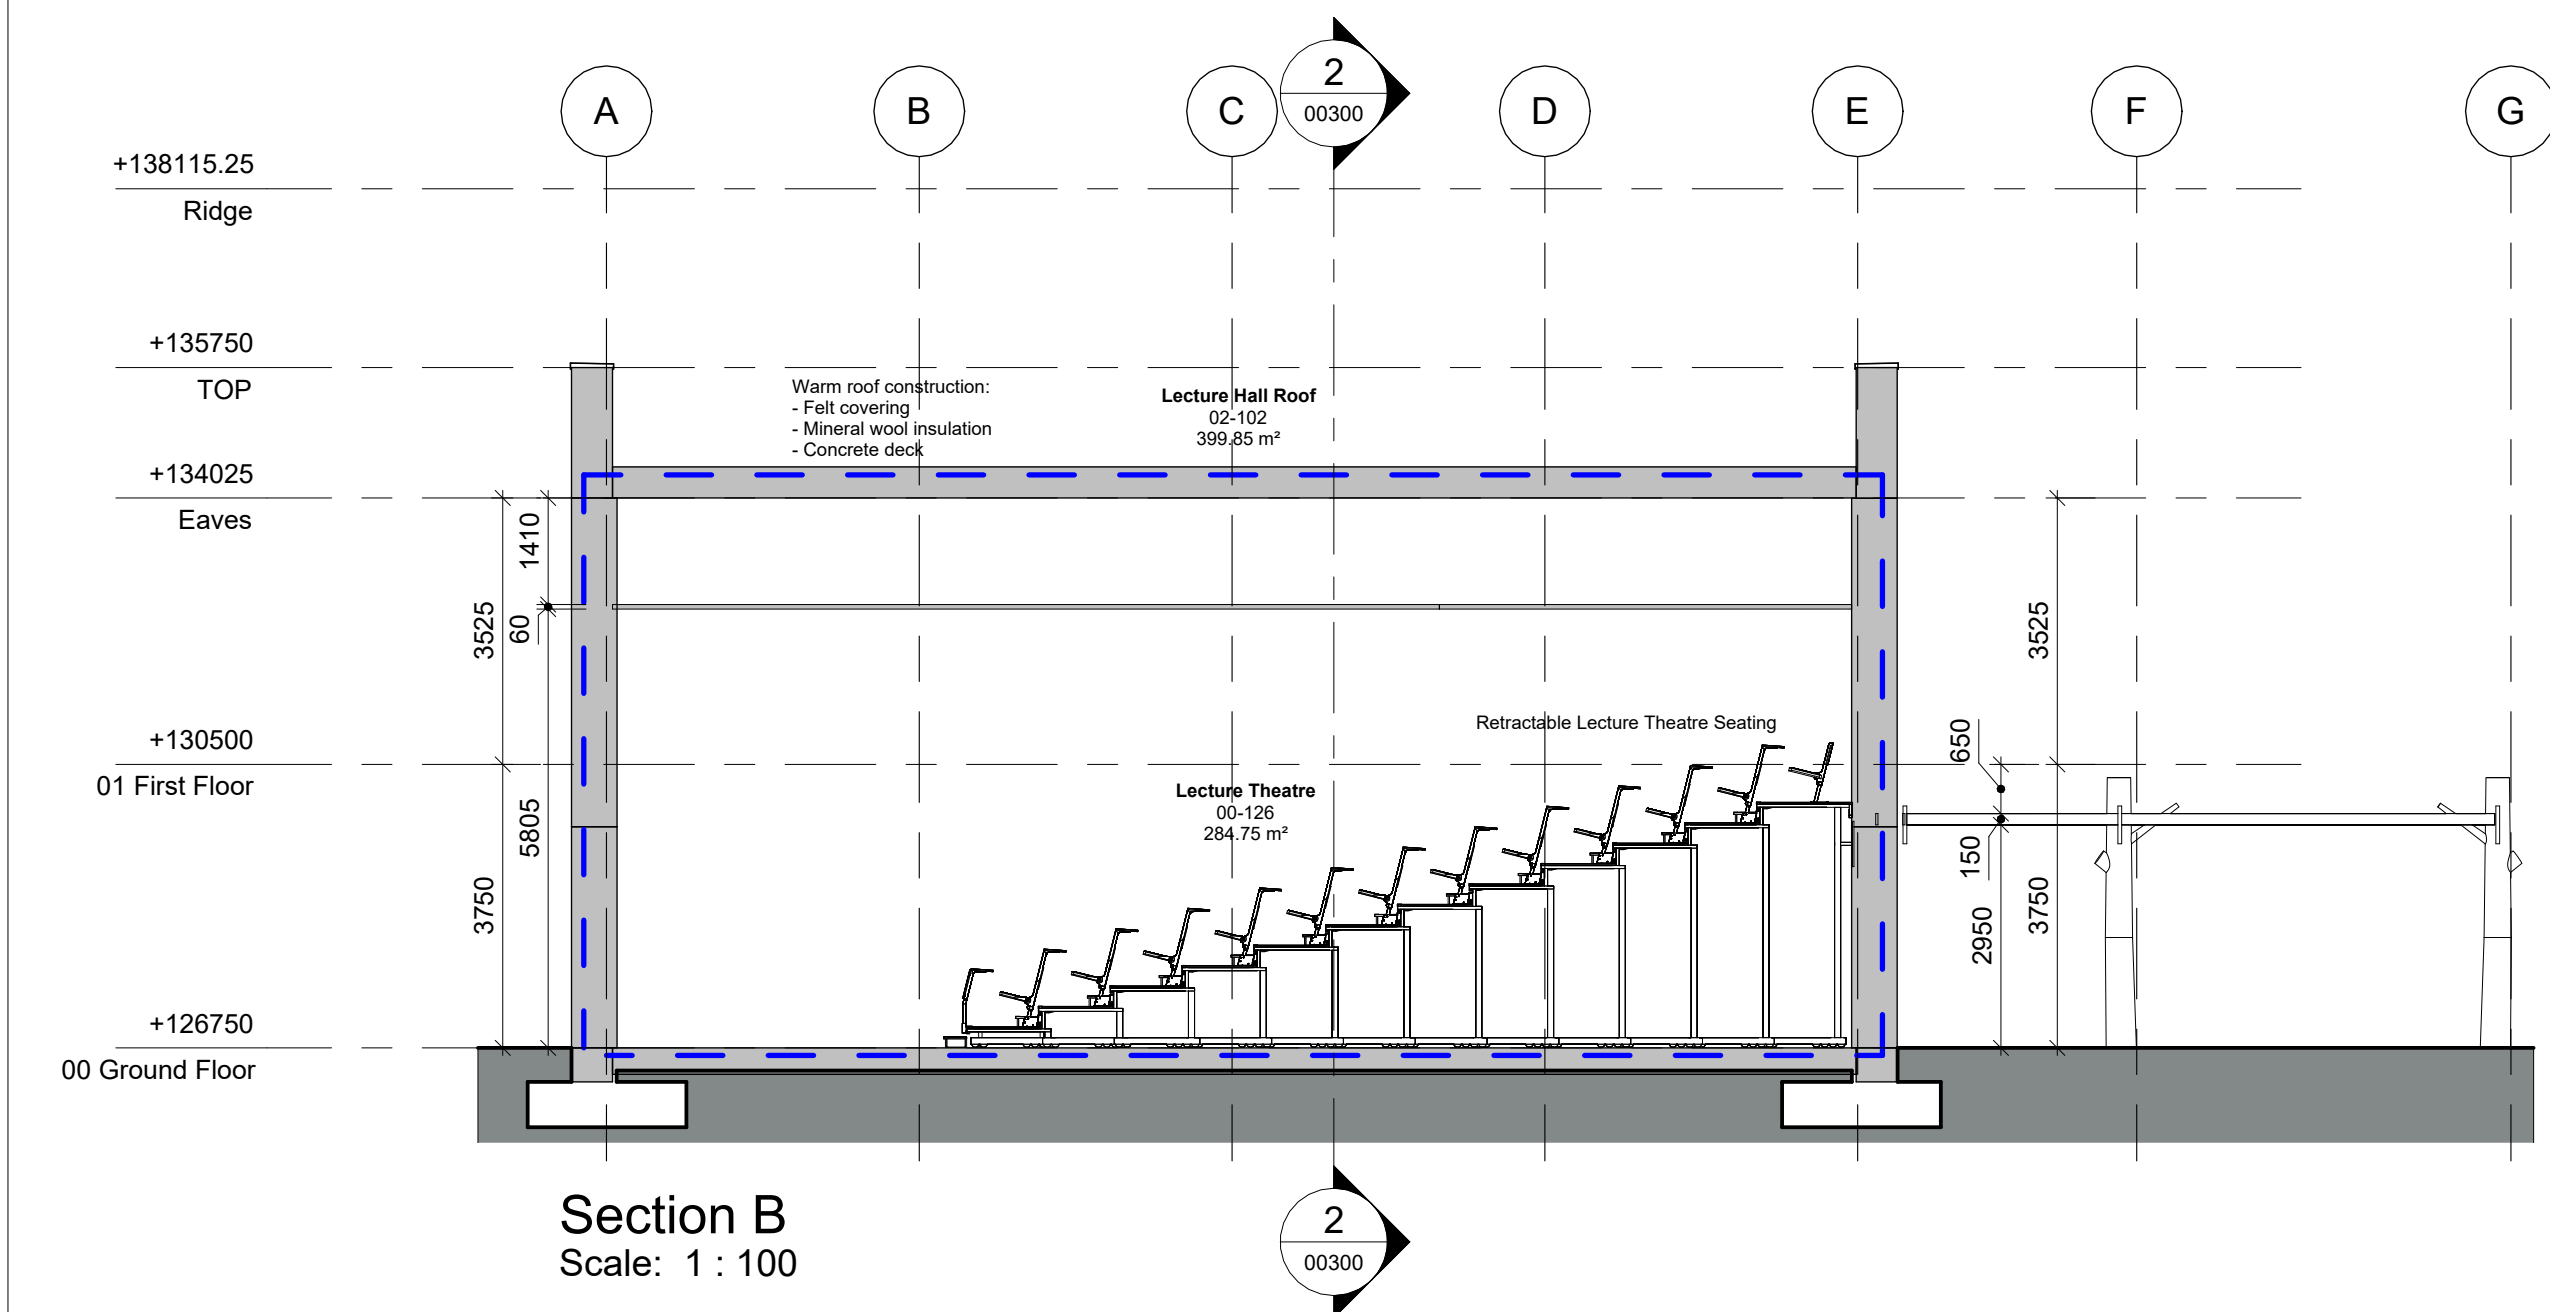
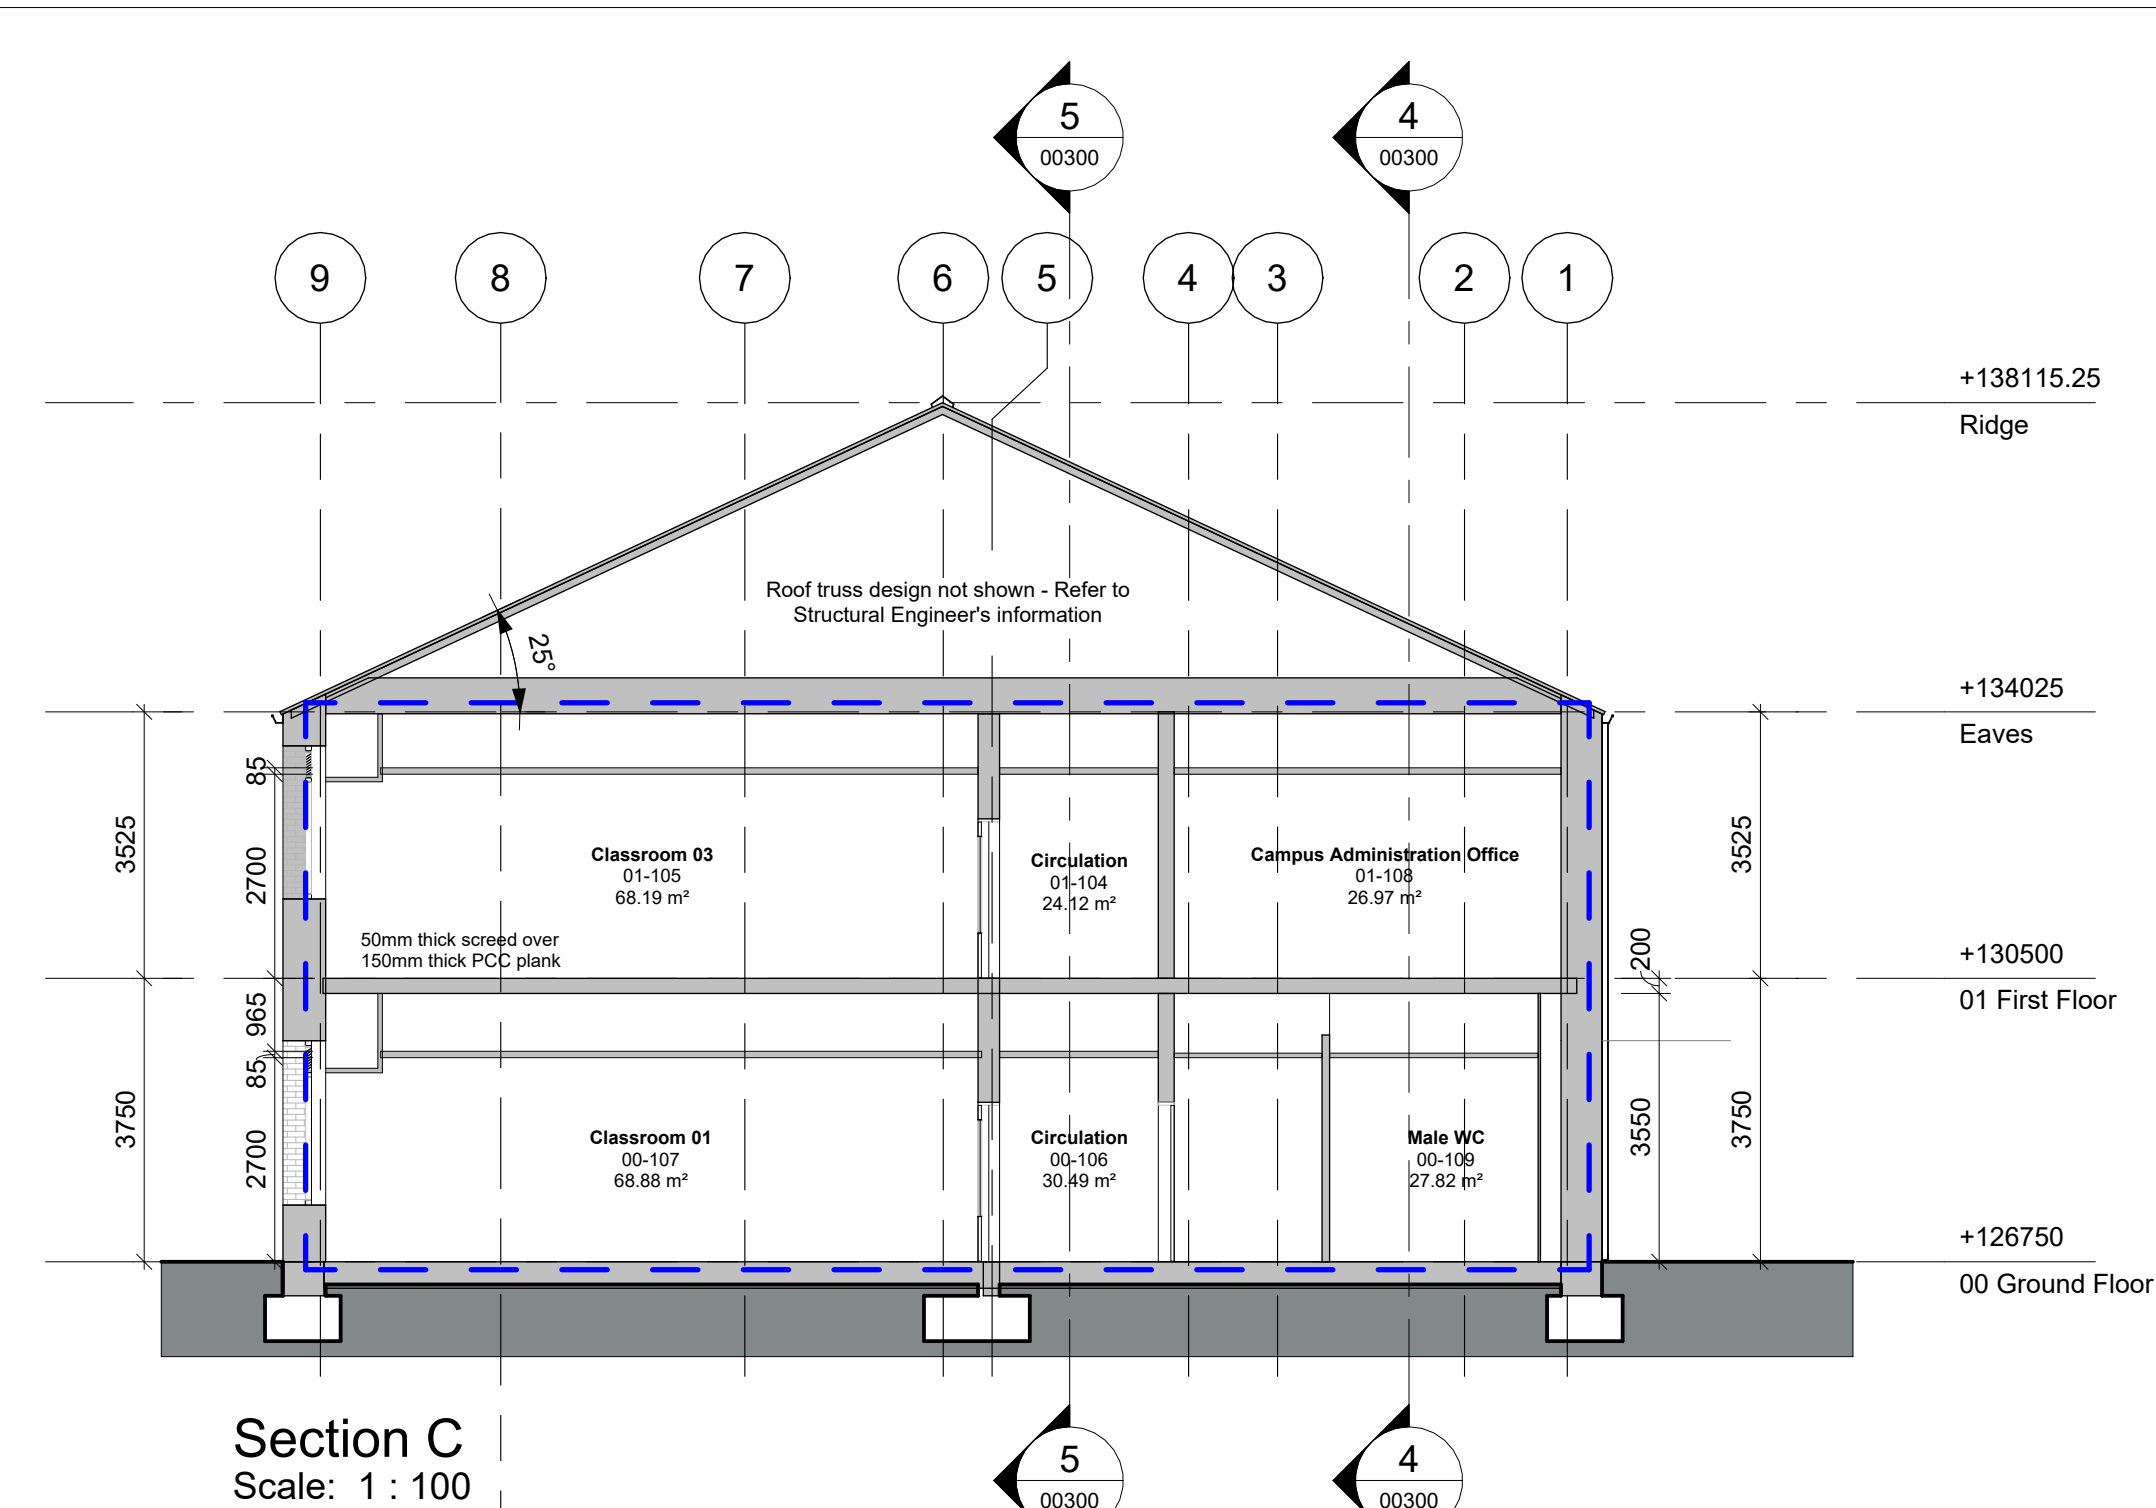


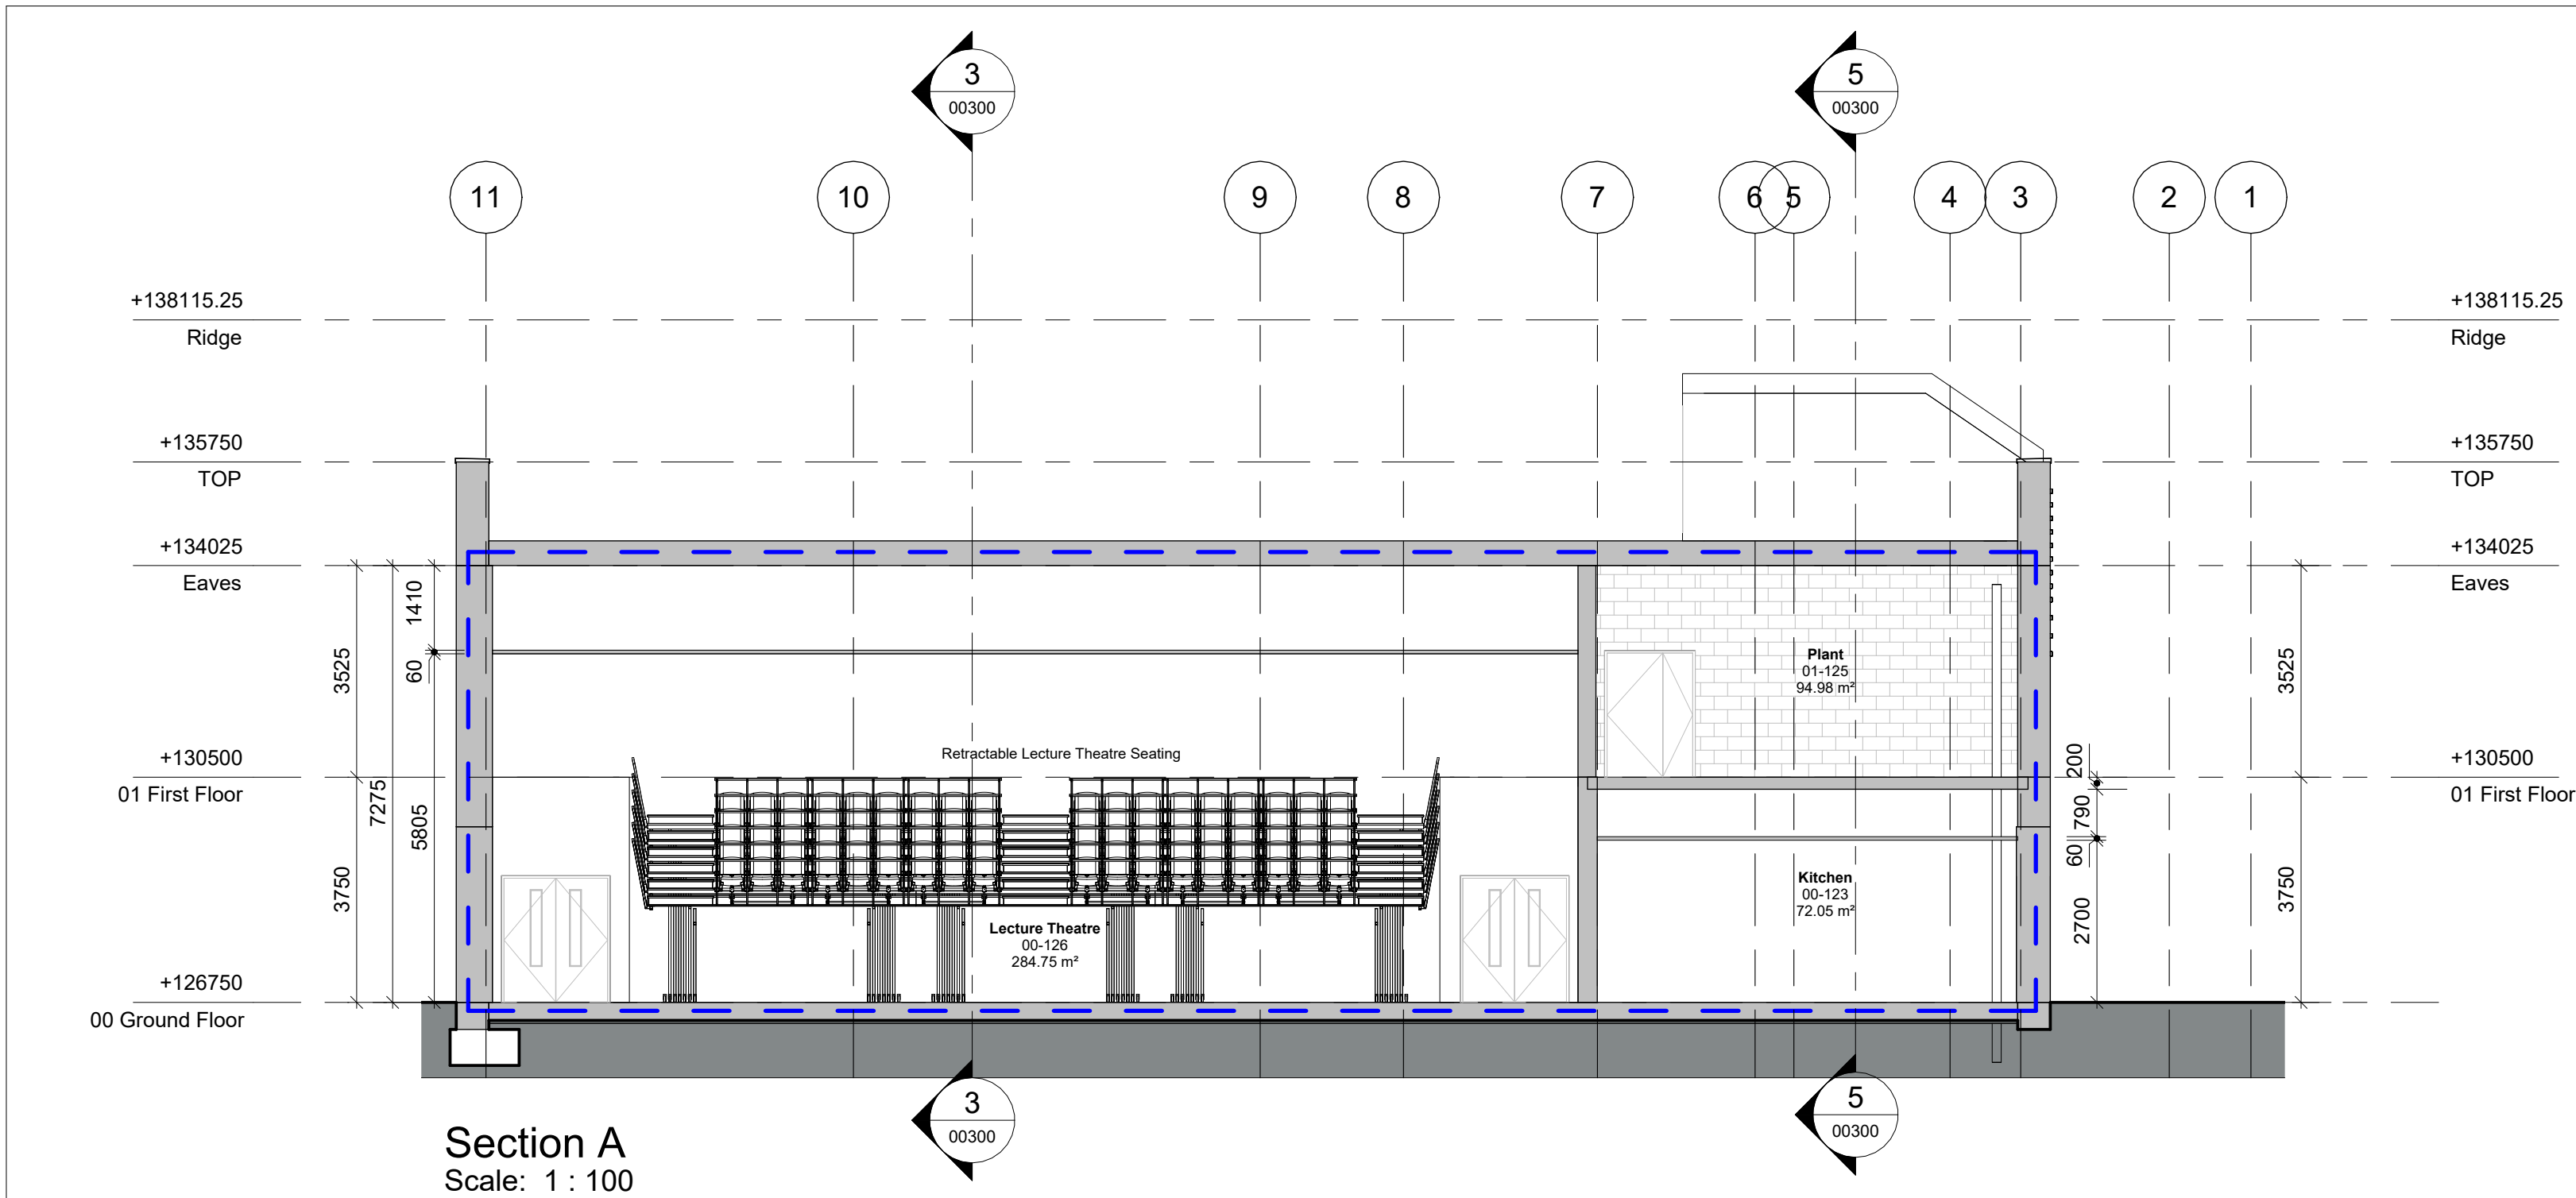

Notes
Check all dimensions on site. Do not scale from this drawing
Report any discrepancies and omissions to HLM Architects
This Drawing is Copyright ©

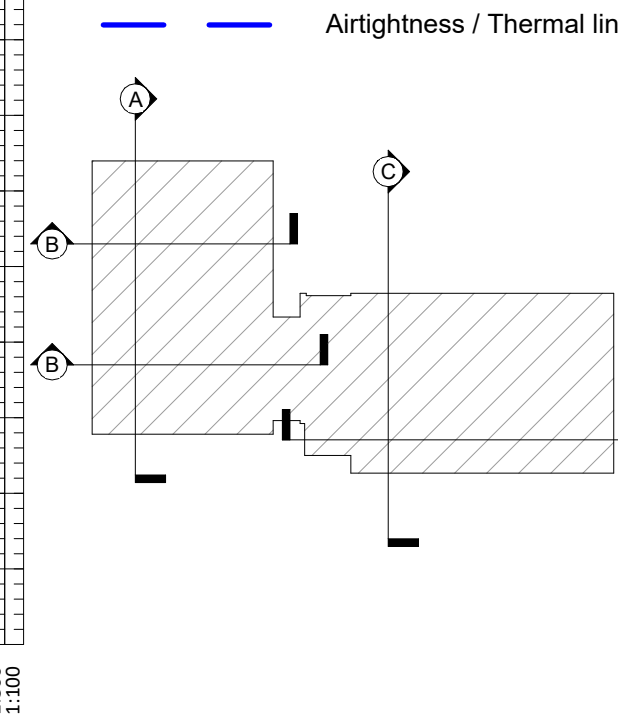

P07	ISSUE FOR REVISED SECTION 73 APPLICATION	03.12.2024	JH	BC
P06	ISSUE FOR SECTION 73 APPLICATION	29.08.2024	JH	BC
P05	AMENDED STAGE 3 ISSUE	17.11.2023	AB	BK
P04	STAGE 3 ISSUE	20.10.2023	KW	BC
P03	ISSUE FOR PLANNING APPLICATION	25.09.2023	AB	BC
P02	STAGE 2 ISSUE	09.12.2022	AB	JH
P01	ISSUE FOR TENDER	18.11.2022	AB	JH
Rev	Description	Date	By	Chk

Revisions	Suitability
Project	S4 STAGE APPROVAL

11-1567-01 Twycross Zoo

Client

Twycross Zoo

Title

PROPOSED GA SECTIONS - SHEET 1 - NSCC

Drawing No.	Revision
TWZ-HLM-01-ZZ-DR-A-00300	P07

Scale	Drawn
1 : 100 @A1	JH
Date	Checked
18.11.2022	BC



© HLMArchitects
2nd Floor
The Ruskin Building
Tudor Square
Sheffield, S1 2LA

www.hlmarchitects.com
T. +44 (0) 114 263 9600
F. +44 (0) 114 263 9650
sheffield@hlmarchitects.com