




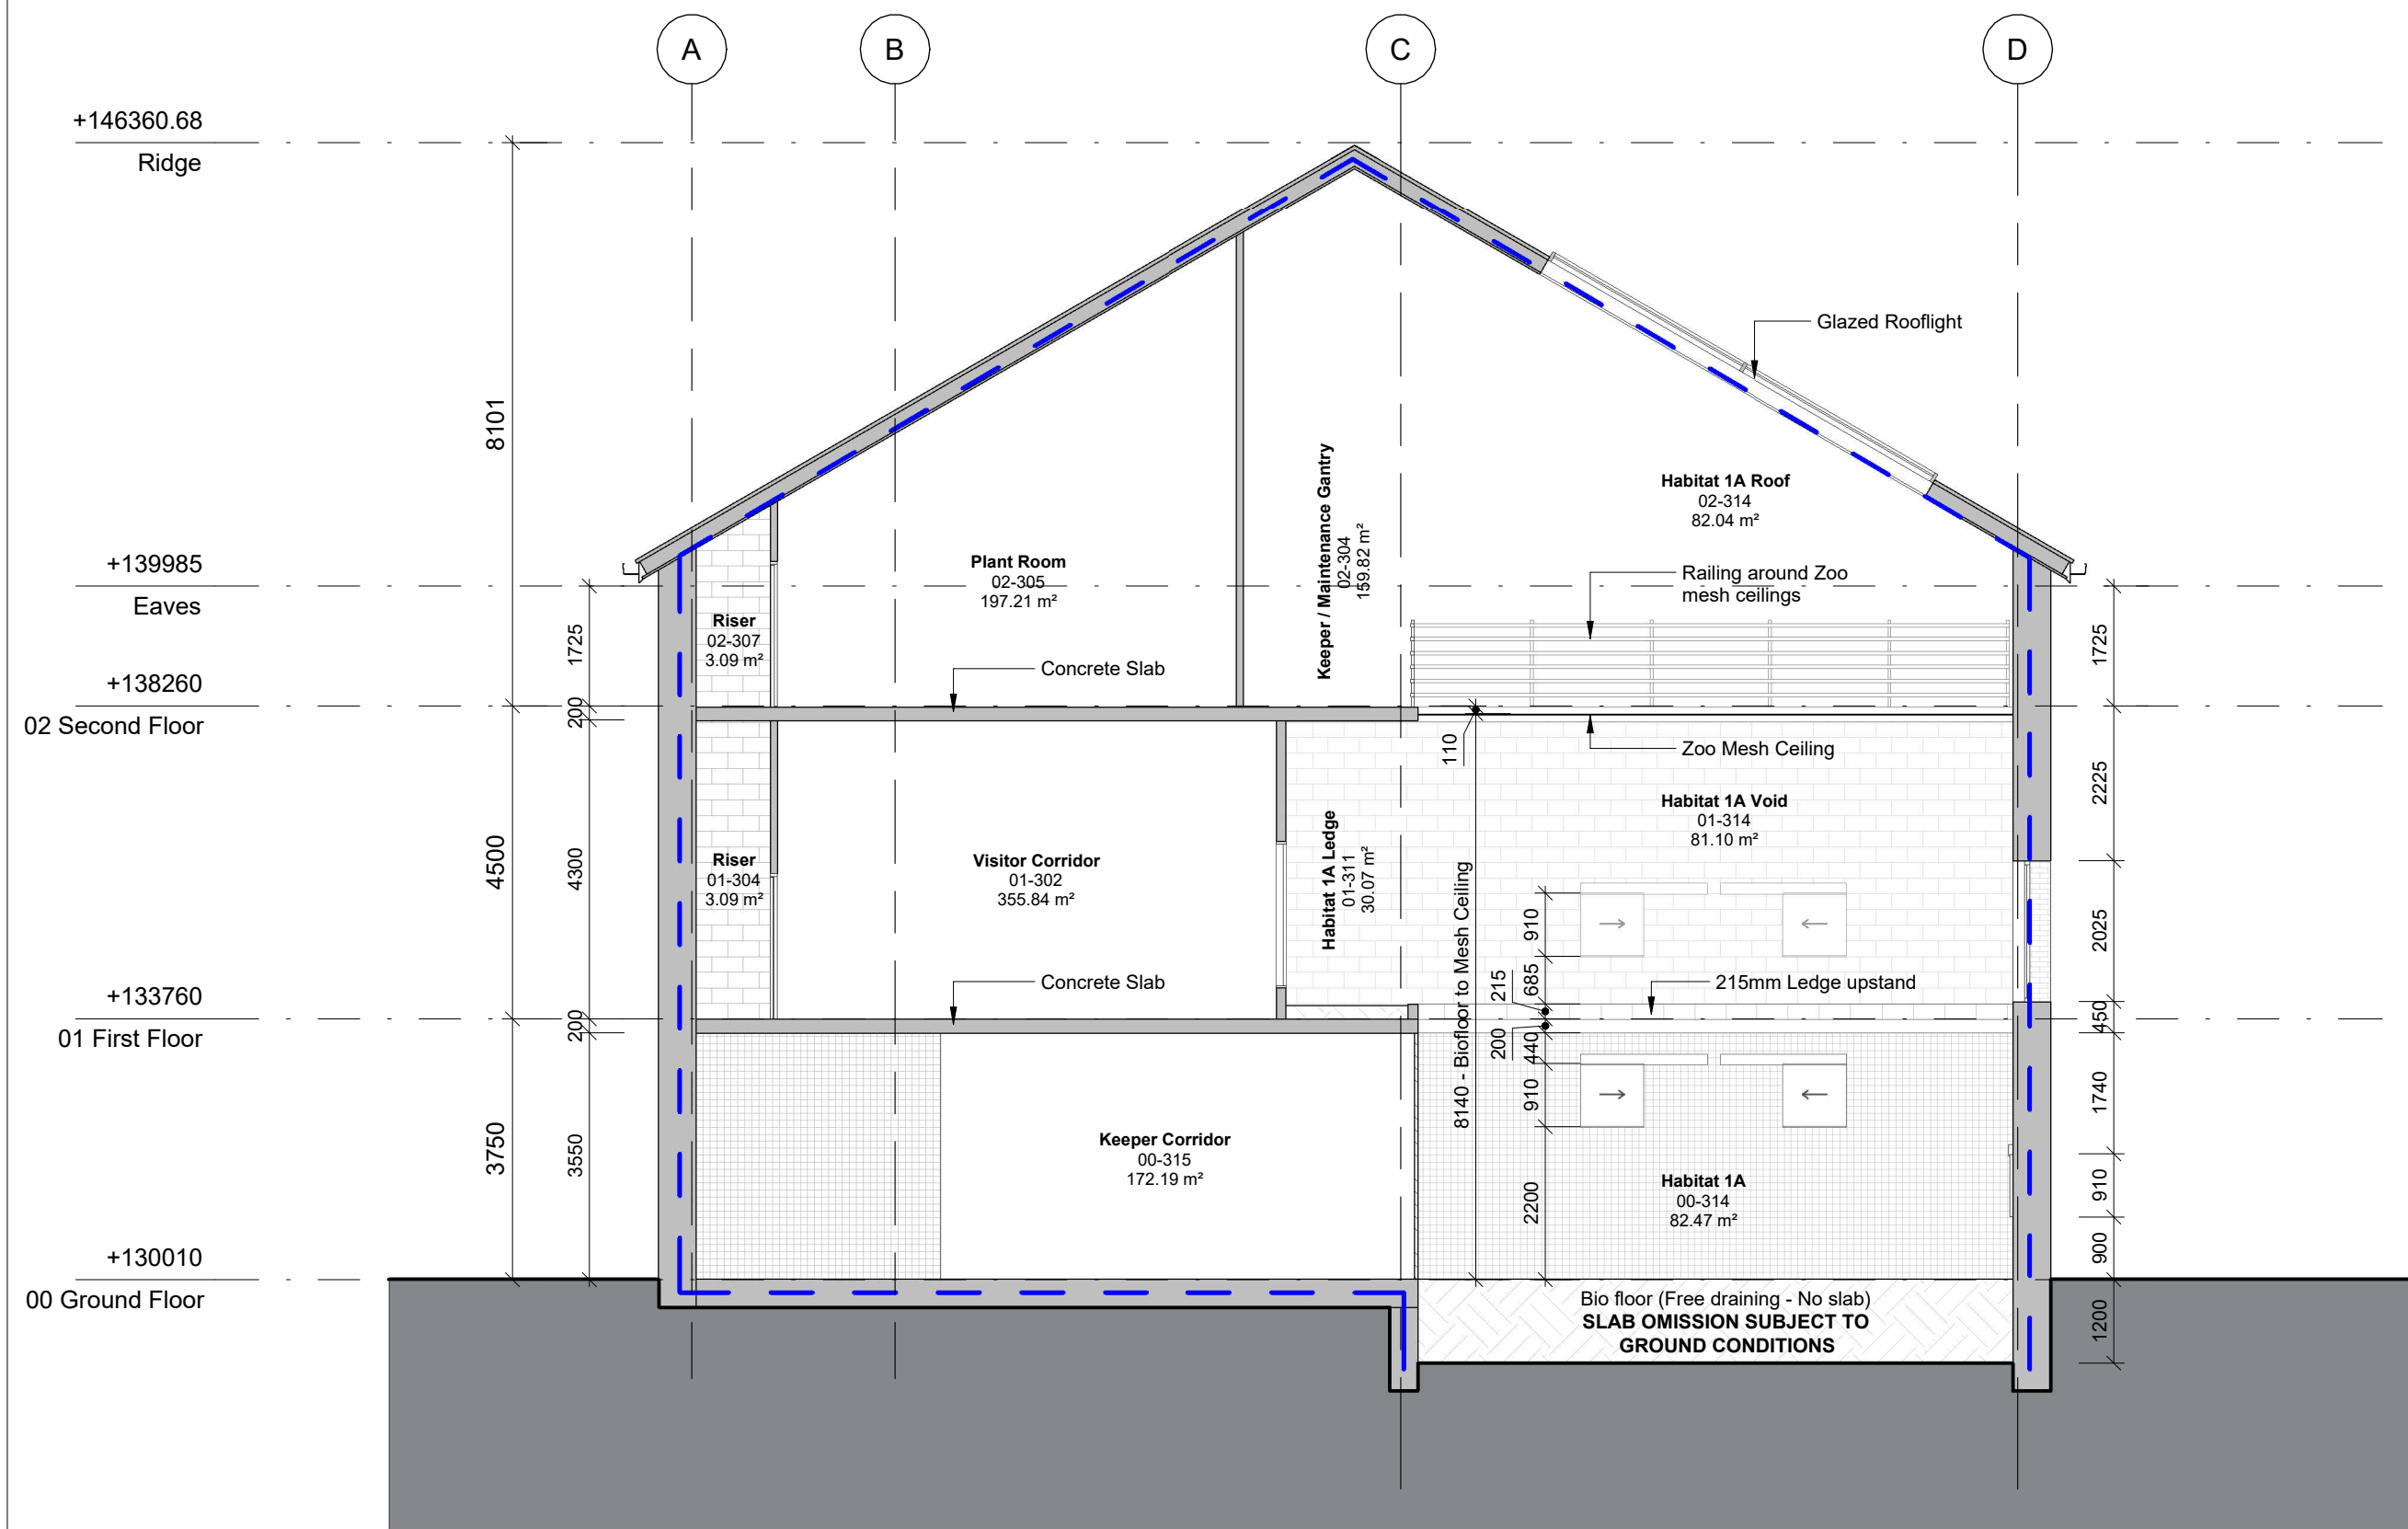


GA Section - A
Scale: 1 : 100

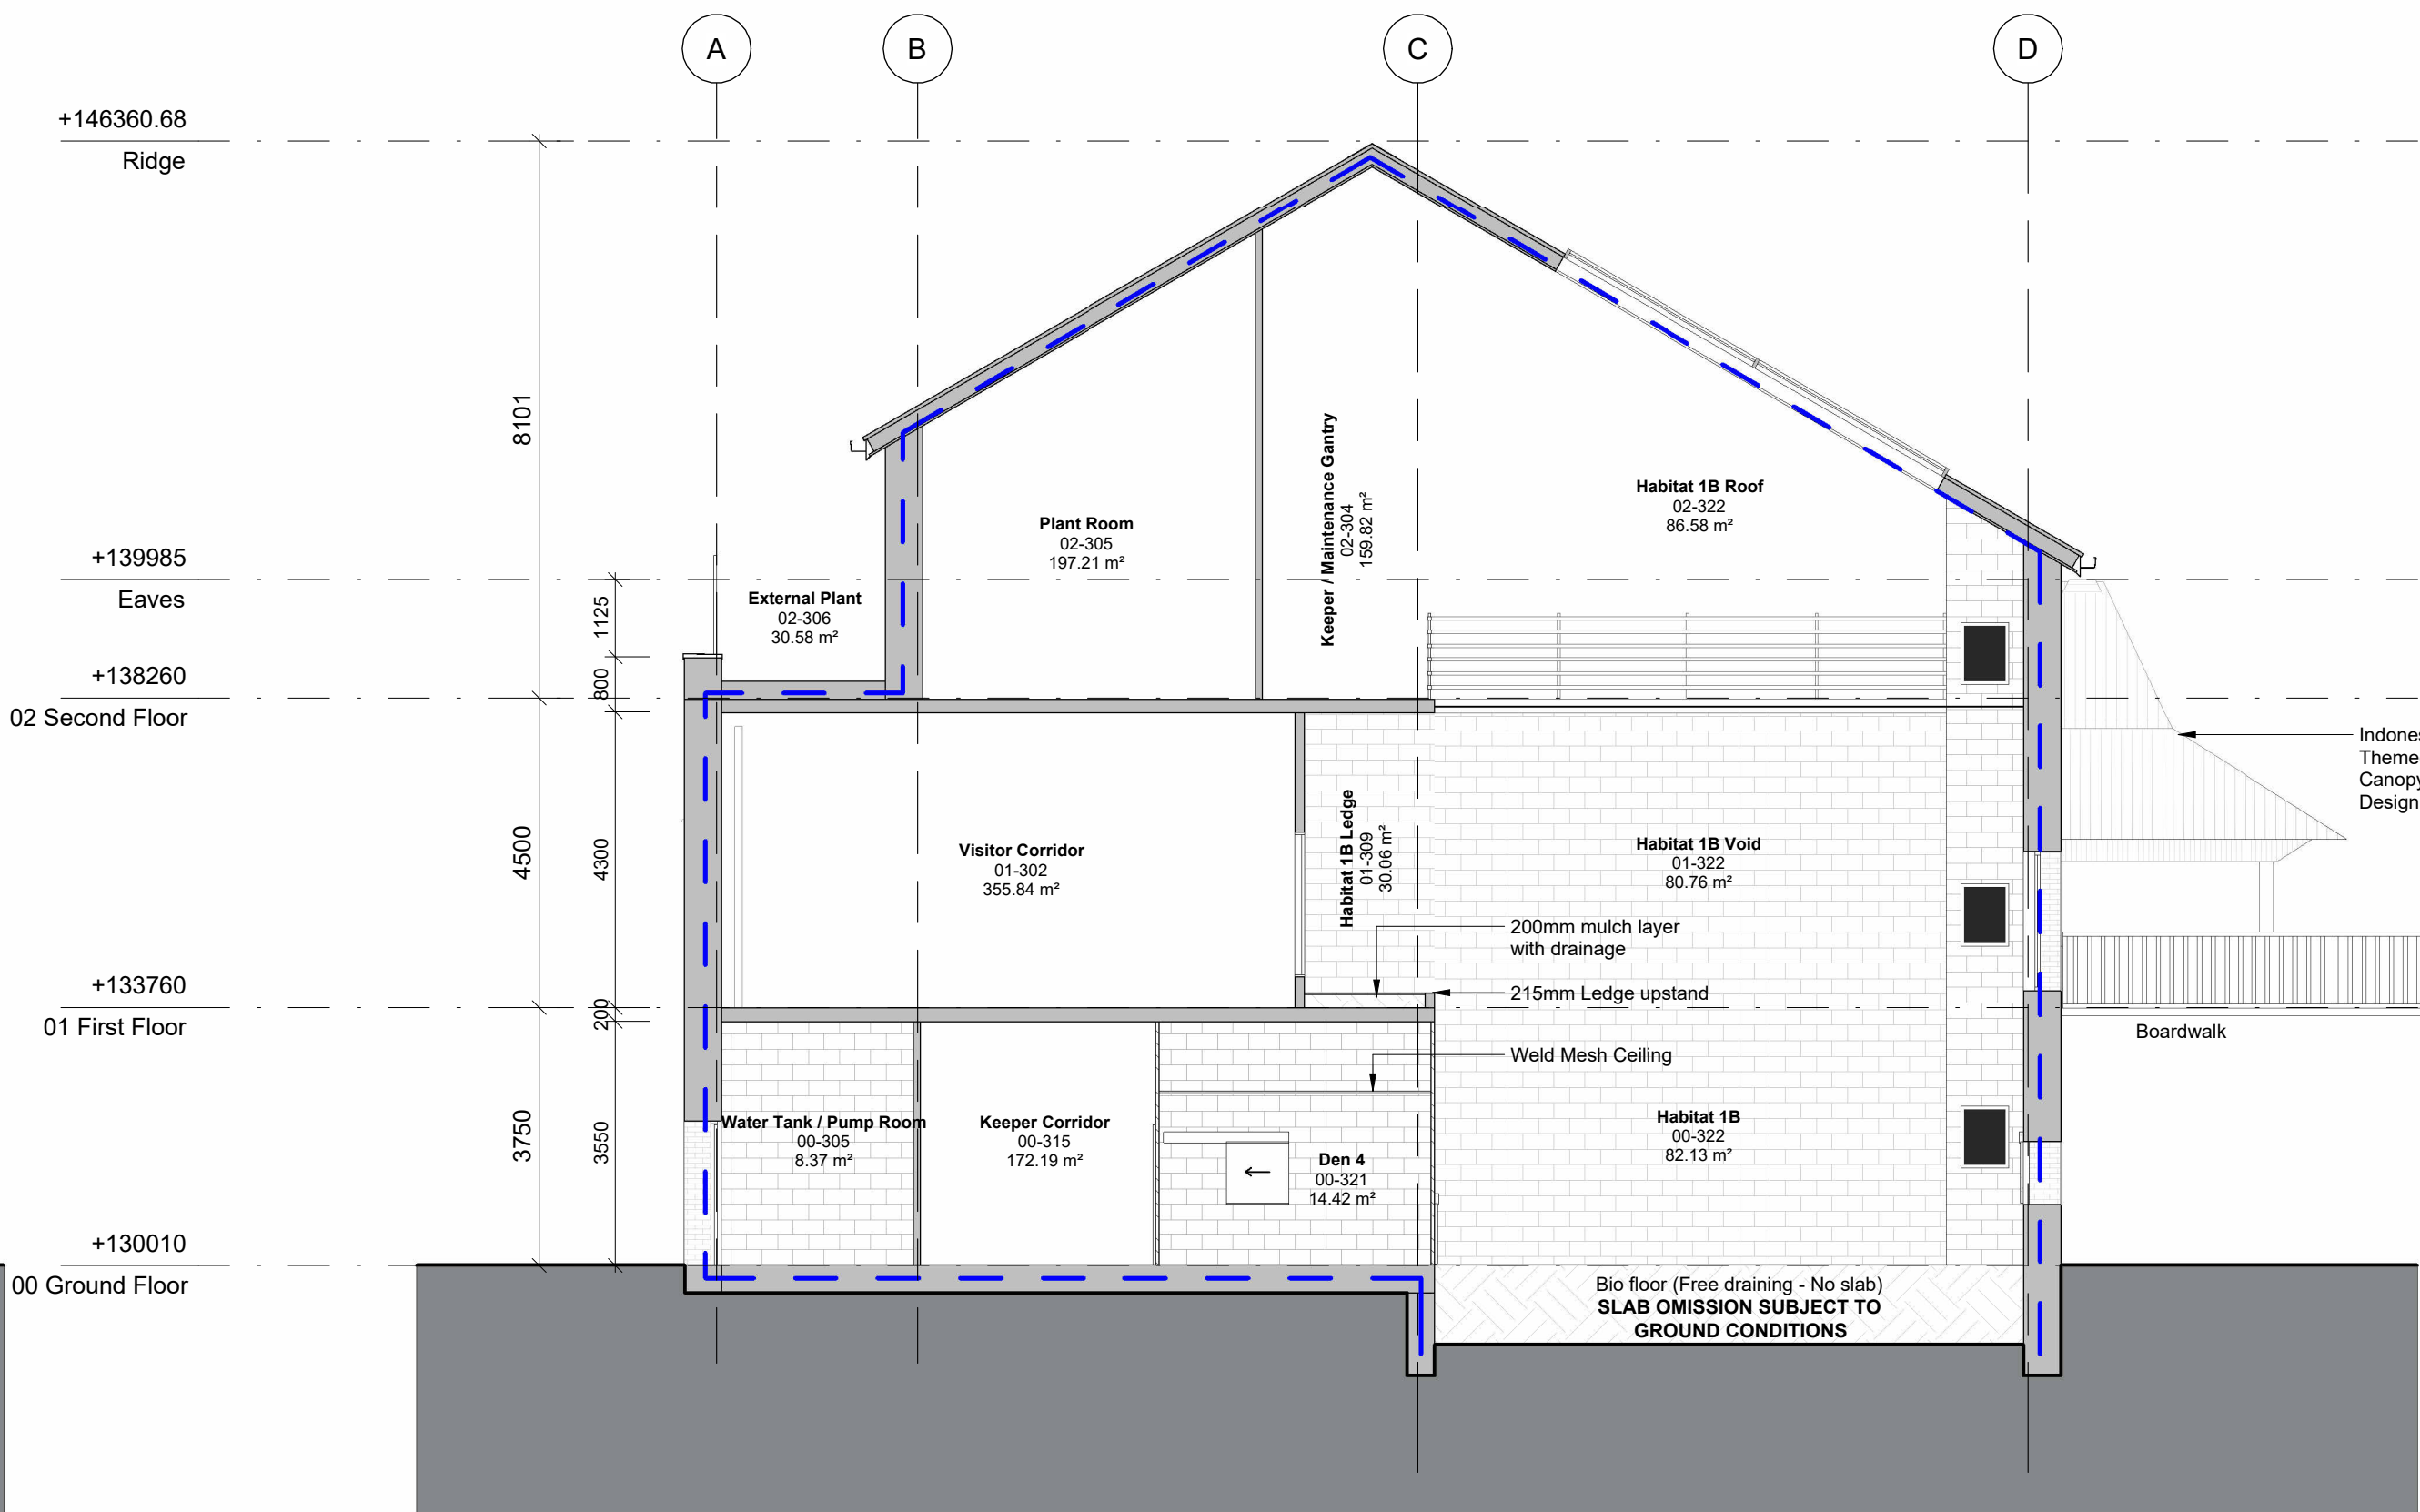

GA Section - C
Scale: 1 : 100

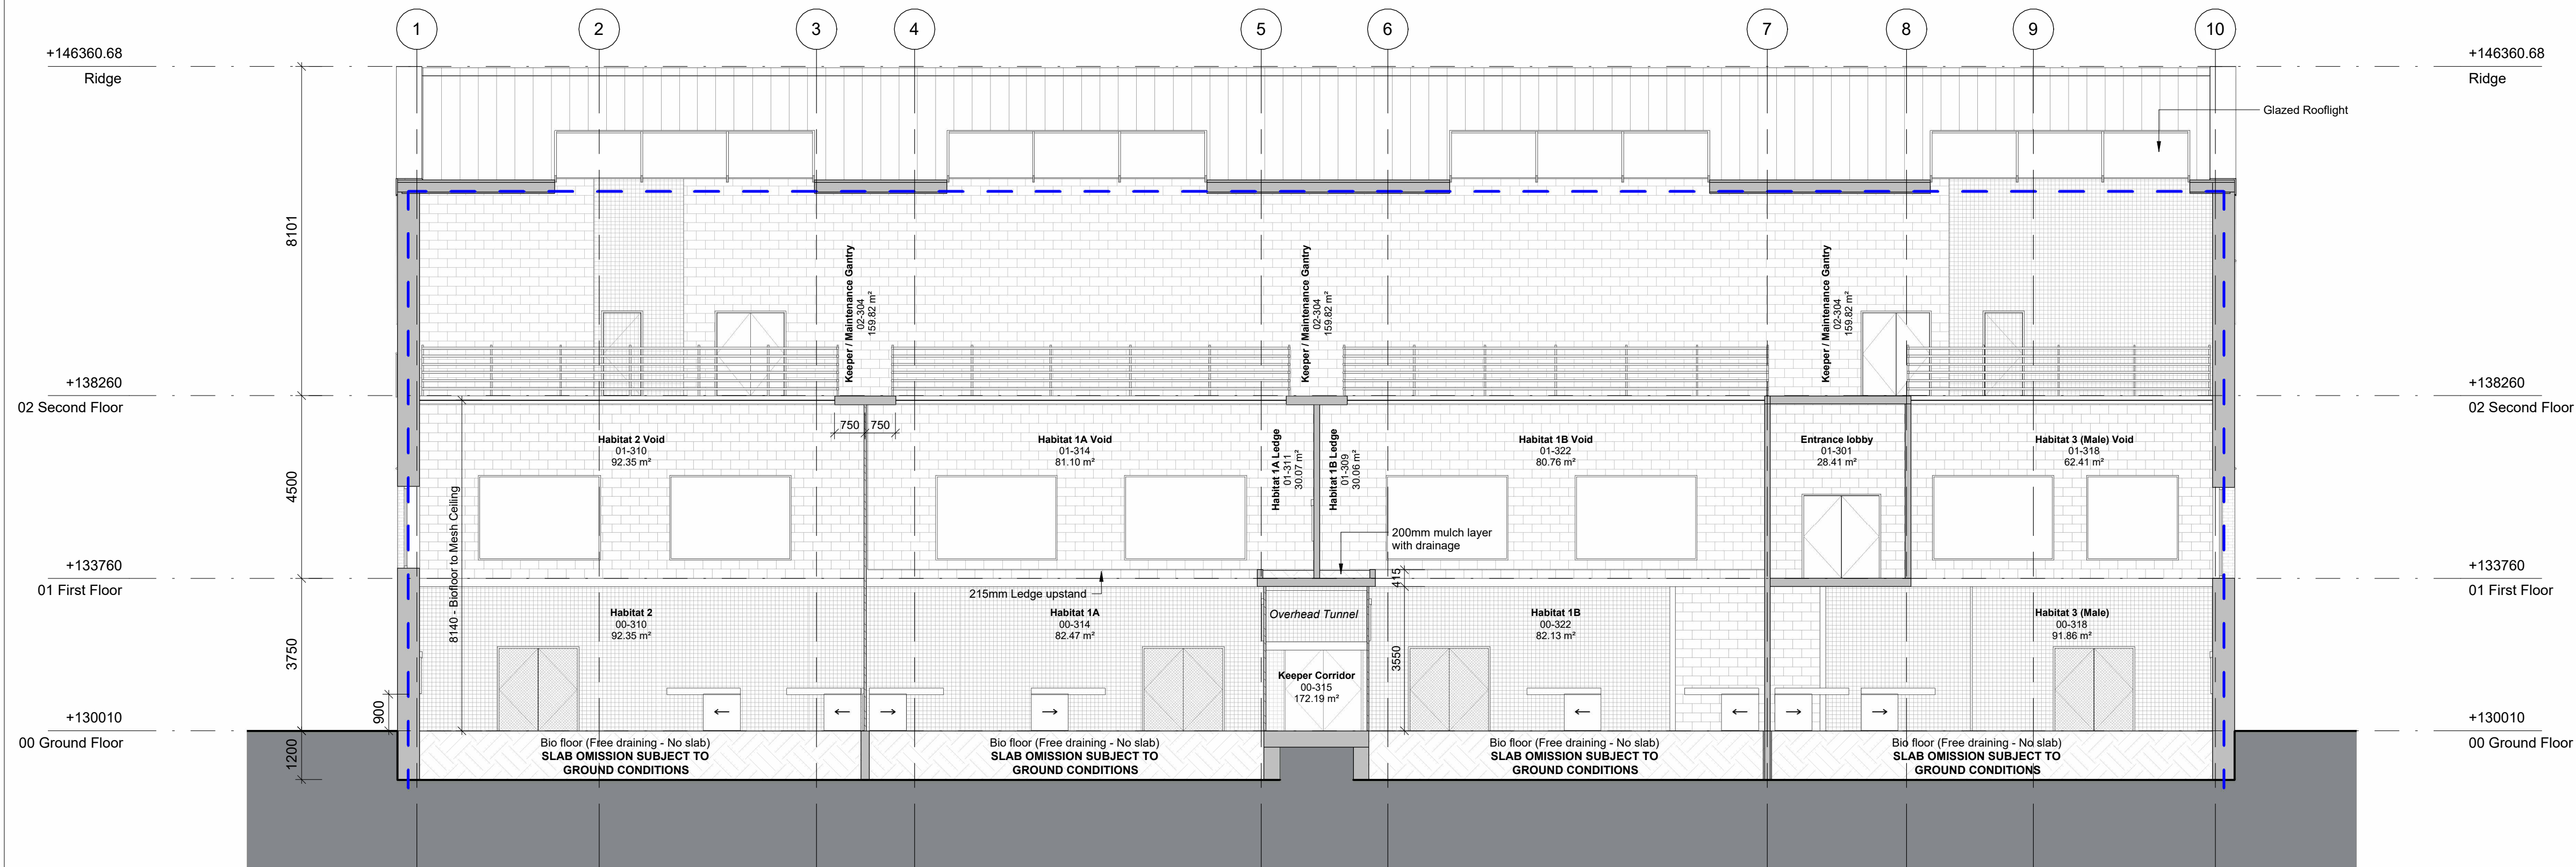

GA Section - B
Scale: 1 : 100

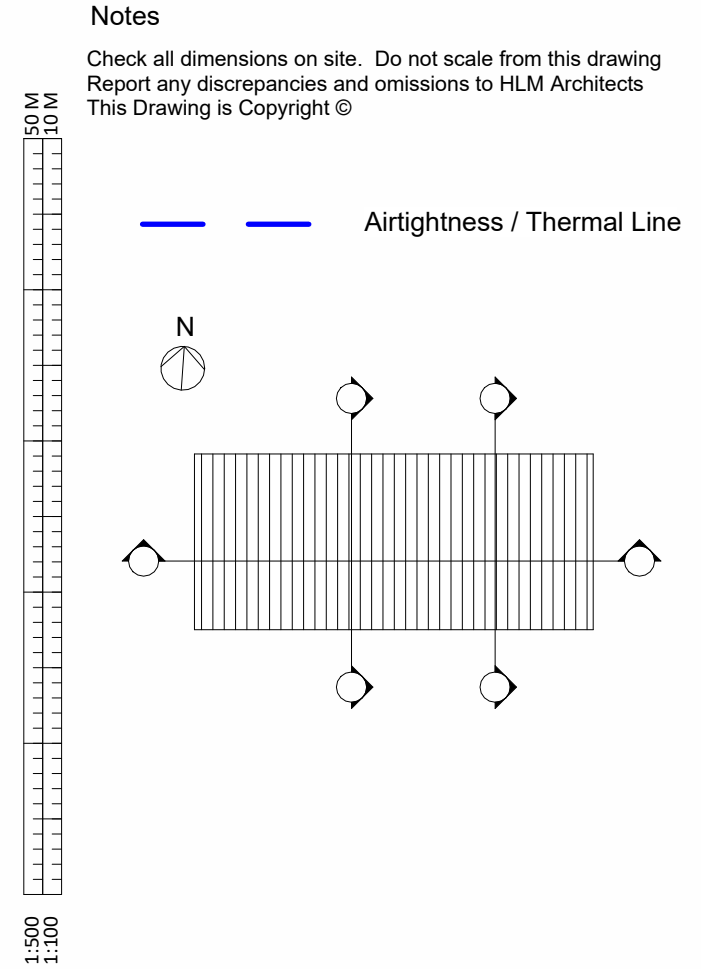

P07	ISSUE FOR REVISED SECTION 73 APPLICATION	03.12.2024	JH	
P06	ISSUE FOR SECTION 73 APPLICATION	29.08.2024	JH	
P05	AMENDED STAGE 3 ISSUE	17.11.2023	AB	
P04	STAGE 3 ISSUE	20.10.2023	AB	
P03	ISSUED FOR INFORMATION	05.10.2023	KW	
P02	ISSUE FOR PLANNING APPLICATION	25.09.2023	AB	
P01	STAGE 2 ISSUE	09.12.2022	KW	
Rev	Description	Date	By	
Revisions			Suitability	
Project			S4 STAGE APPROVAL	

11-1567-01 Twycross Zoo

Client

Twycross Zoo

Title

PROPOSED GA SECTIONS - SHEET 1 - ORANGUTAN HABITAT

Drawing No.	Revision
TWZ-HLM-03-ZZ-DR-A-00300	
Scale	Drawn
1 : 100 @A1	JH
Date	Checked
10/28/22	BC