



Notes

Check all dimensions on site. Do not scale from this drawing
Report any discrepancies and omissions to HLM Architects
This Drawing is Copyright ©

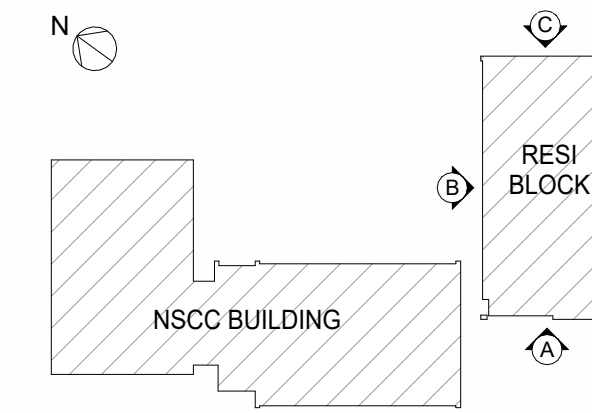


1	Stretcher Bond Brick / Motar Type 1
2	Stretcher Bond Brick/ Mortar Type 2
3	Feature Brick Recess
4	Down Pipe
5	Gutter
6	PPC Aluminium Door
7	PPC Aluminium Curtain Walling
8	PPC Aluminium Windows with Louvres
9	PPC Aluminium Windows
10	Animal Habitat Containment
11	Concrete Roof Tiles
12	Feature Bat Boxes
13	Existing site trees, power washed to remove bark
14	PPC Aluminium Coping
15	Curtain Wall Shading device
16	Timber Pergola
17	Hit and Miss Brickwork
18	Ridge Tile

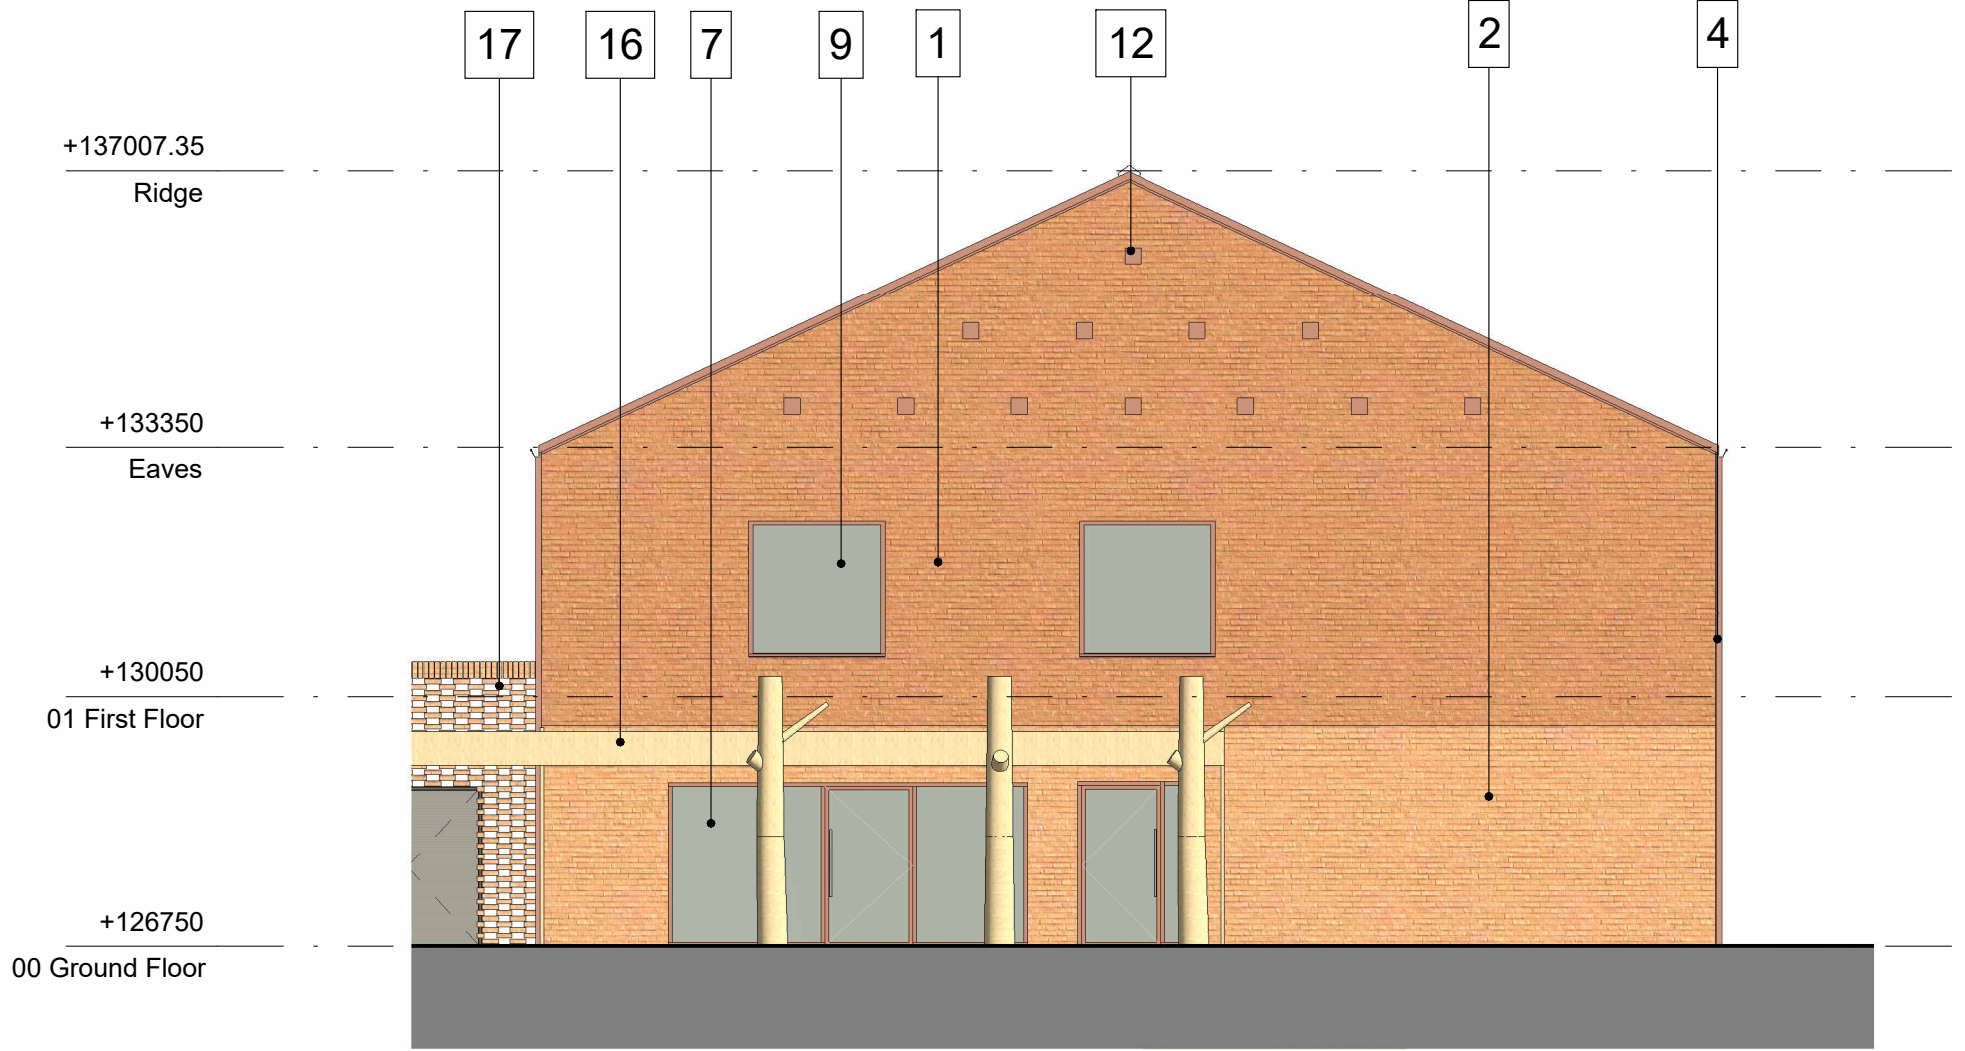


Elevation A: South West - Residential Building
Scale: 1 : 100



Elevation B: North West - Residential Building
Scale: 1 : 100

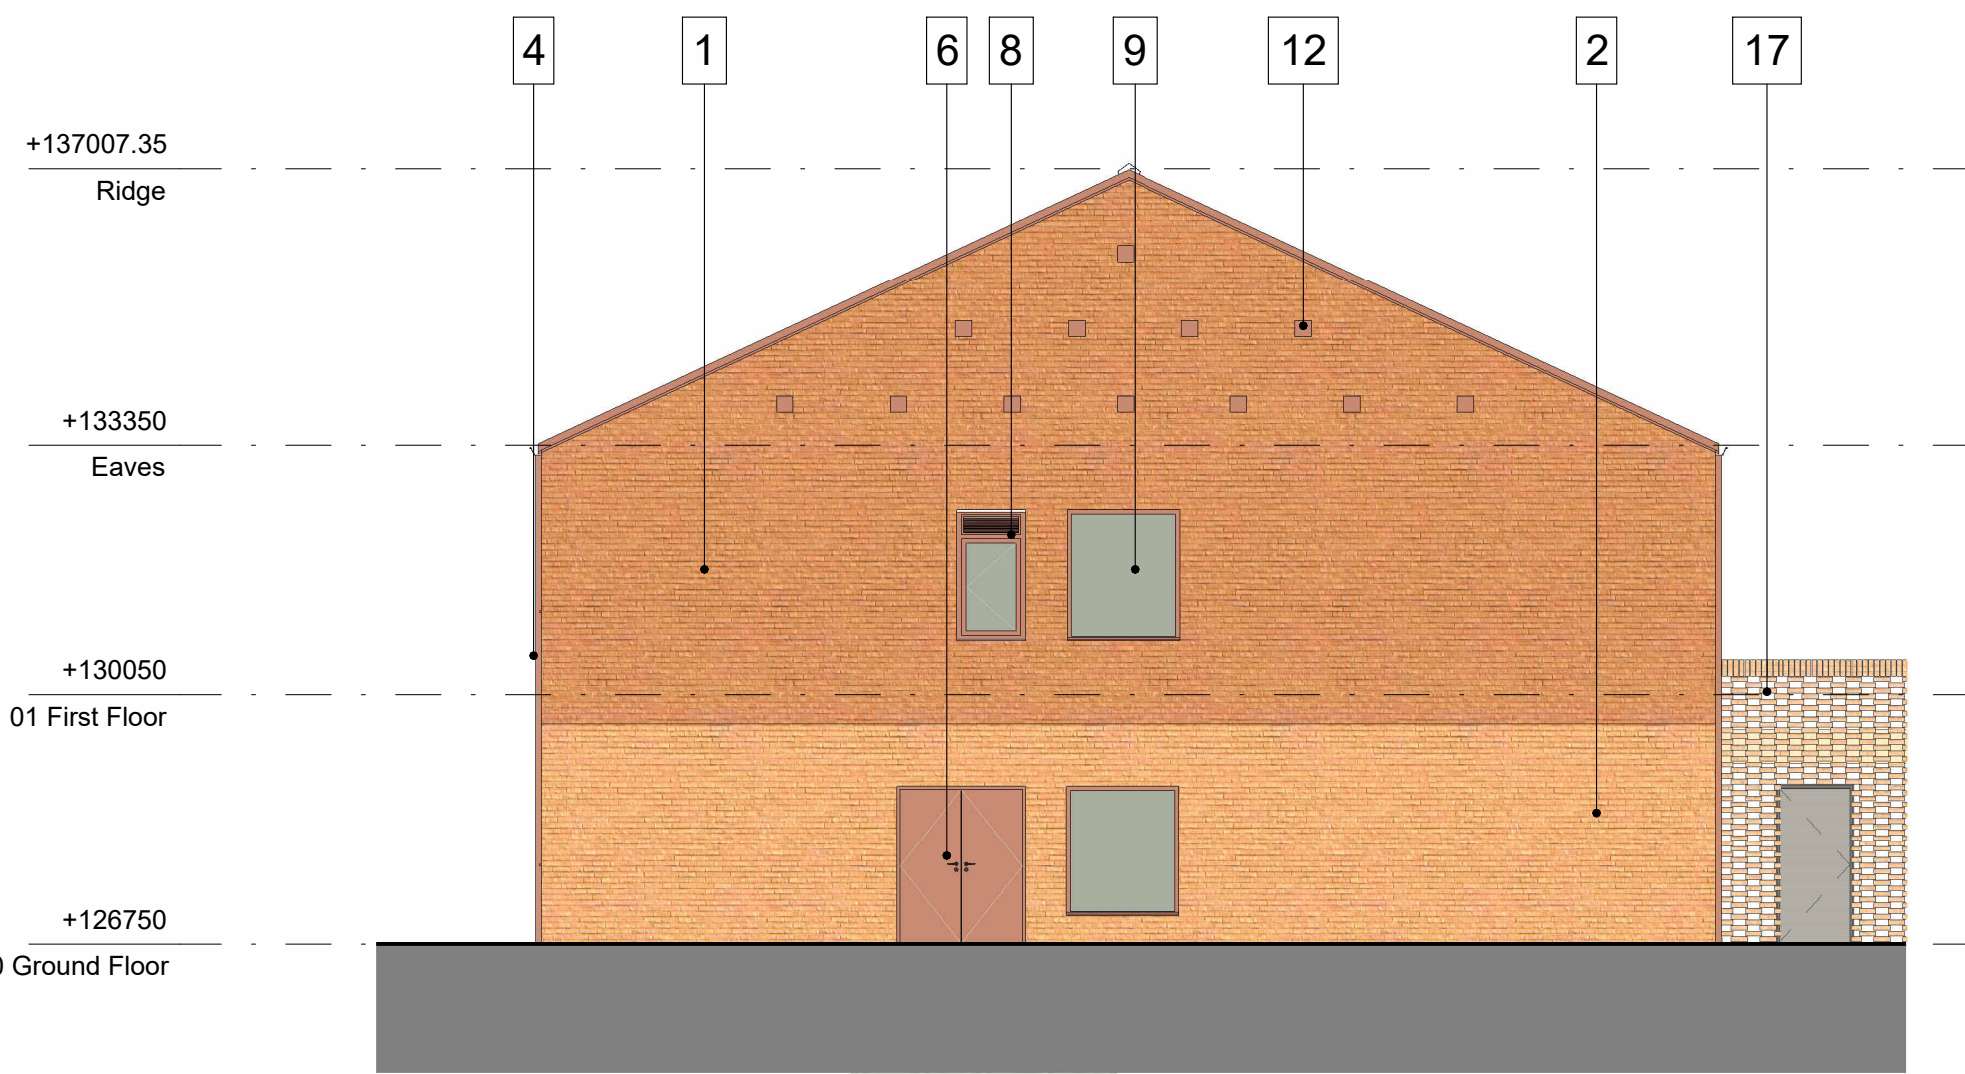

Elevation C: North East - Residential Building
Scale: 1 : 100

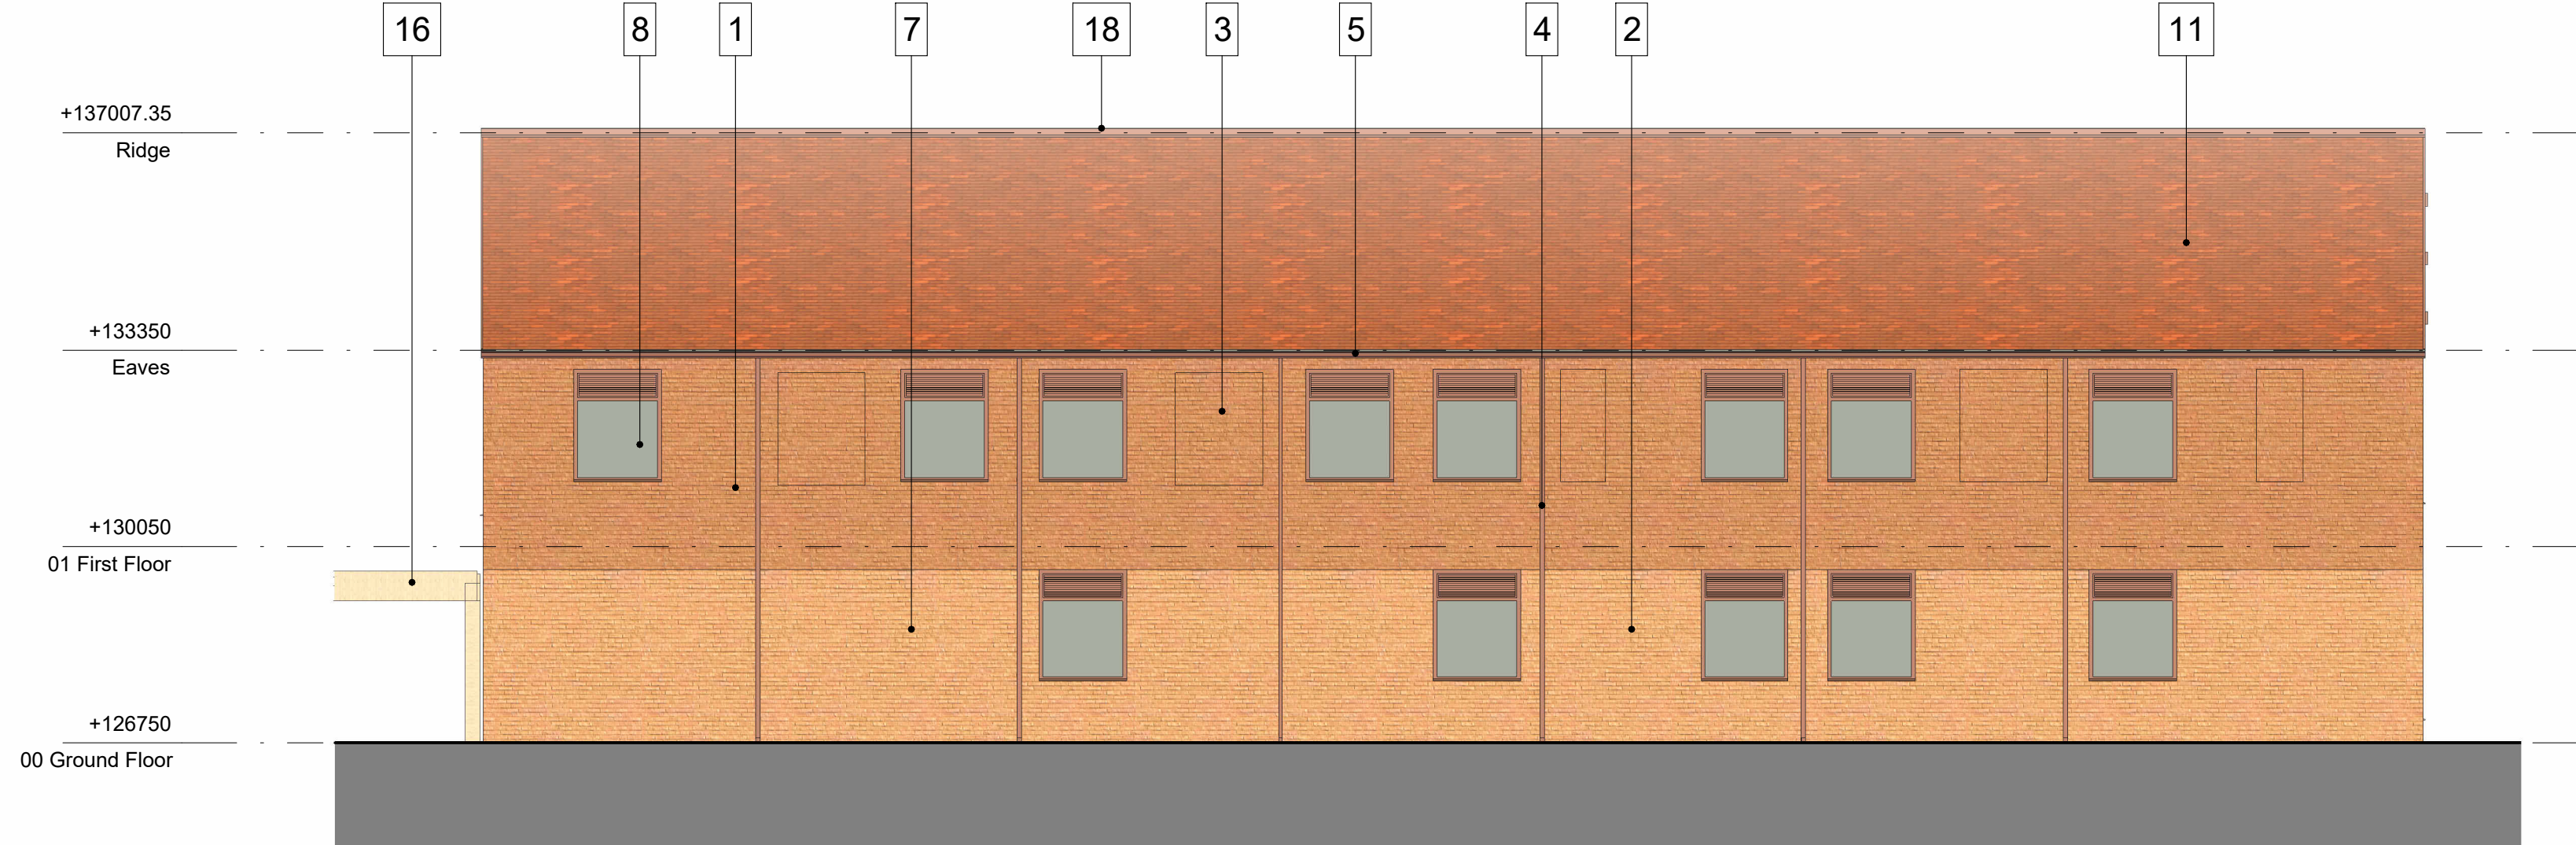

Elevation D: South East - Residential Building
Scale: 1 : 100

P05	ISSUE FOR REVISED SECTION 73 APPLICATION	03.12.2024	JH	BC
P04	ISSUE FOR SECTION 73 APPLICATION	29.08.2024	JH	BC
P03	UPDATED IN LINE WITH CONSULTANT COMMENTS	04.10.2023	KW	BC
P02	PLANNING ISSUE INCORPORATING CONSULTANT FEEDBACK	29.09.2023	KW	KB
P01	ISSUE FOR PLANNING APPLICATION	25.09.2023	AB	KB
Rev	Description	Date	By	Chk

Revisions	Suitability
Project	S4 STAGE APPROVAL

11-1567-01 Twycross Zoo

Client
Twycross Zoo

PROPOSED PLANNING ELEVATIONS - RESIDENTIAL BLOCK

Drawing No.	Revision
TWZ-HLM-02-ZZ-DR-A-00600	P05

Scale	Drawn
1 : 100 @A1	JH
Date	Checked
08/11/23	BC



© HLMArchitects
2nd Floor
The Ruskin Building
Tudor Square
Sheffield S1 2LA

www.hlmarchitects.com
T. +44 (0) 114 263 9600
F. +44 (0) 114 263 9650
sheffield@hlmarchitects.com