



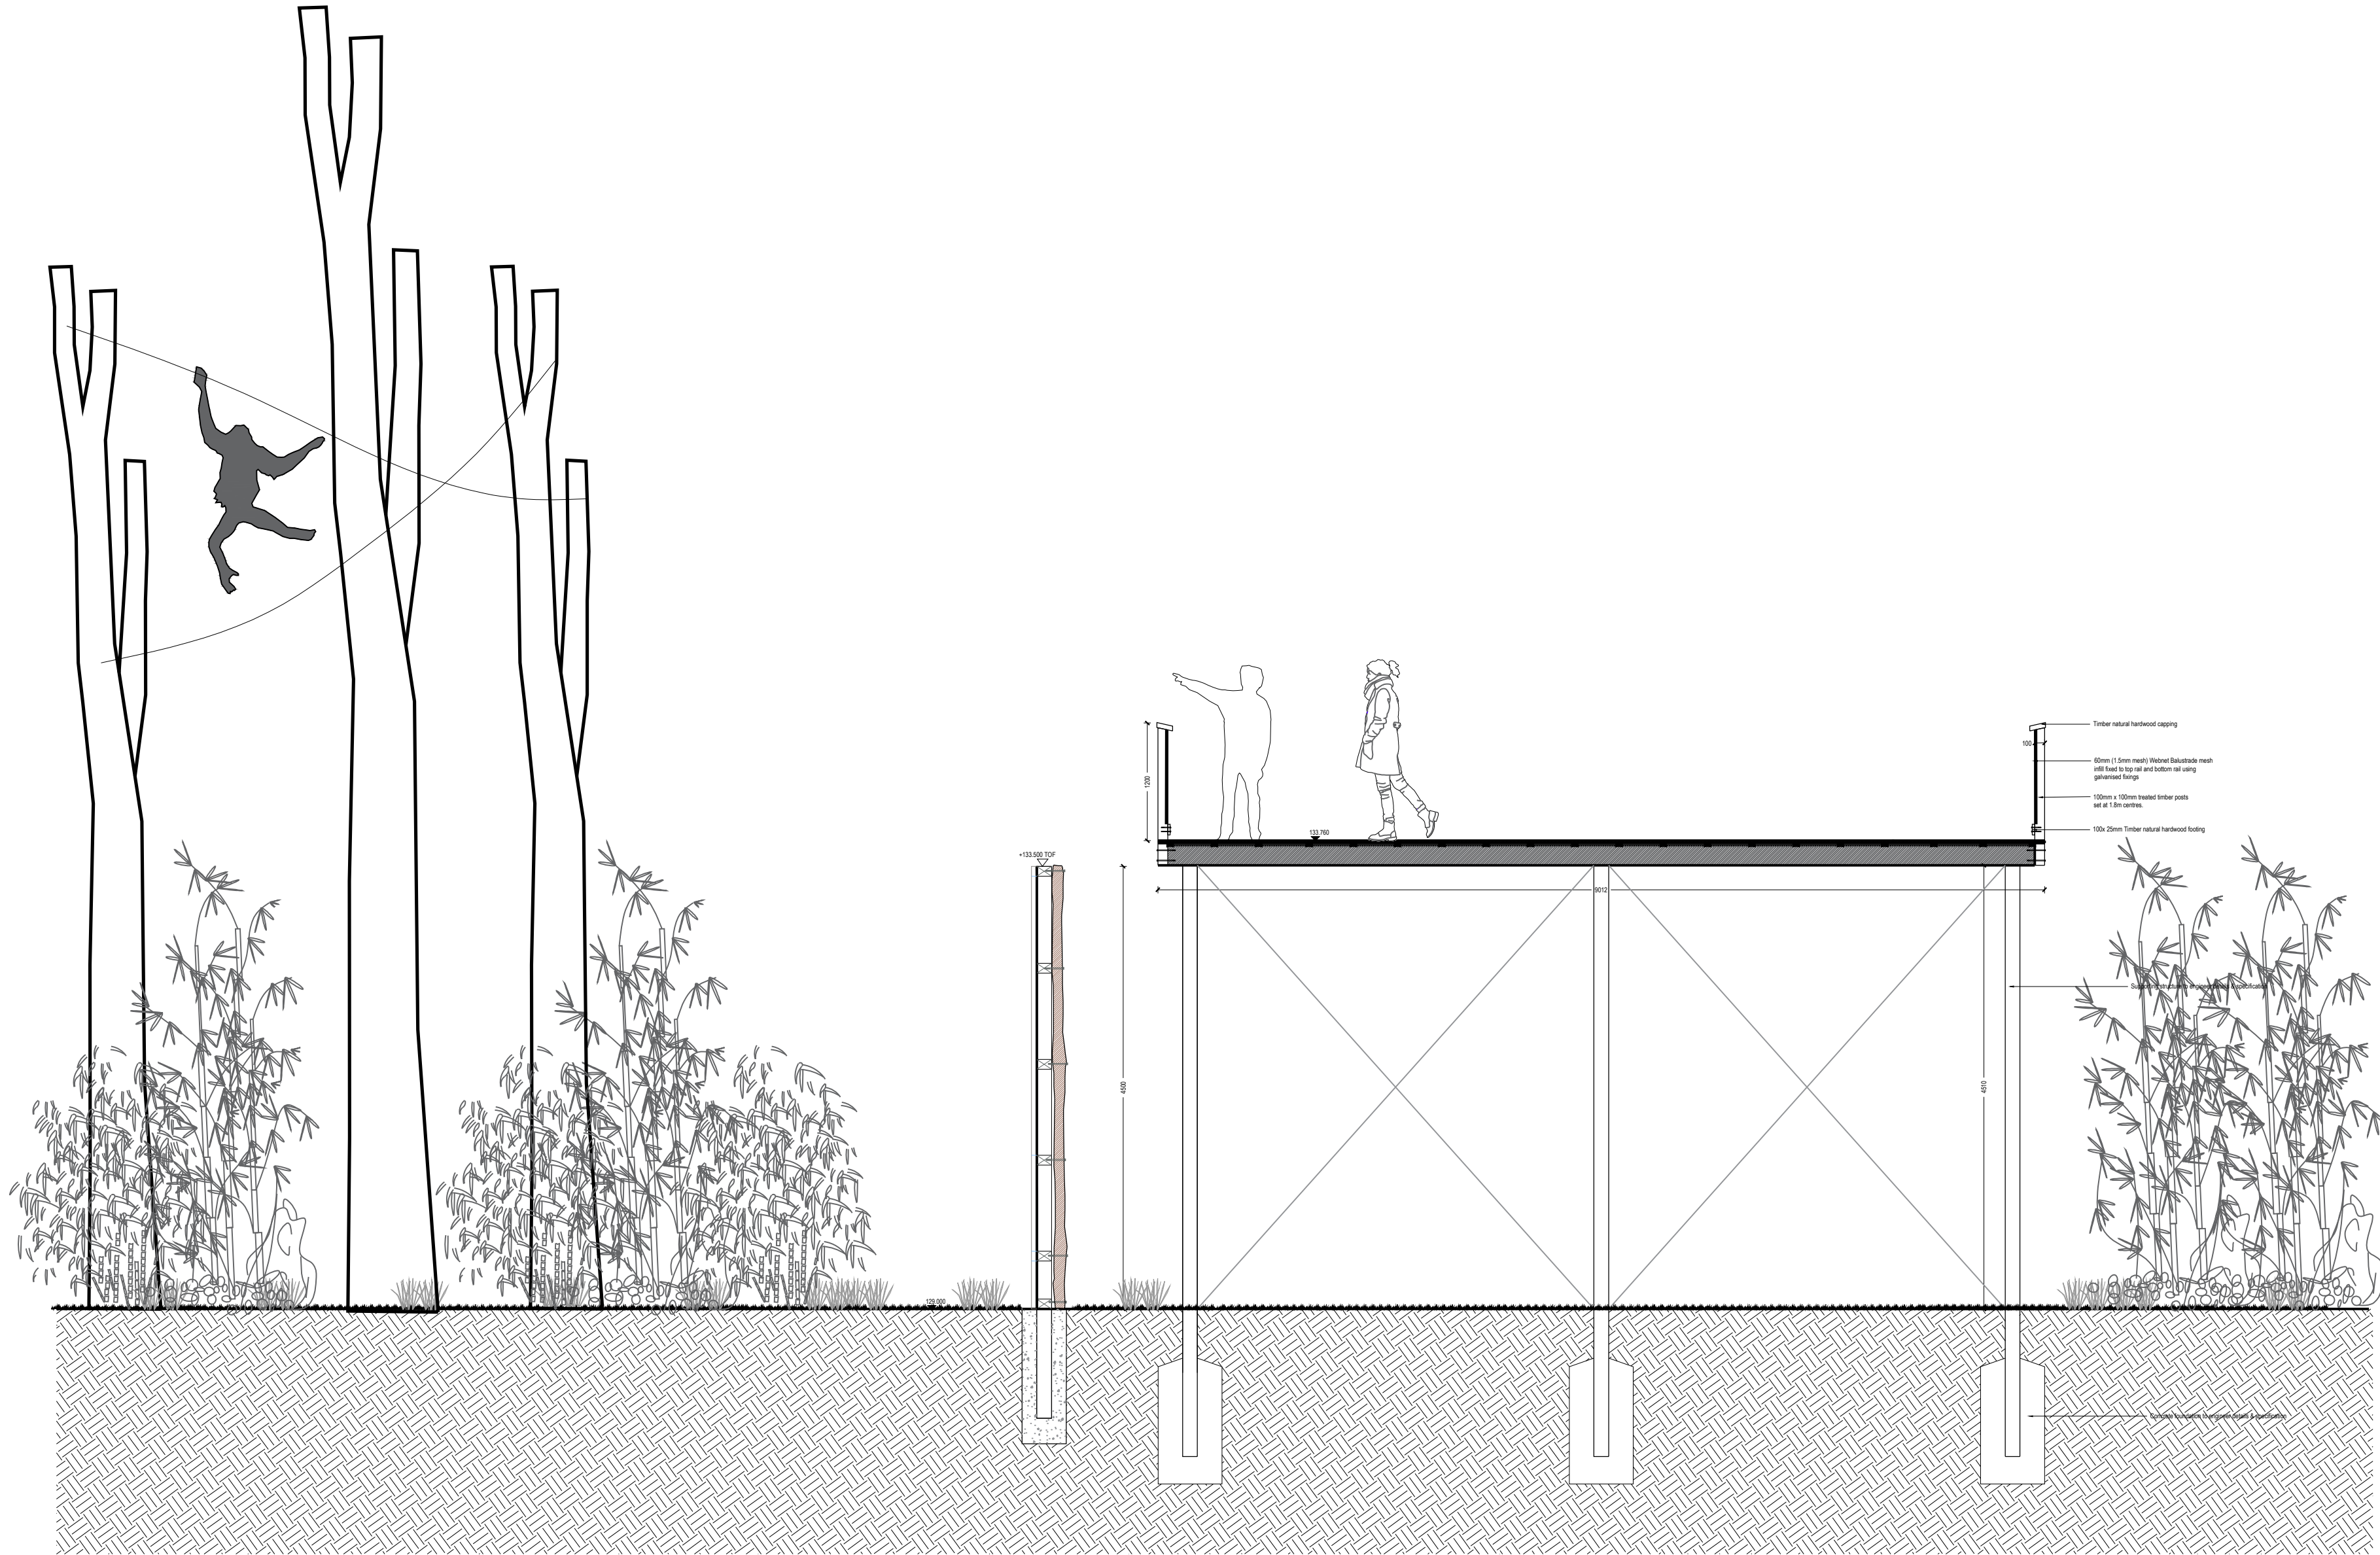

CROSS SECTION - through high level boardwalk at entrance to Orangutan House

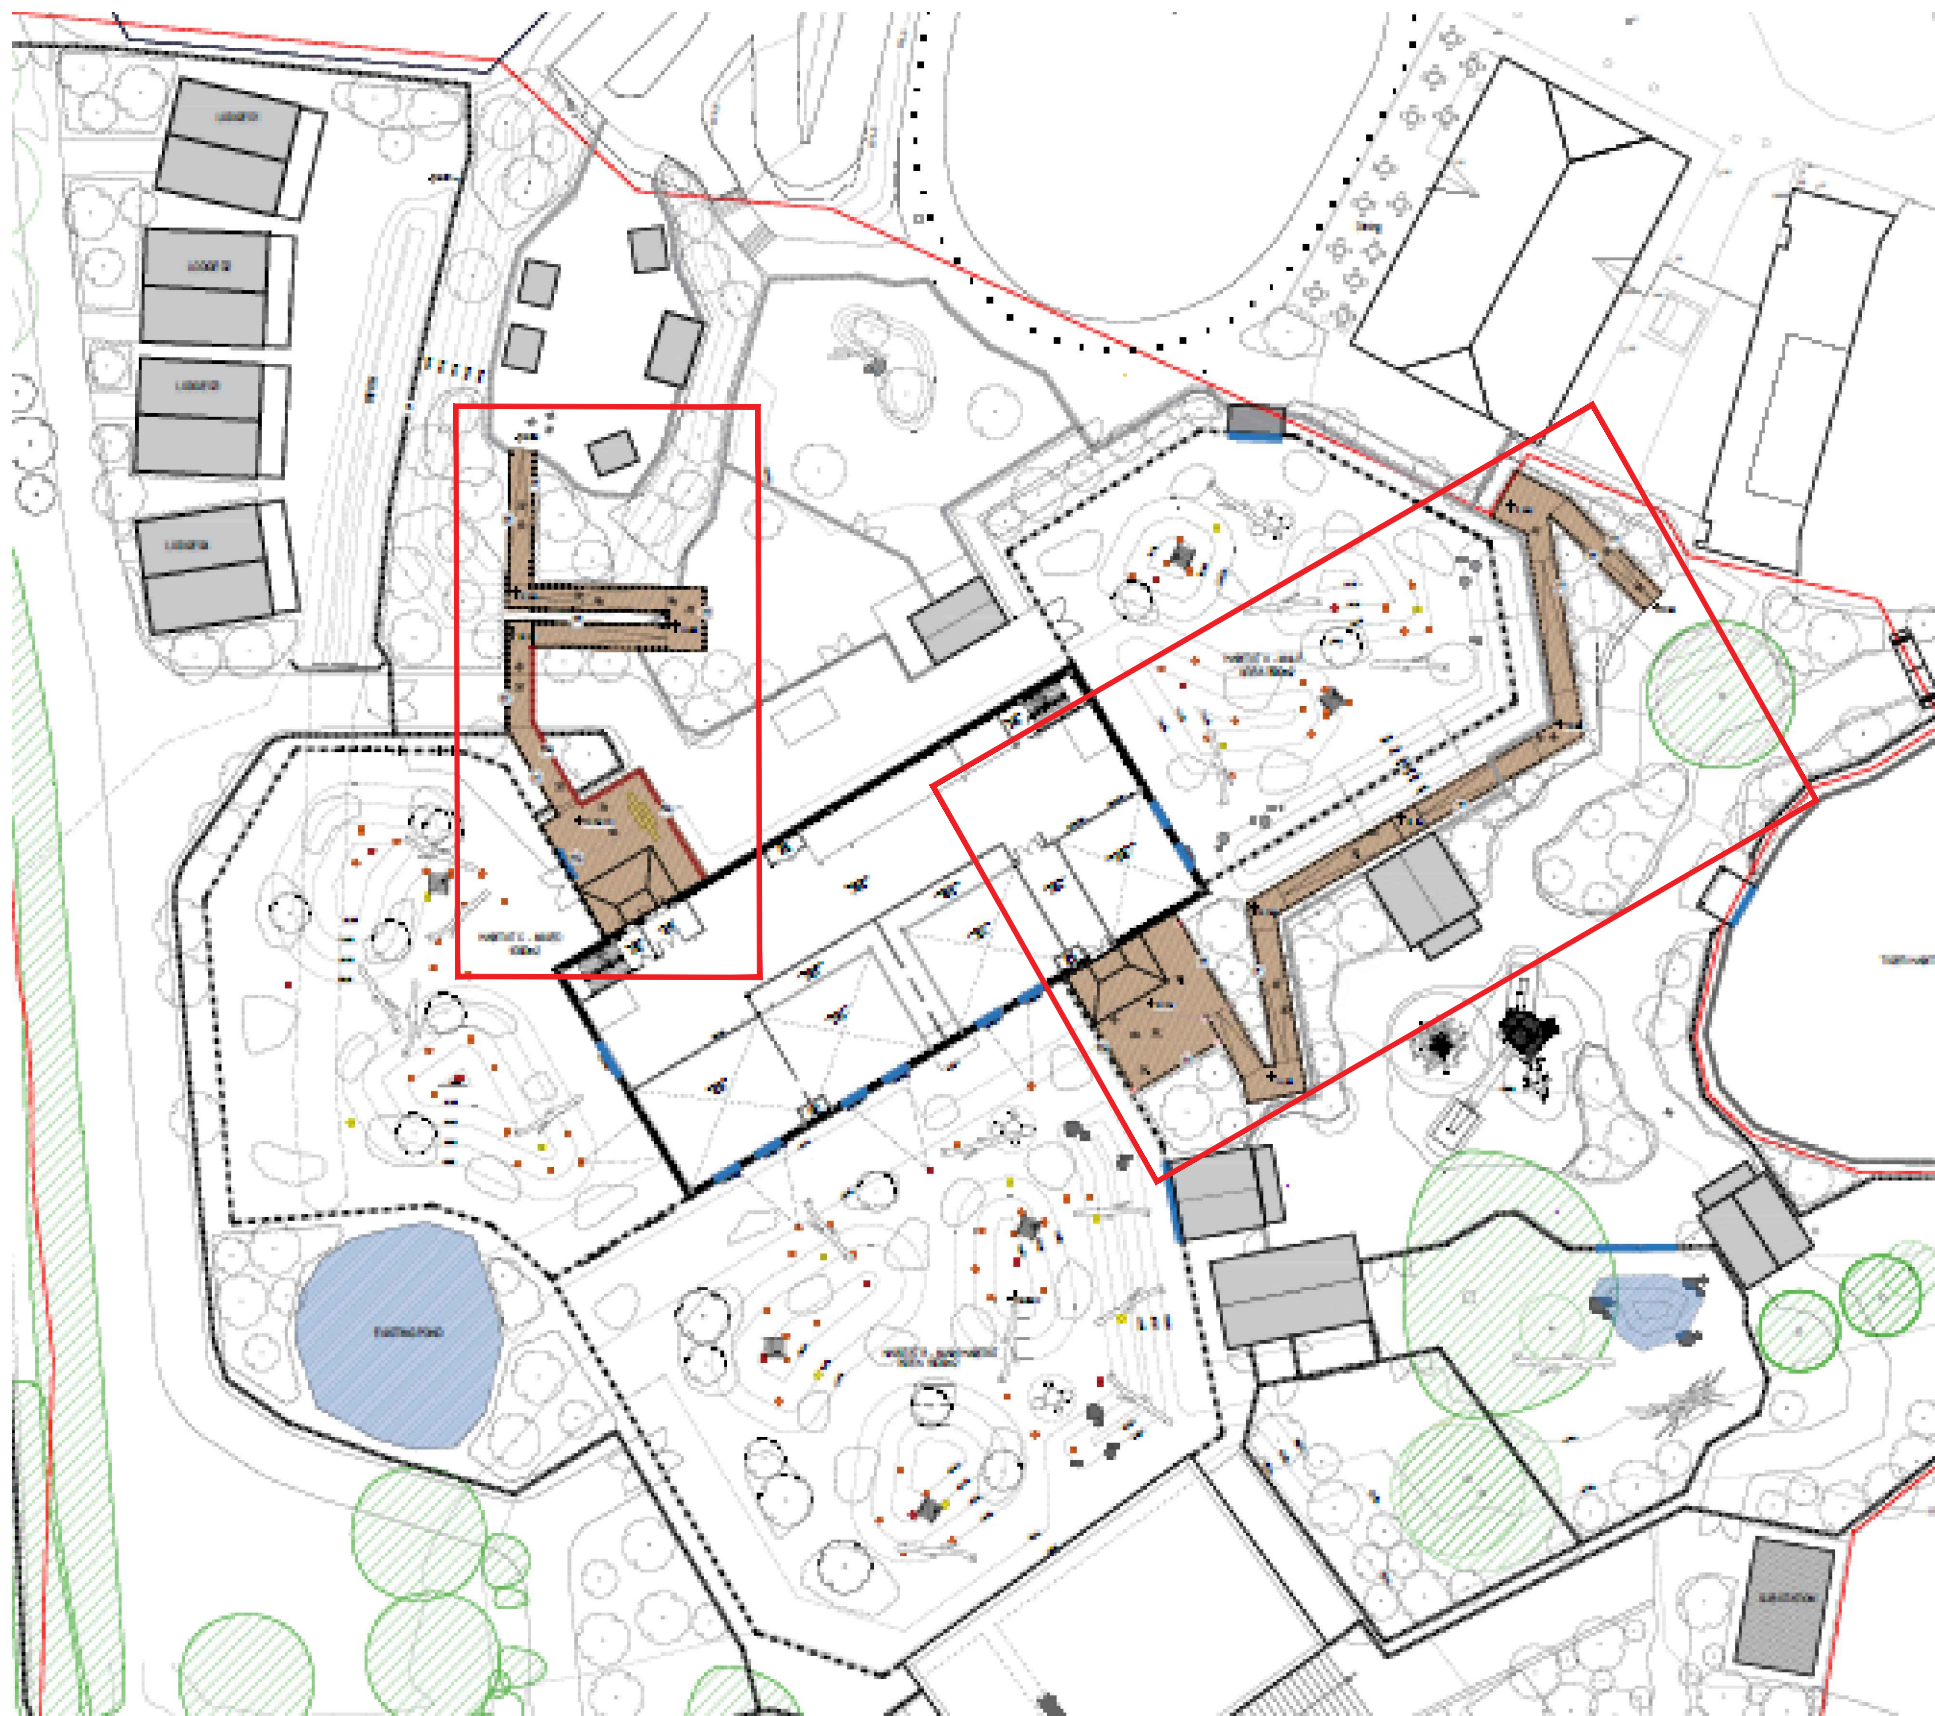

Location of Boardwalk Structures



Precedent - Look and feel of timber boardwalk

rev	details	by	date
00	ISSUE FOR PLANNING	ZW	19.07.2024
P01	ISSUE FOR TENDER	JM	29.11.2024
P02	ISSUE FOR PLANNING (S73)	JM	09.12.2024

rev	details	by	date

- Notes
1. Do not scale from drawing, use figured dimensions only.
 2. All dimensions to be checked onsite.
 3. This drawing to be read in conjunction with all other drawings and specifications.

Previous Superceded Drawing number:
P22009-00-001-DZ-0321

Project title
NSCC ORANGUTAN FACILITY

Drawing title
BOARDWALK DETAILS
SHEET 02

Drawing number
TWZ-DZU-00-00-DR-L-00321-P02

Drawing Status
FOR PLANNING

Date	Scale	Drawn	Checked
19.07.2024	1:50 @ A1	ZW	JM

Client:

tz Twycross Zoo
IN THE HEART OF CONSERVATION

DEARADH ZÚ
ZOO - LANDSCAPE - DESIGN
P: 07113 087369 E: Jonathan.mcDouglis@DearadhZoo.com