



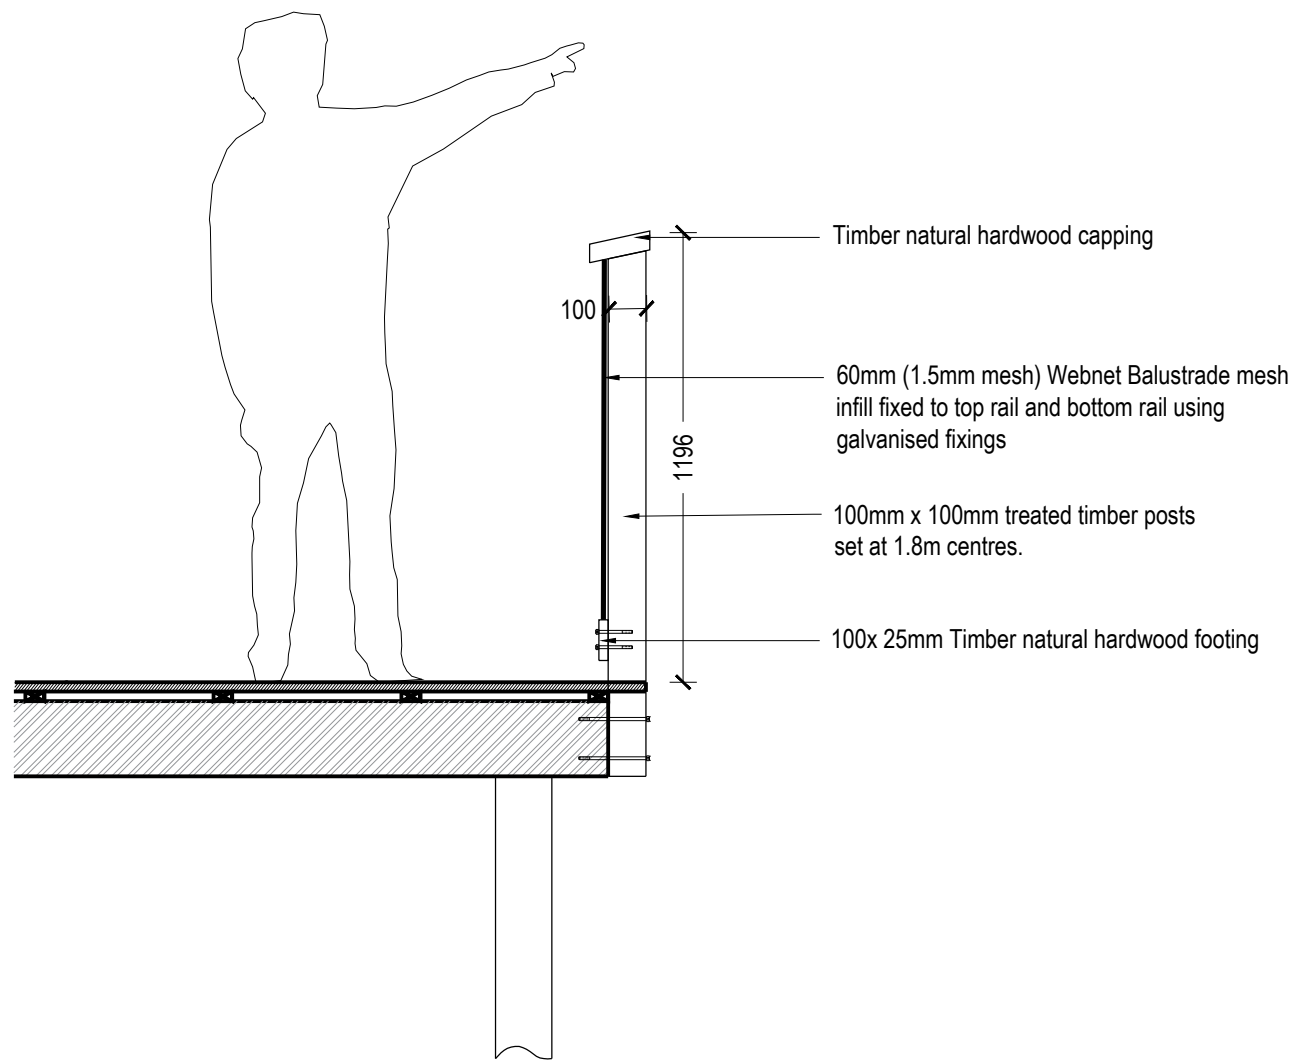


F7 Decorative railing to elevated boardwalk and viewing areas

Scale: 1:20

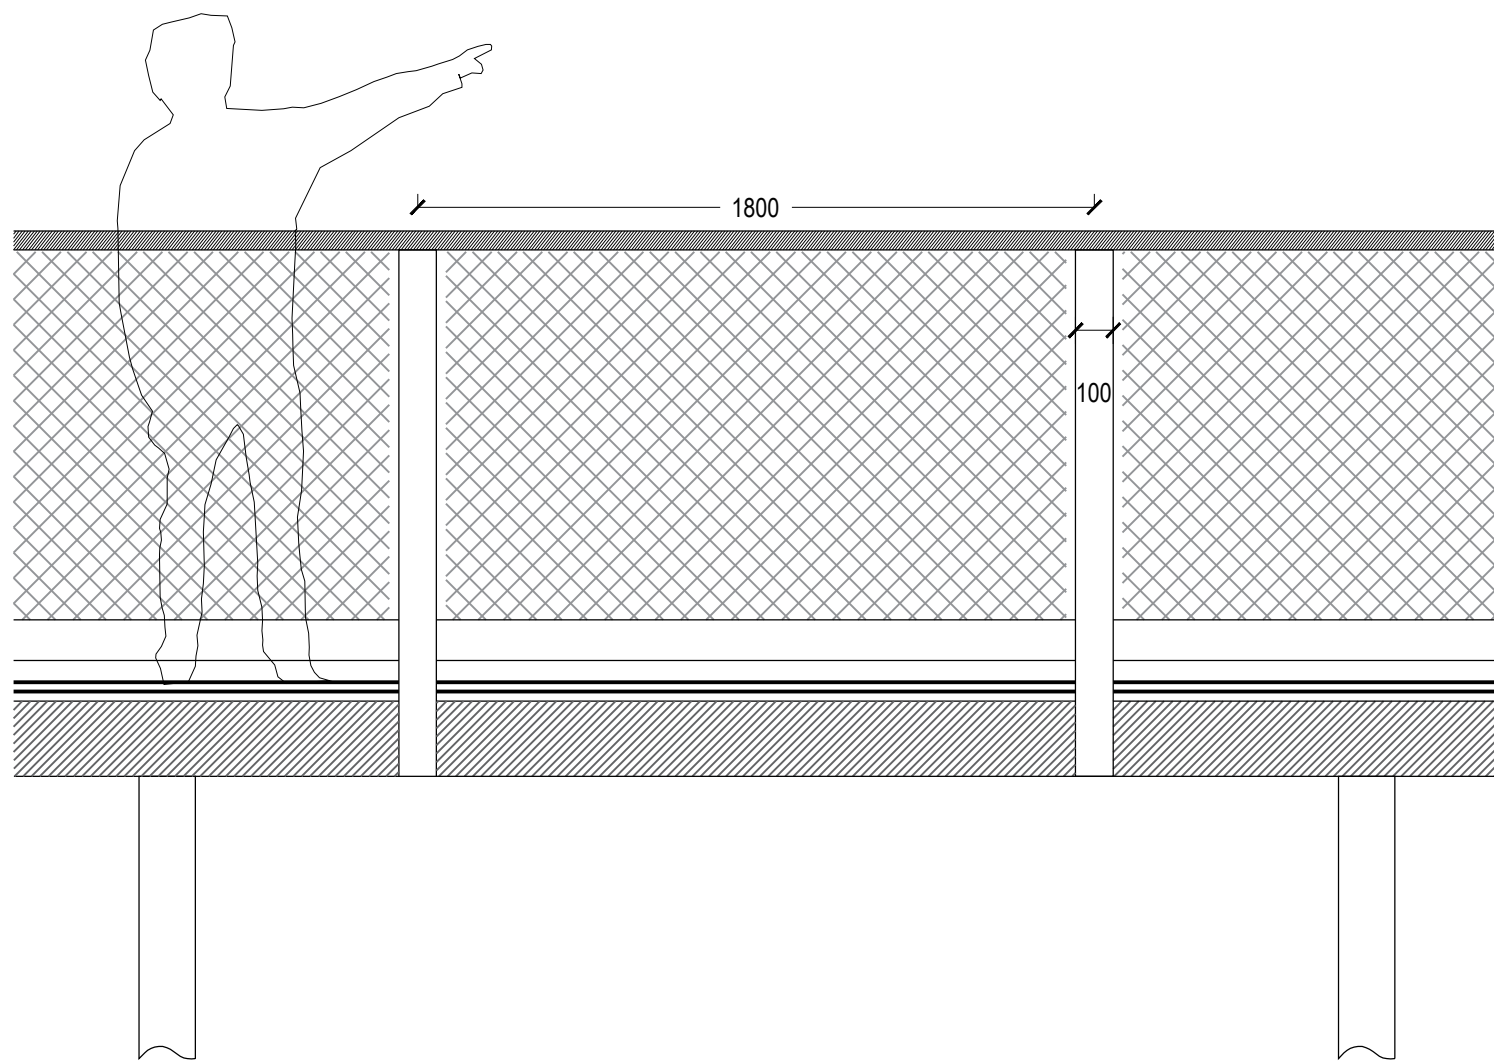


F7 Decorative railing to elevated boardwalk and viewing areas

Scale: 1:20

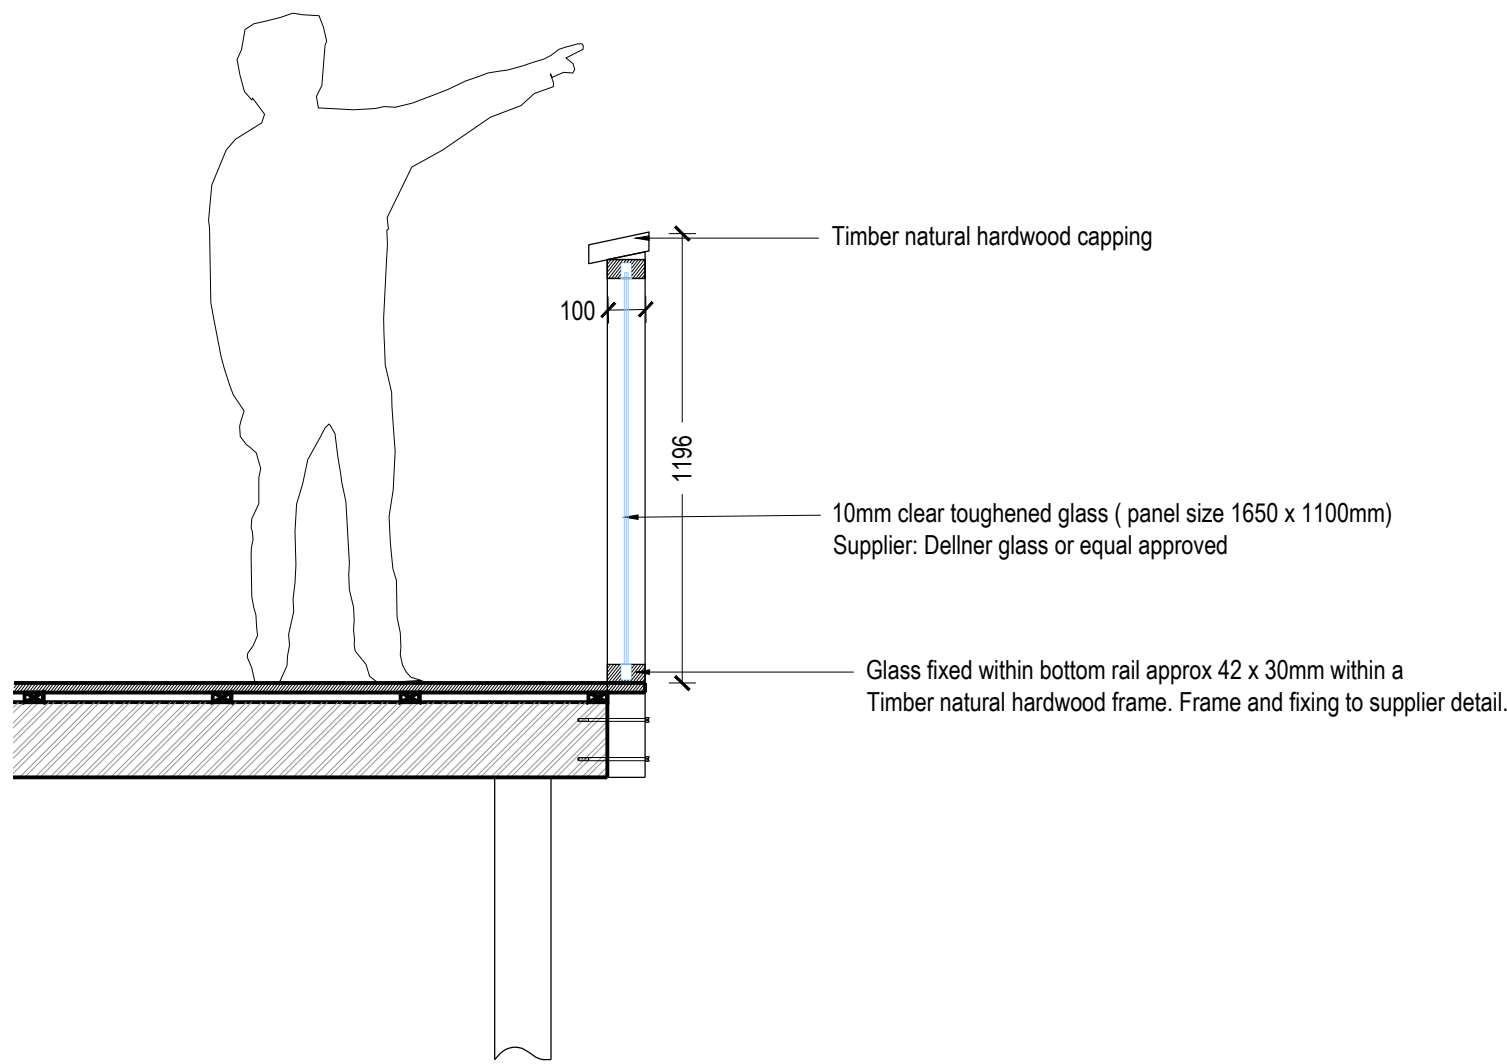

F7A Elevated boardwalk - Viewing Panel

Scale: 1:20

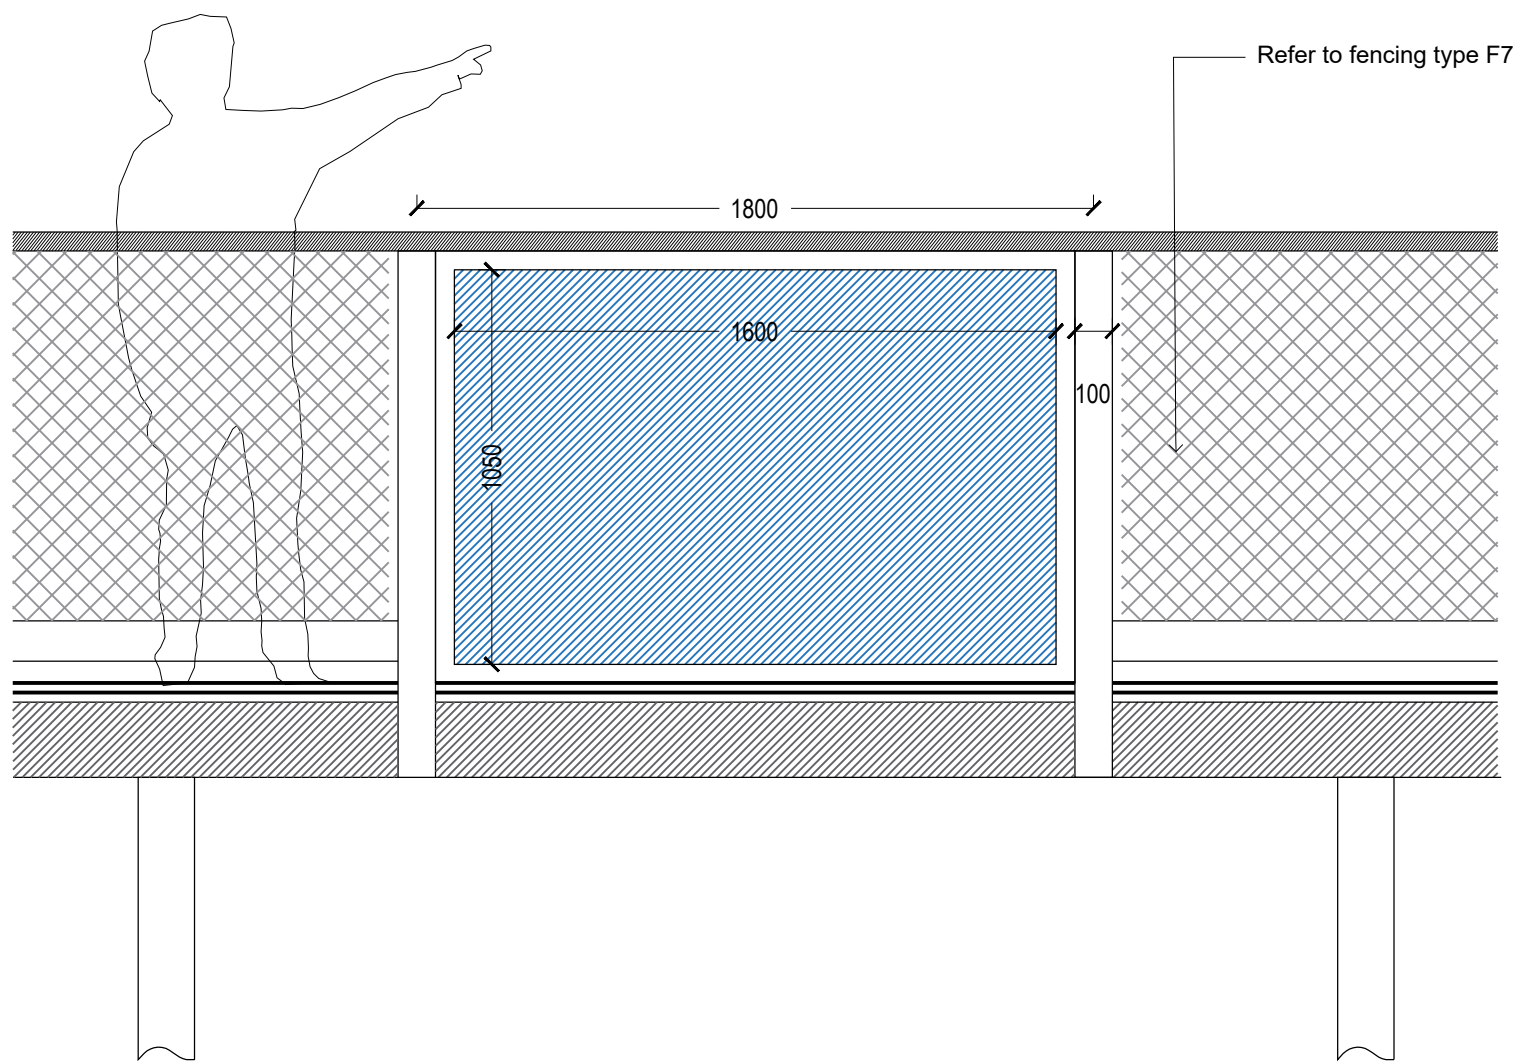


F7A Decorative railing to elevated boardwalk (Viewing Panel)

Scale: 1:20



Precedent - Look and feel of timber boardwalk

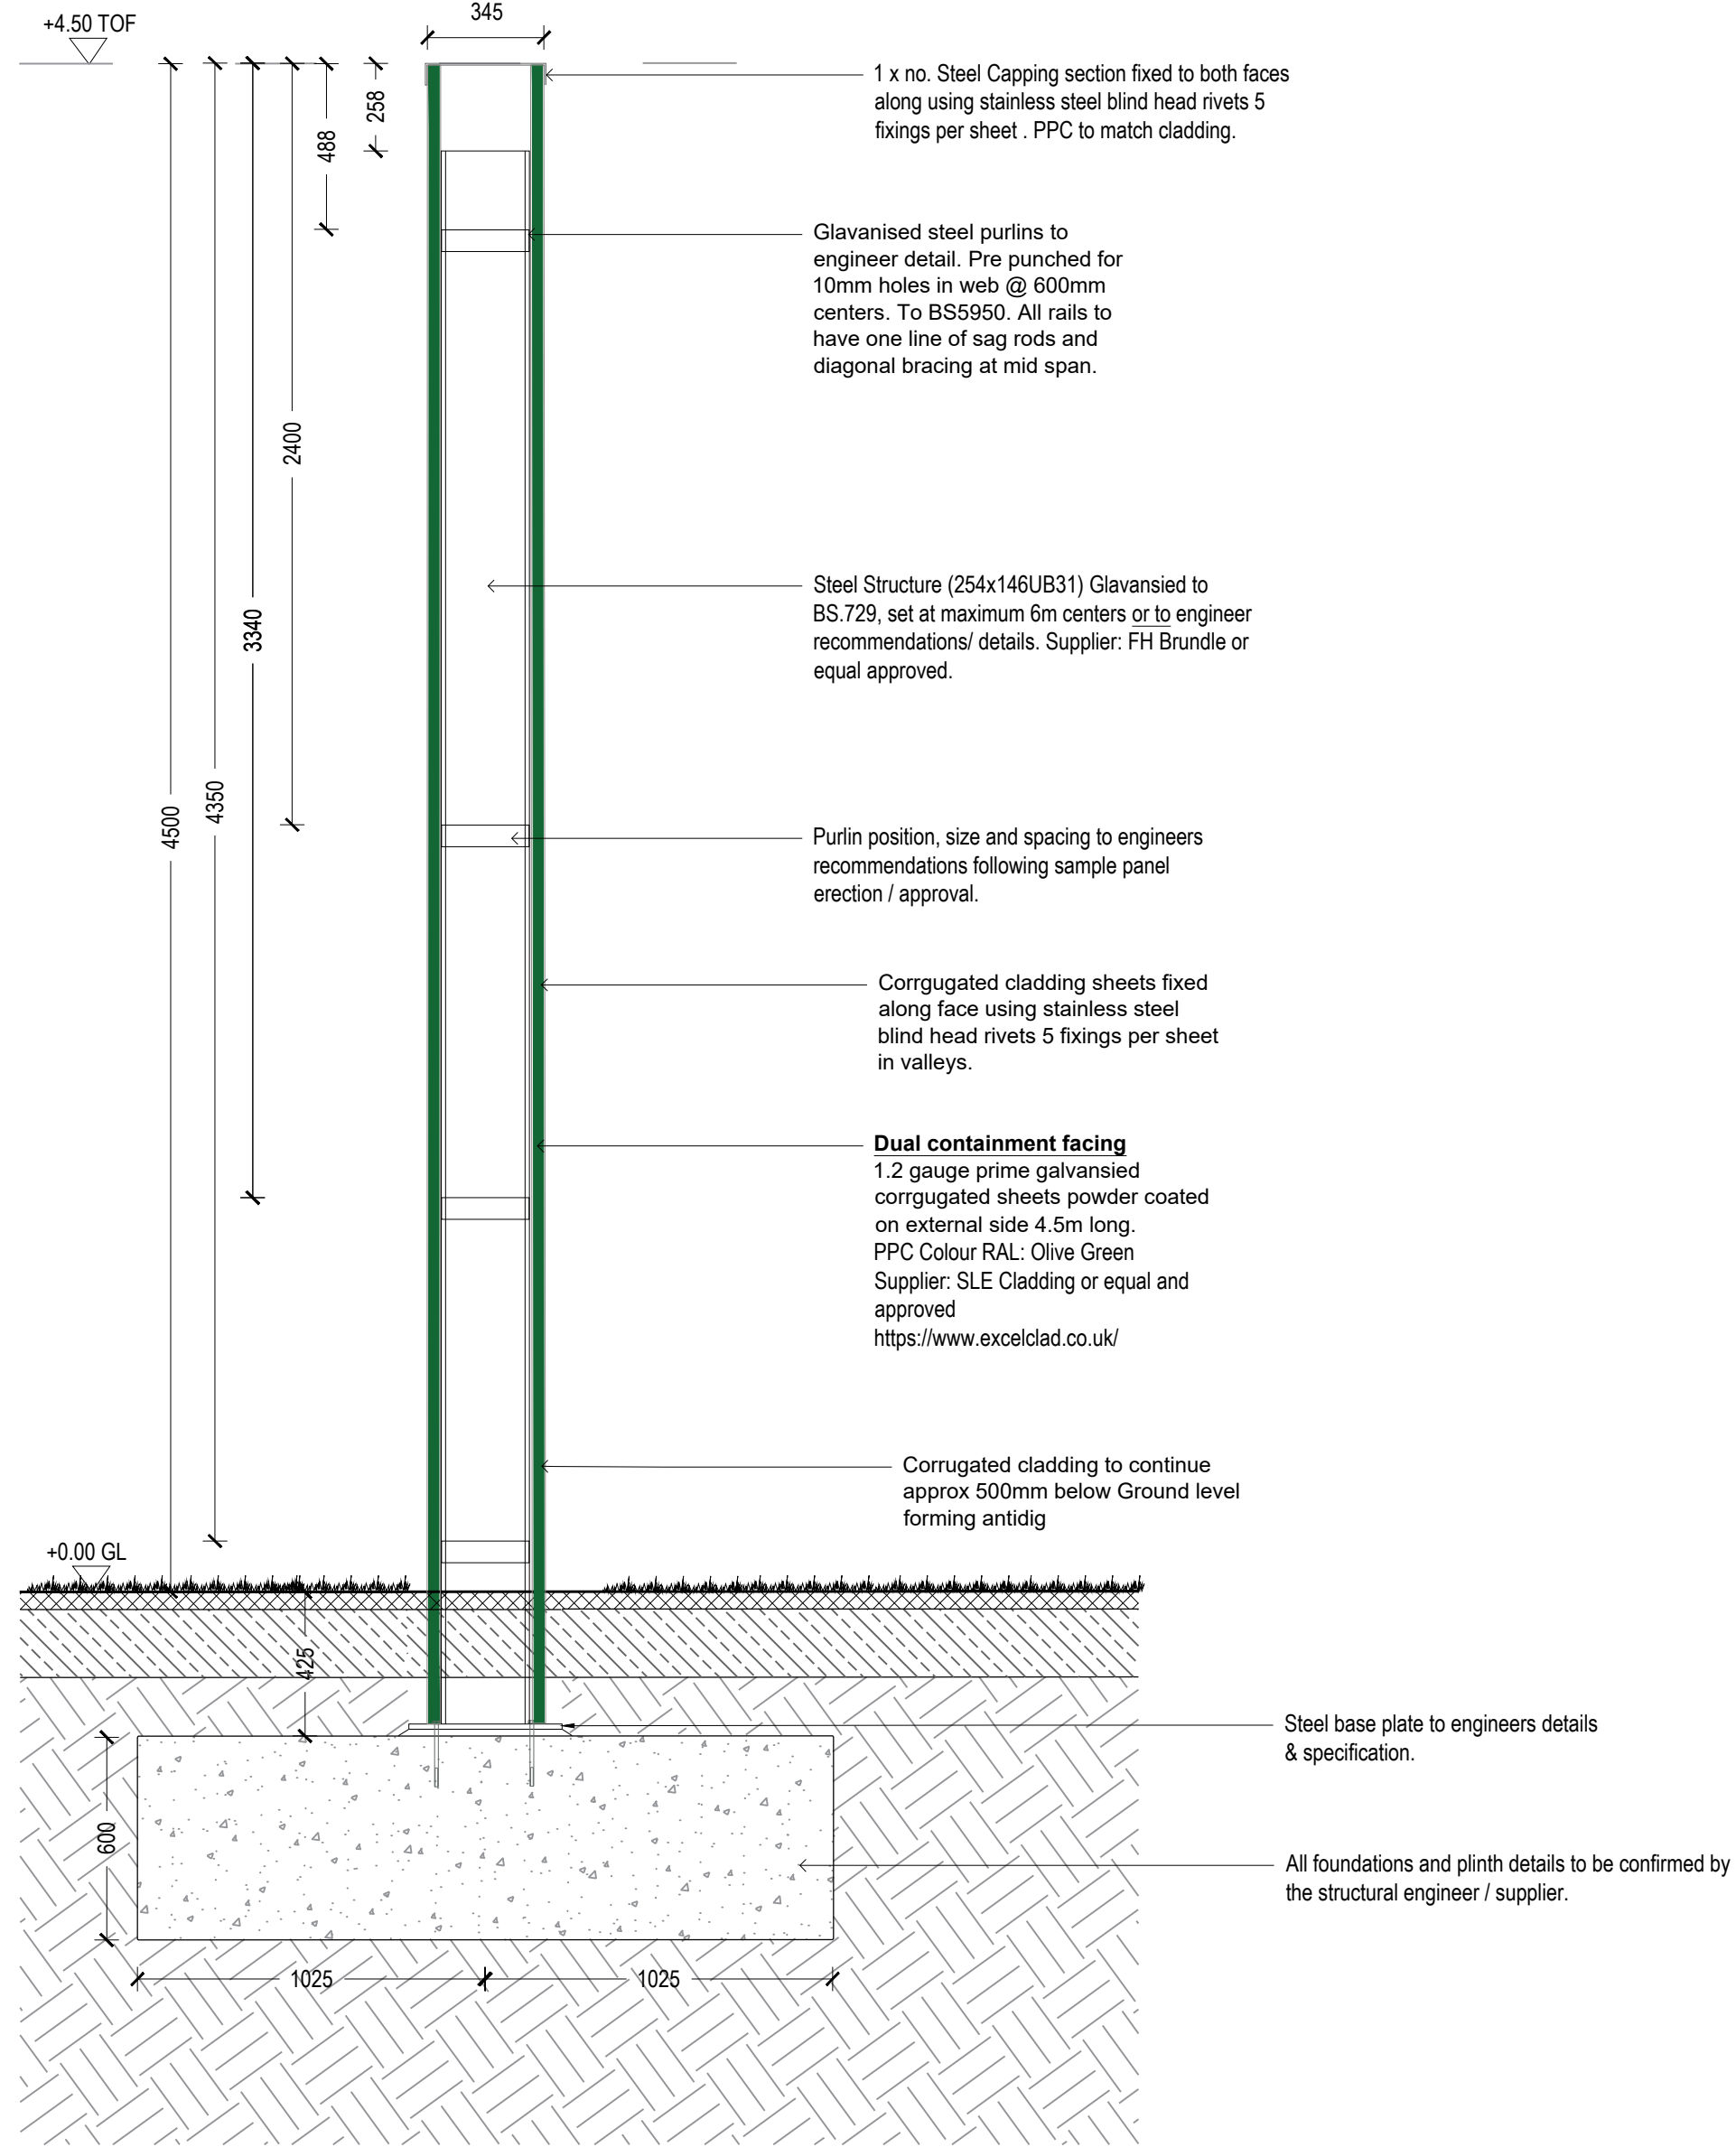

F2B Typical 4.5m High Steel Enclosure fence detail (2 sided)

Scale: 1:20

NOTE: FOR LOCATIONS REFER TO
BOUNDARY PLAN: TWZ-DZU-00-00-DR-L-00105
FOR DETAIL ON BOARDWALK REFER TO
DRAWING: TWZ-DZU-00-00-DR-L-00320/ 21

rev	details	by	date	rev	details	by	date
00	ISSUE FOR PLANNING	JM	15.07.2024				
01	ISSUE FOR PLANNING - F12 ADDED	JM	19.07.2024				
P02	FIRST ISSUE FOR TENDER	JM	22.11.2024				
P03	DETAIL F2B ADDED	JM	03.12.2024				
P04	ISSUE FOR PLANNING (S73)	JM	09.12.2024				

- Notes
- Do not scale from drawing, use figured dimensions only.
 - All dimensions to be checked onsite.
 - This drawing to be read in conjunction with all other drawings and specifications.

Project title
NSCC ORANGUTAN FACILITY

Drawing title
BOUNDARY DETAILS
SHEET 07

Drawing number
TWZ-DZU-00-00-DR-L-00316-P04

Drawing Status
FOR PLANNING

Date
15.07.2024

Scale
1:20 @ A1

Drawn
ZW

Checked
JM

Client:

tz Twycross Zoo
IN THE HEART OF CONSERVATION

DEARADH ZÚ
ZOO - LANDSCAPE - DESIGN
P: 07713 087369 E: Jonathan.mcoughlin@dearadhzu.com