


NOTE: FOR LOCATIONS REFER TO BOUNDARY PLAN
TWZ-DZU-00-00-DR-L-00105

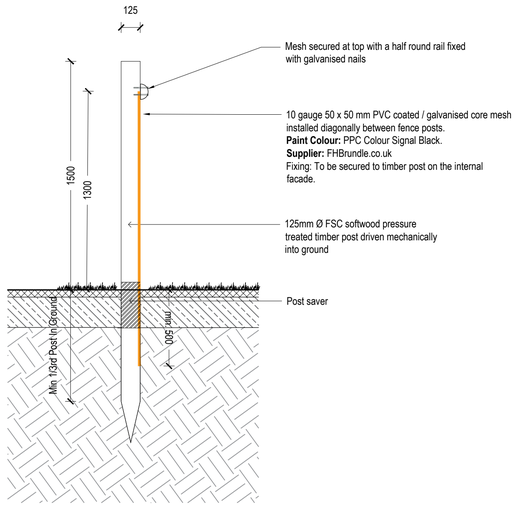

F8 1.5m Timber post and chain link fence
Scale: 1:20

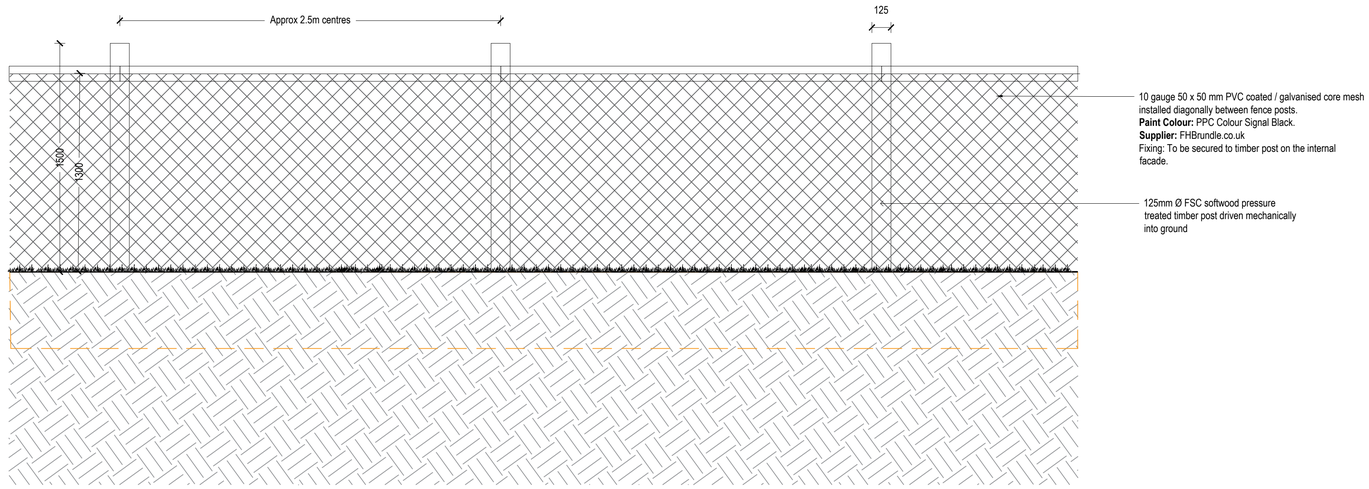

F8 1.5m Timber post and chain link fence
Scale: 1:20

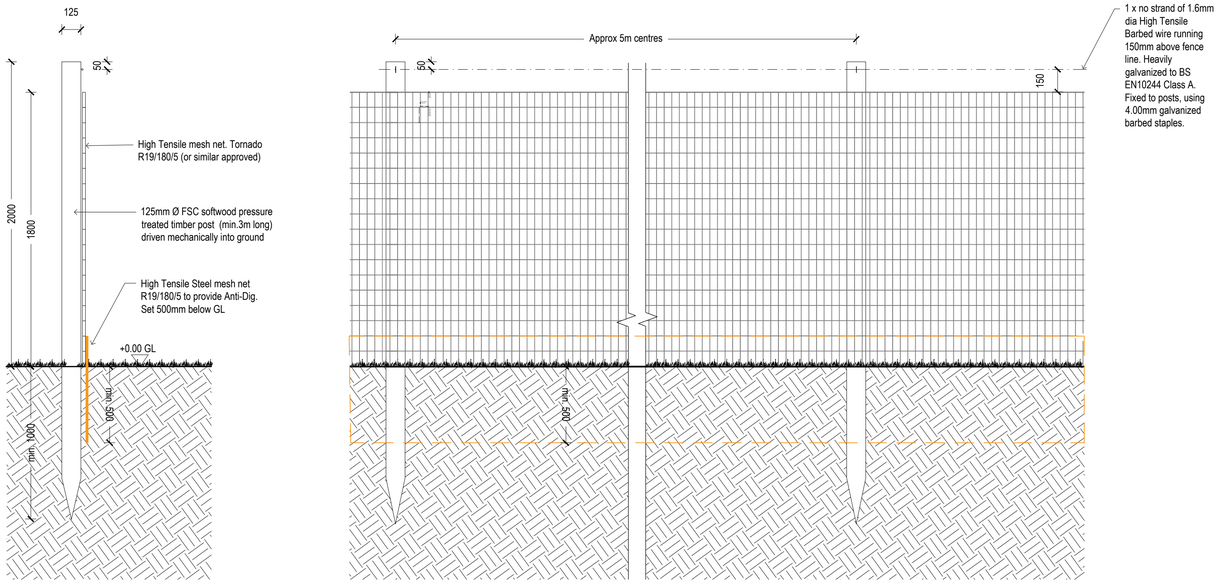

F9 1.8m Timber Post & Mesh fence (Zoo Lisence Fence)
Scale: 1:25

rev	details	by	date
00	ISSUE FOR PLANNING	JM	15.07.2024
01	ISSUE FOR PLANNING - F12 ADDED	JM	19.07.2024
P02	FIRST ISSUE FOR TENDER	JM	22.11.2024
P03	REVISED ISSUE FOR TENDER	JM	04.12.2024
P04	ISSUE FOR PLANNING (S73)	JM	09.12.2024

rev	details	by	date

Notes

1. Do not scale from drawing, use figured dimensions only.
2. All dimensions to be checked onsite.
3. This drawing to be read in conjunction with all other drawings and specifications.

Project title
NSCC ORANGUTAN FACILITY

Drawing title
BOUNDARY DETAILS
SHEET 08

Drawing number
TWZ-DZU-00-00-DR-L-00317-P04

Revision
P04

Drawing Status
FOR PLANNING

Date	Scale	Drawn	Checked
15.07.2024	1:20 @ A1	ZW	JM

Client:
Twycross Zoo
IN THE HEART OF CONSERVATION

DEARADH ZÚ
ZOO - LANDSCAPE - DESIGN
P: 07713 087369 E: Jonathan.mcloughlin@DearadhZu.com

D:\Projects\Projects\P22009-00 NSCC Twycross Facility\Drawings\01 Design\CAD\300 series\P22009-00-001-DZ-0310 Fence Details(FOR PLANNING).dwg