




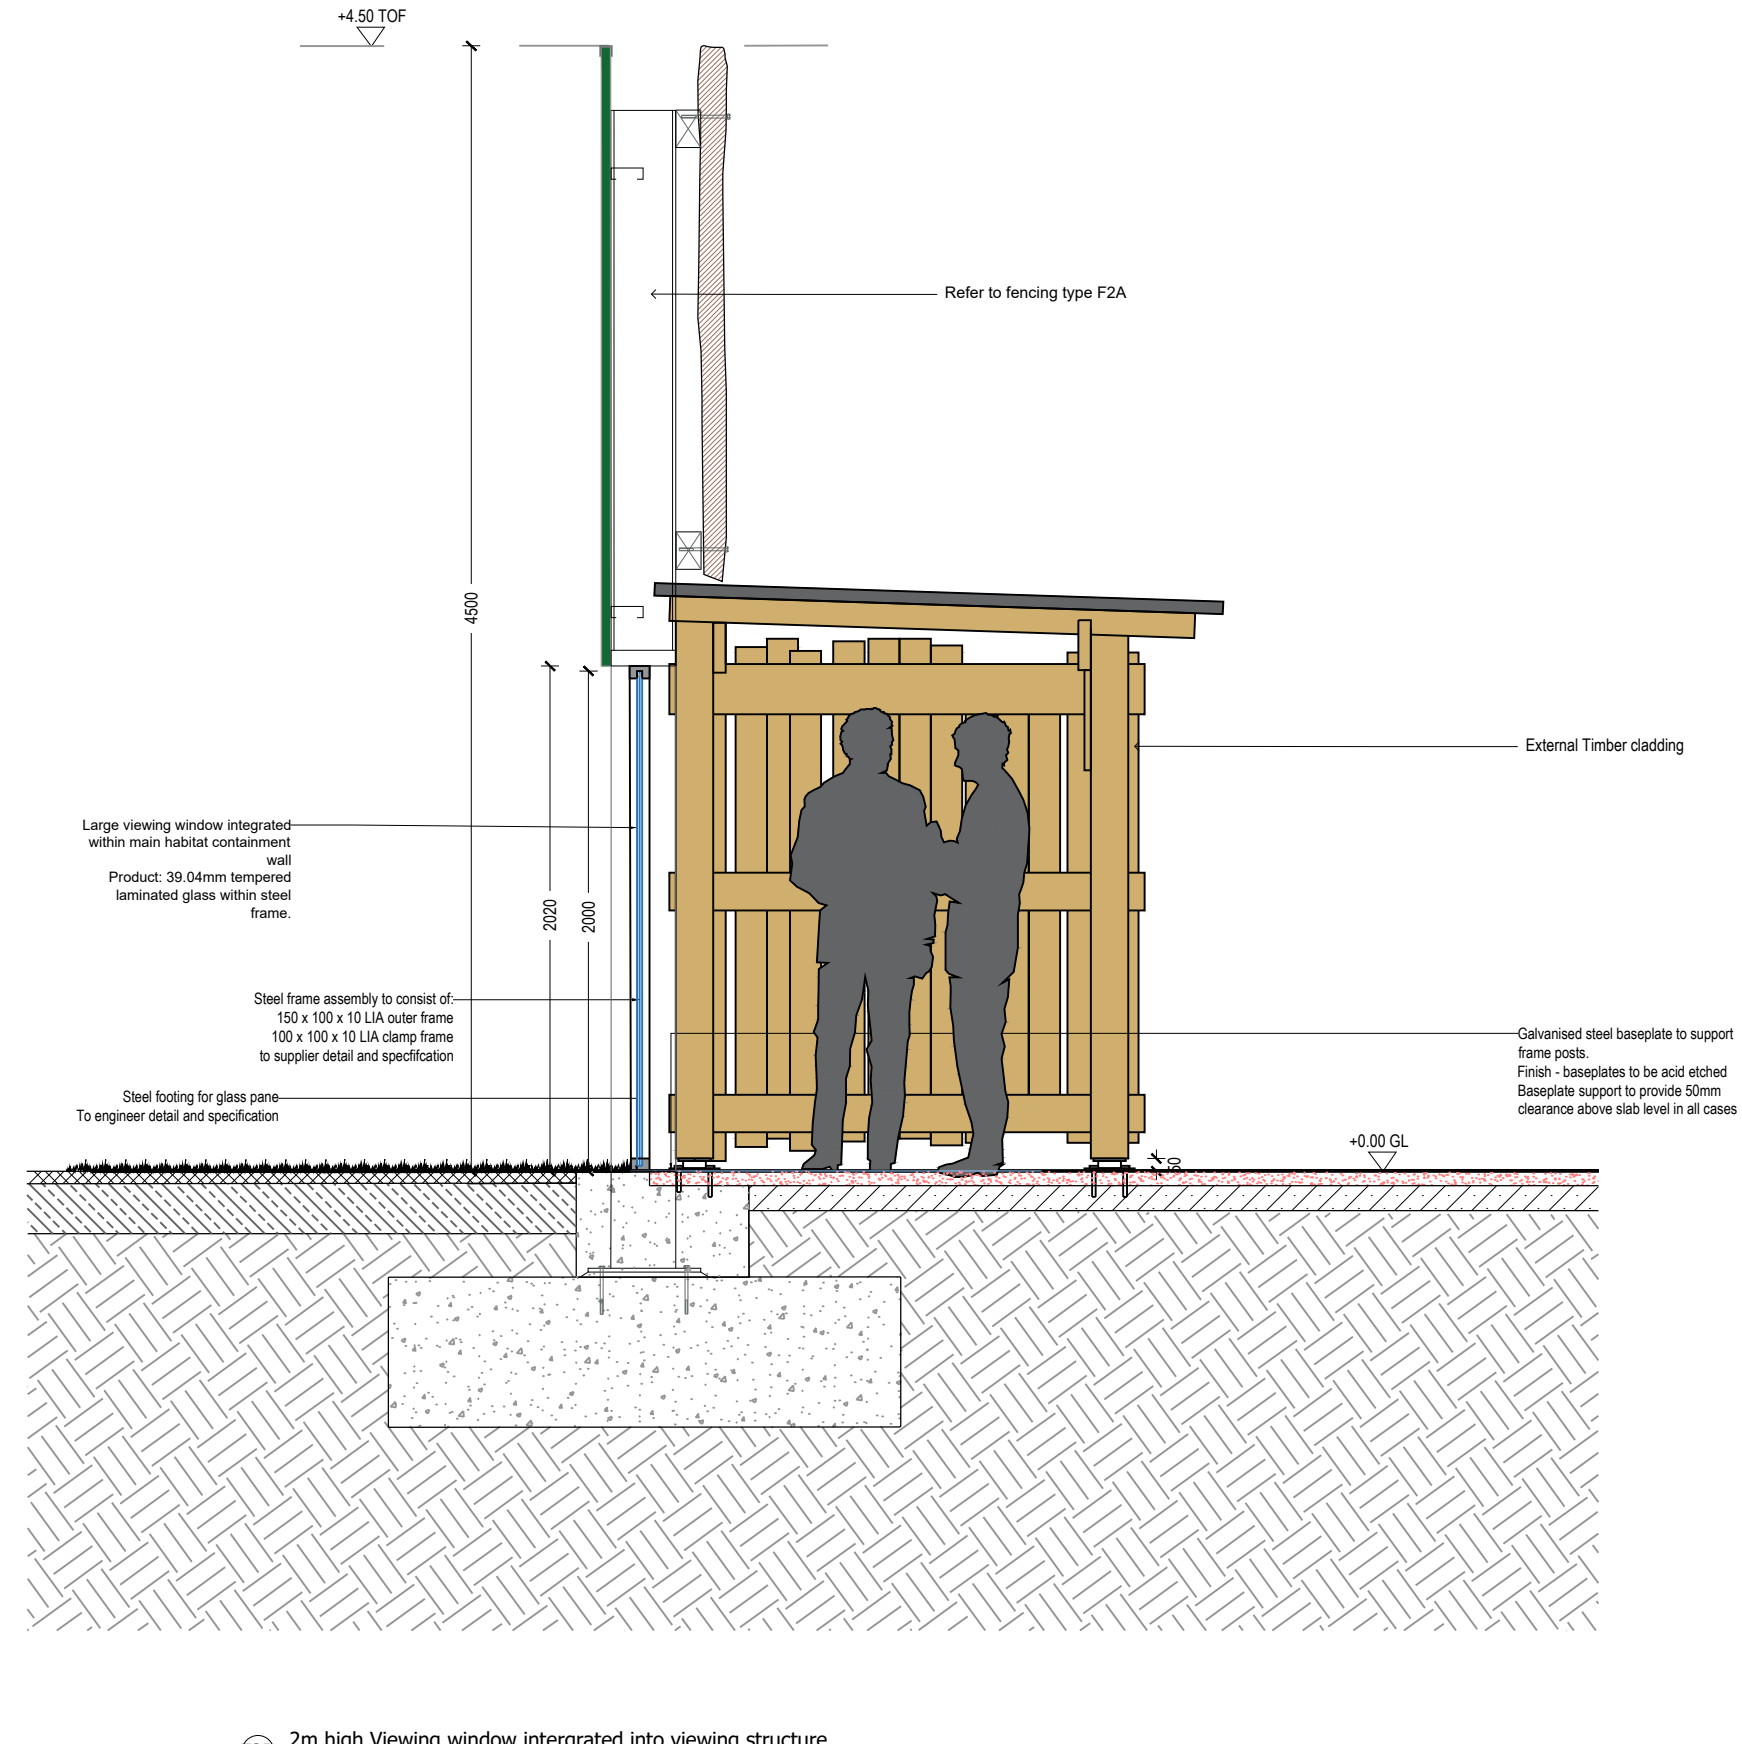


NOTE: FOR LOCATIONS REFER TO
BOUNDARY PLAN
TWZ-DZU-00-00-DR-L-00105

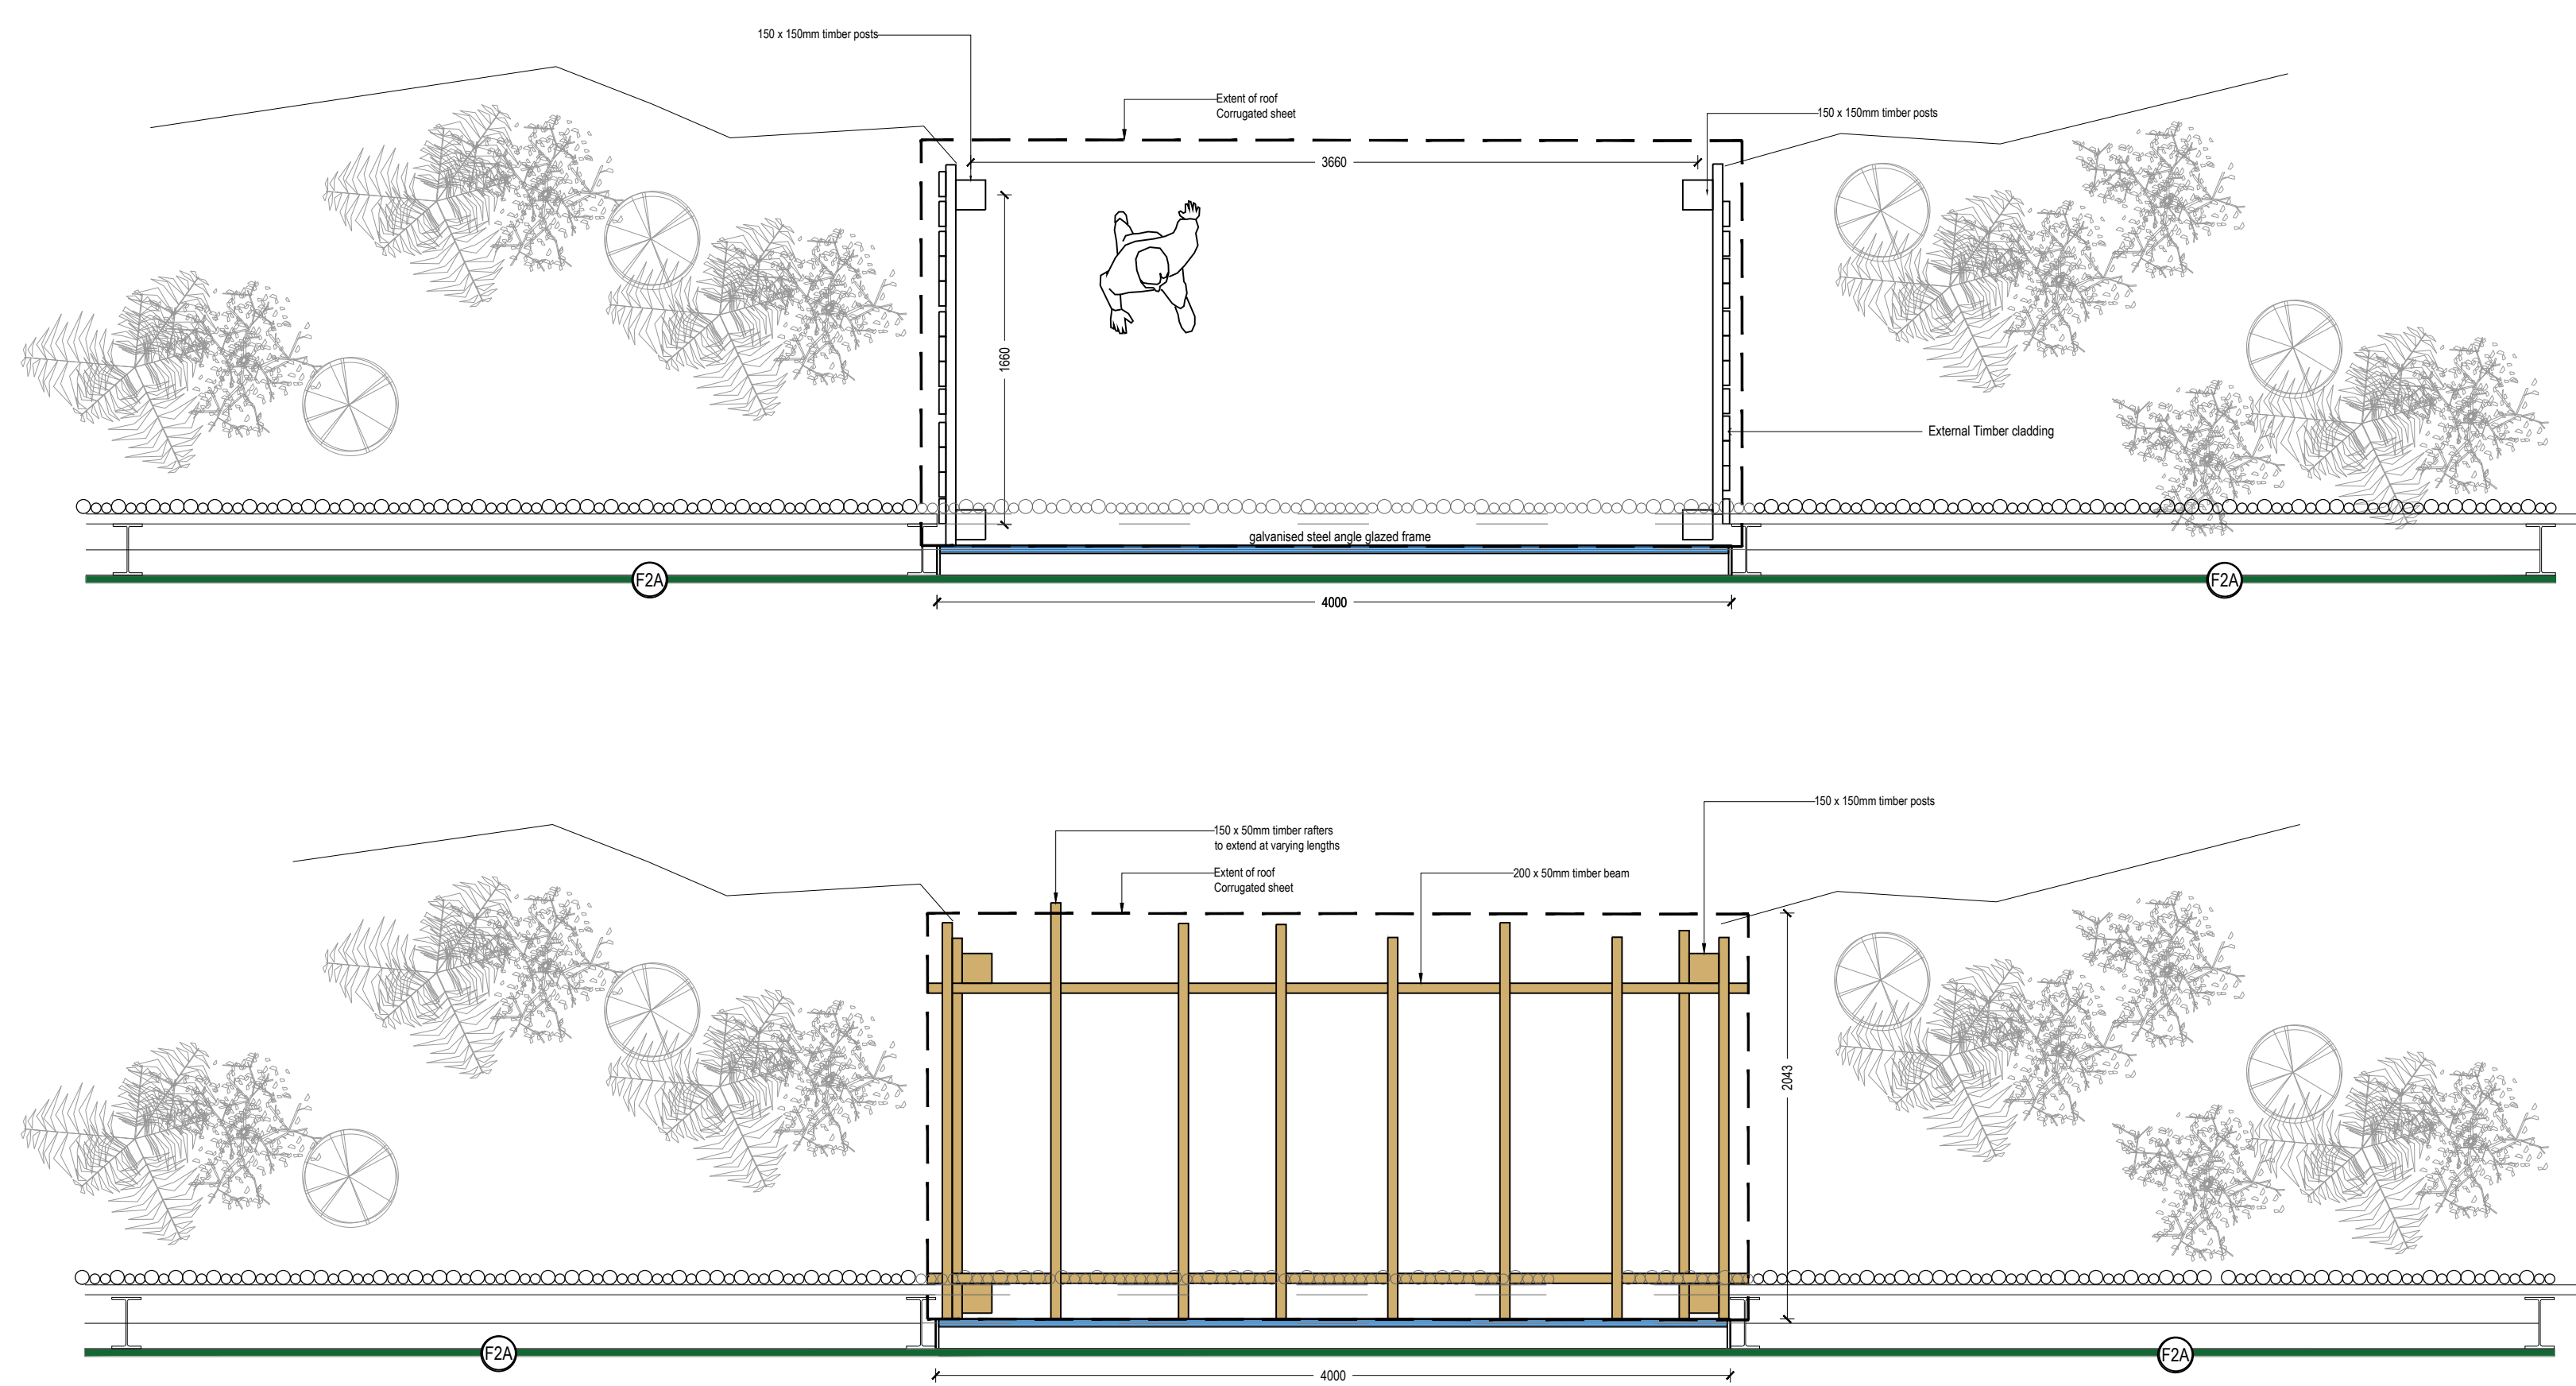


Location of Structure

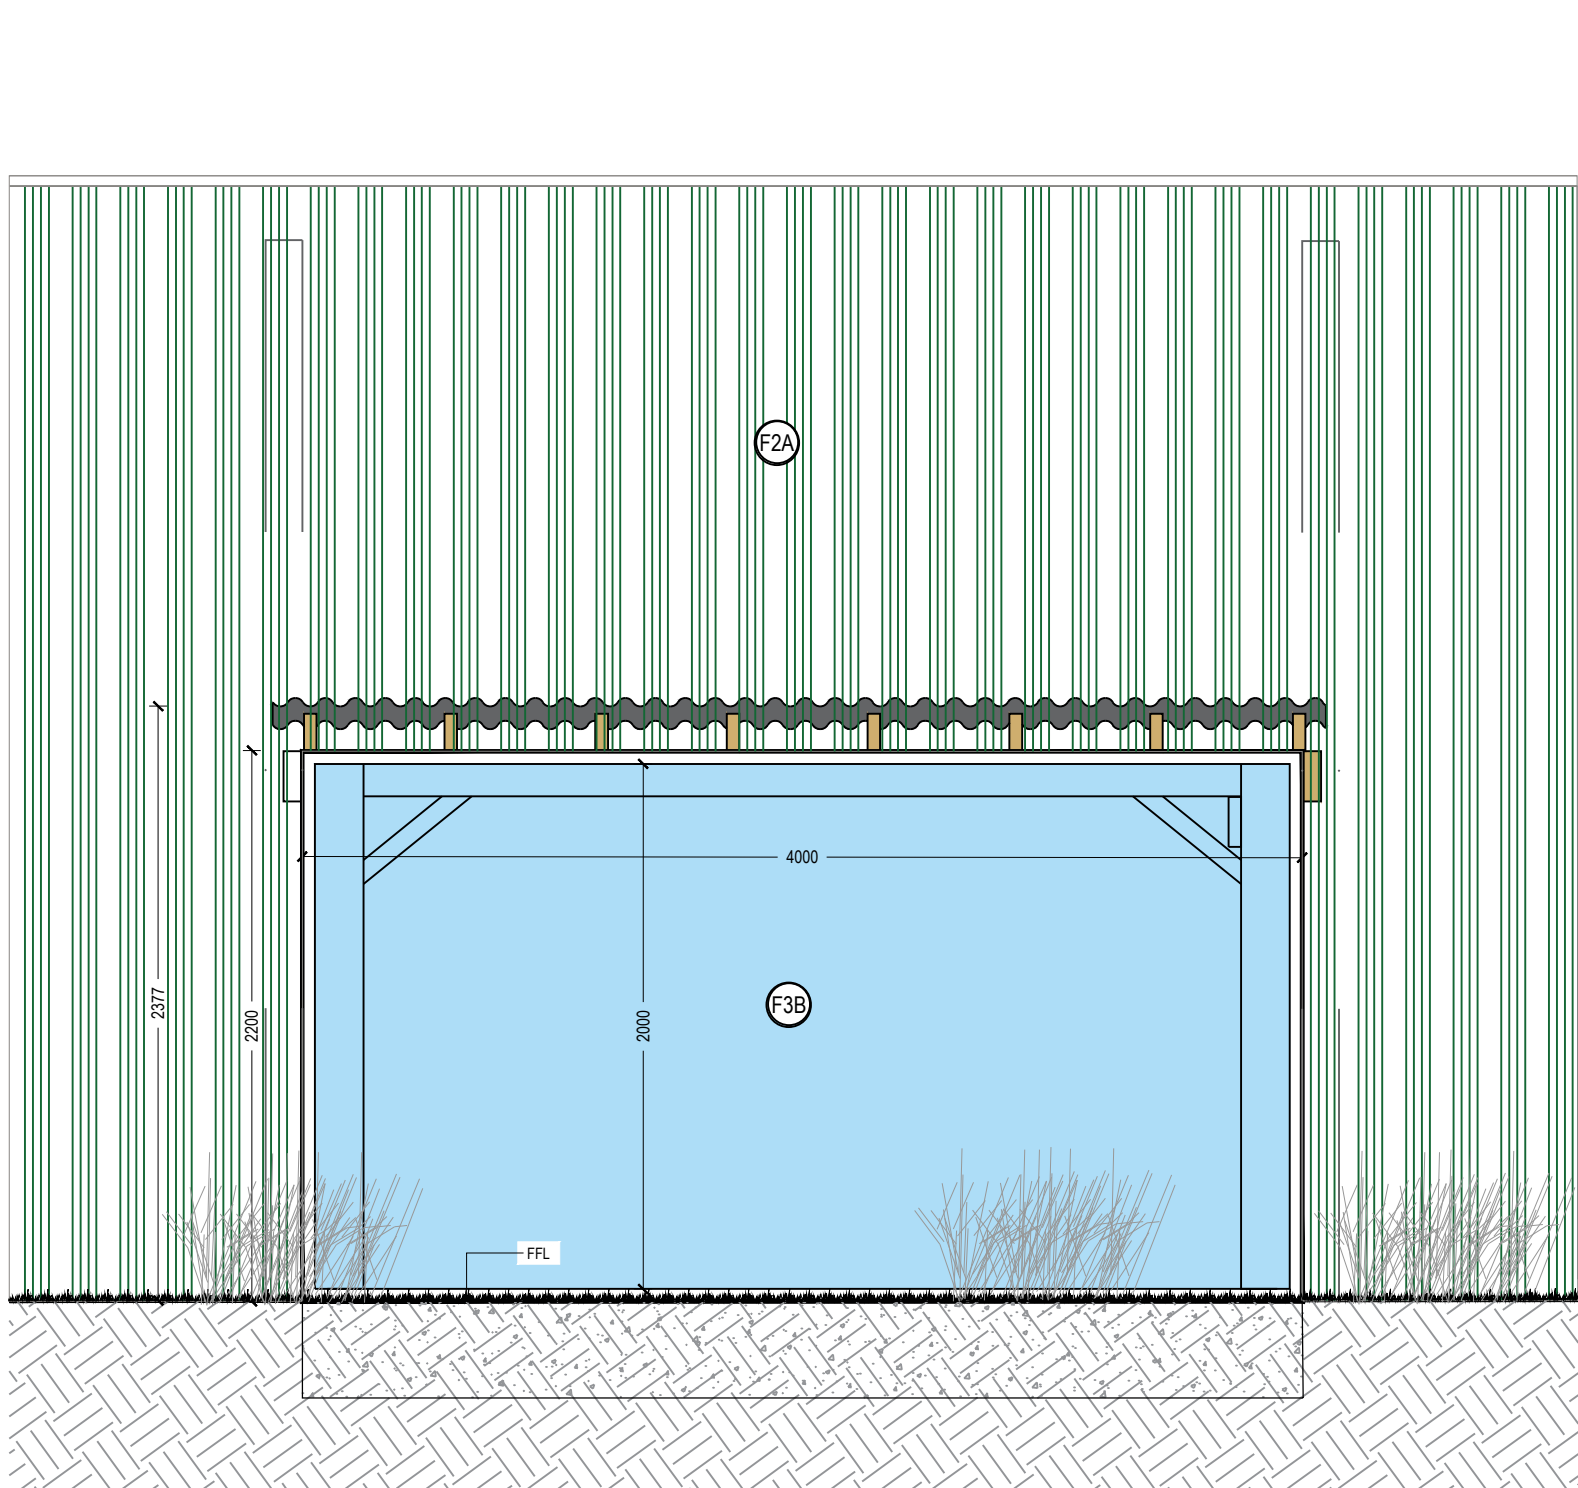

2m high Viewing window integrated into viewing structure

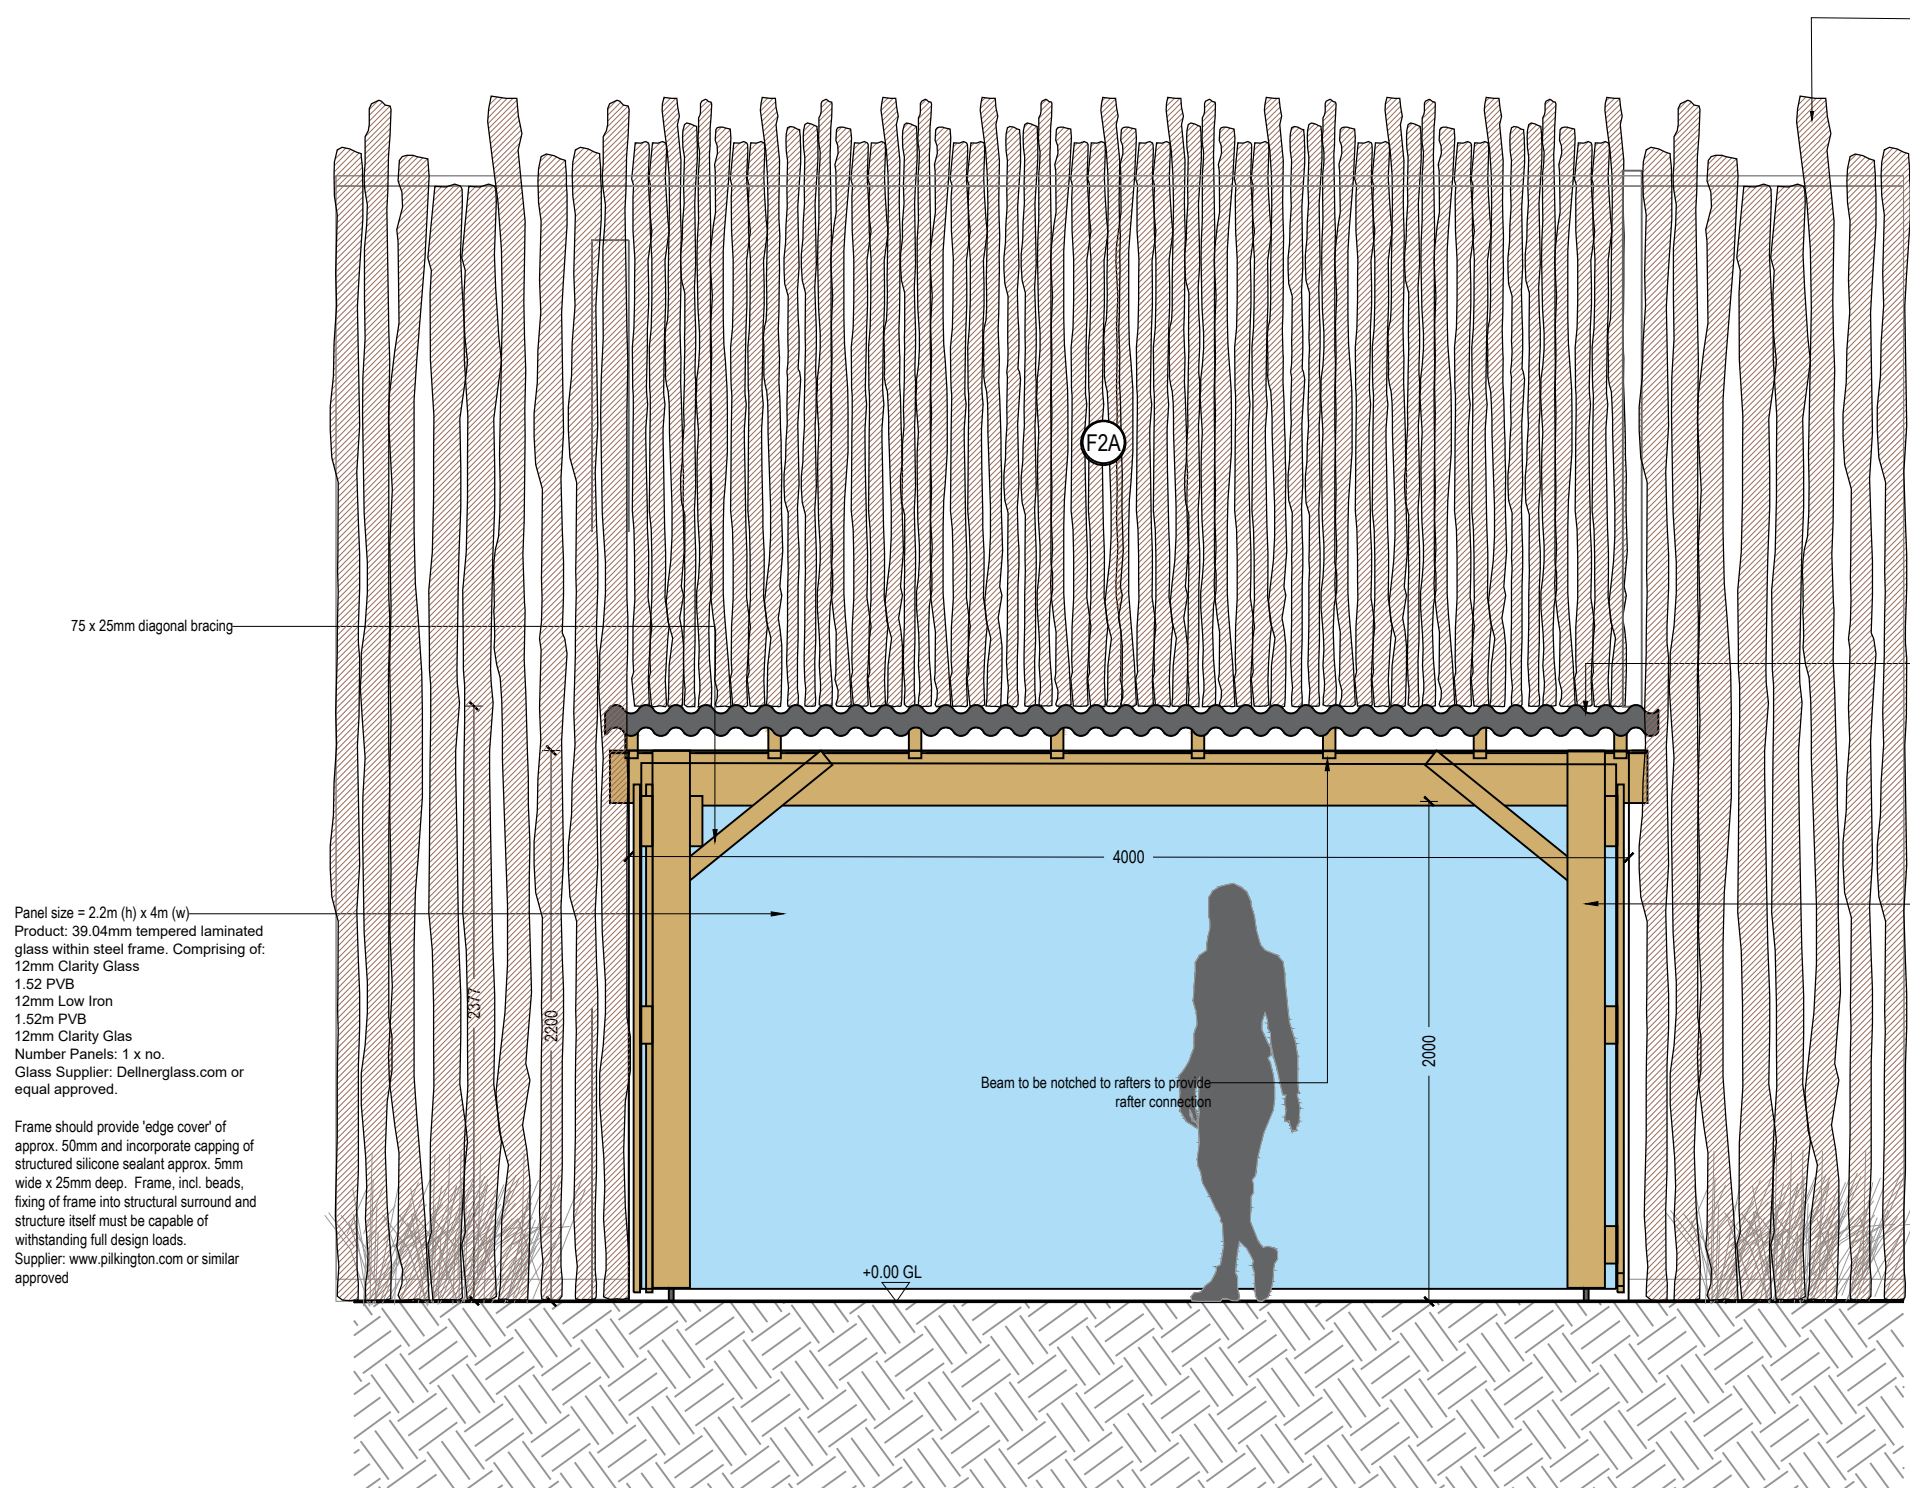

Rustic timber fixed to visitor sides of fencing:
Rustic round softwood poles with bark on.
Poles fixed to rails along fence supported from steel structure
frame. Poles a varying heights along fence 4m - 4.75m
Dimensions: Poles to vary in sizes from 25-40mm dia to be
installed random along fence line.
Supplier: Brandon Thatchers or similar approved.

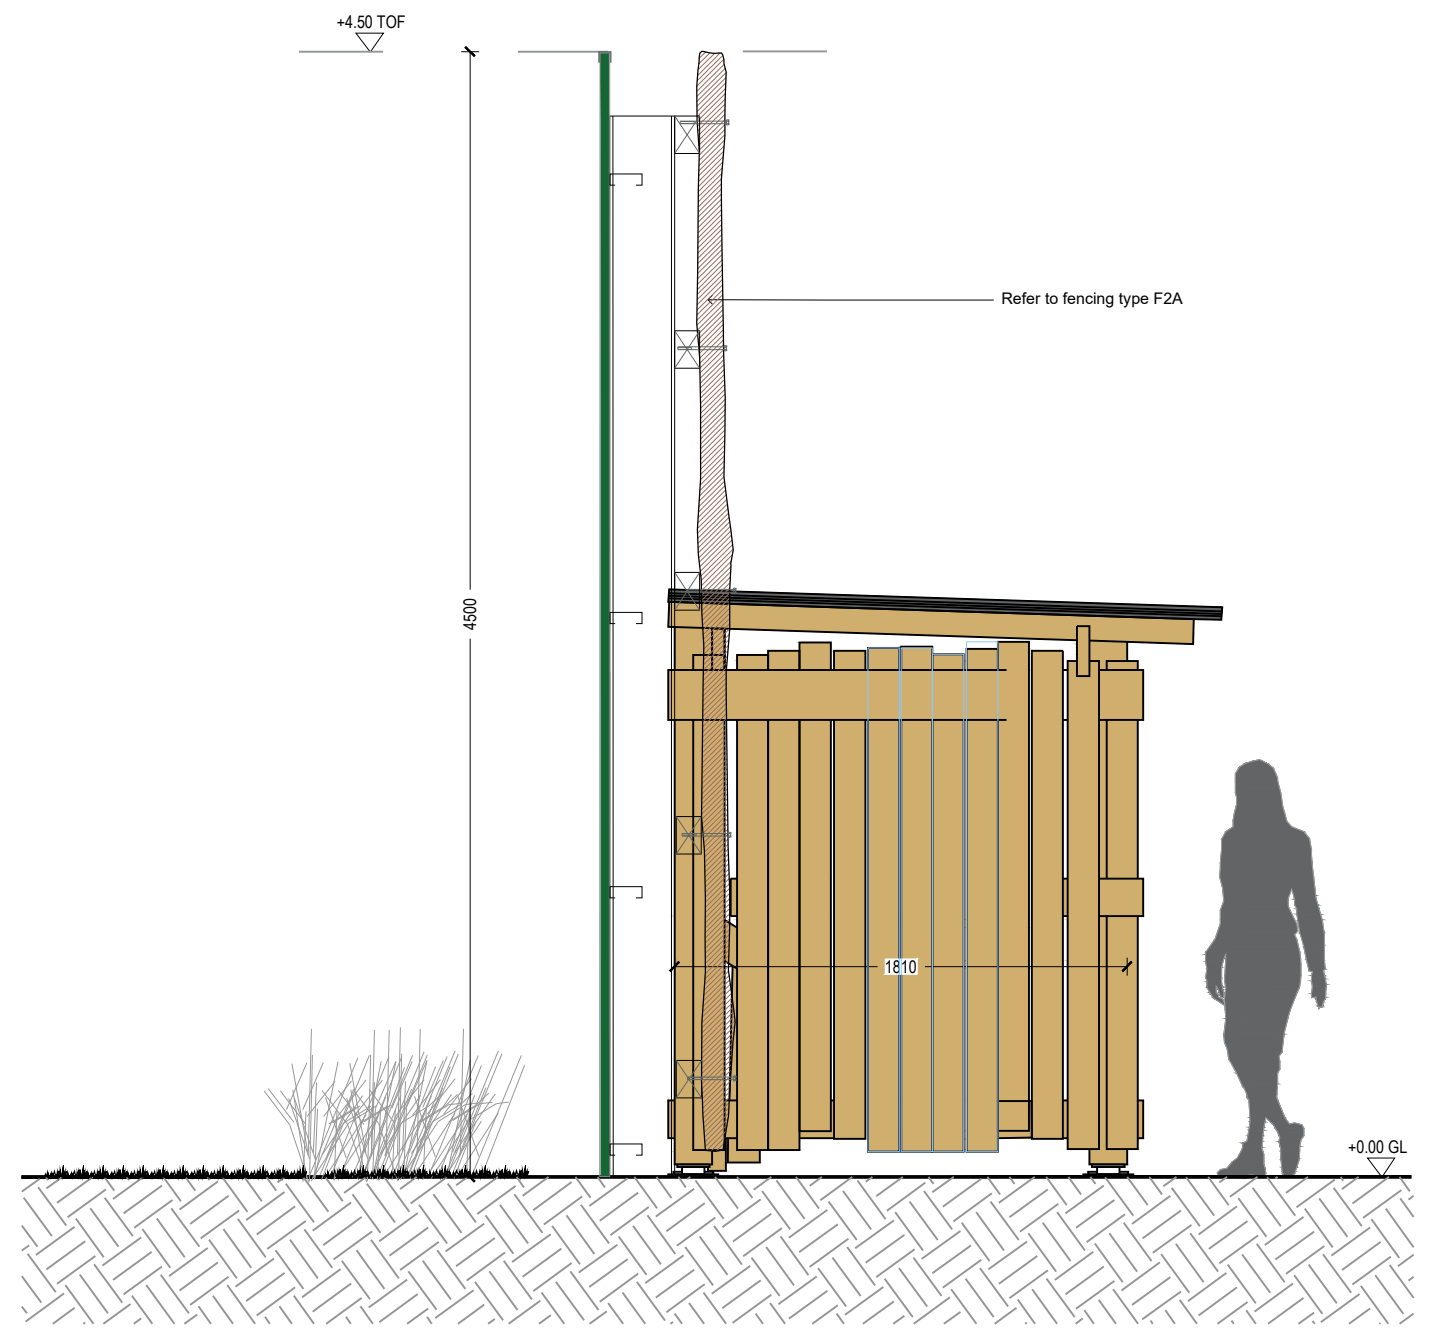

rev	details	by	date
P00	FIRST ISSUE FOR TENDER	JM	22.11.2024
P01	ISSUE FOR PLANNING (S73)	JM	09.12.2024

rev	details	by	date

- Notes
- Do not scale from drawing, use figured dimensions only.
 - All dimensions to be checked onsite.
 - This drawing to be read in conjunction with all other drawings and specifications.

Project title
NSCC ORANGUTAN FACILITY

Drawing title
VIEWING STRUCTURE

Drawing number
TWZ-DZU-00-00-DR-L-00334-P01

Drawing Status
FOR PLANNING

Date	Scale	Drawn	Checked
15.07.2024	1:20 @ A1	ZW	JM

Client:

tz Twycross Zoo
IN THE HEART OF CONSERVATION

DEARADH ZÚ
ZOO - LANDSCAPE - DESIGN
P: 07113 087369 E: jonathan.mcdouglin@dearadhzu.com