




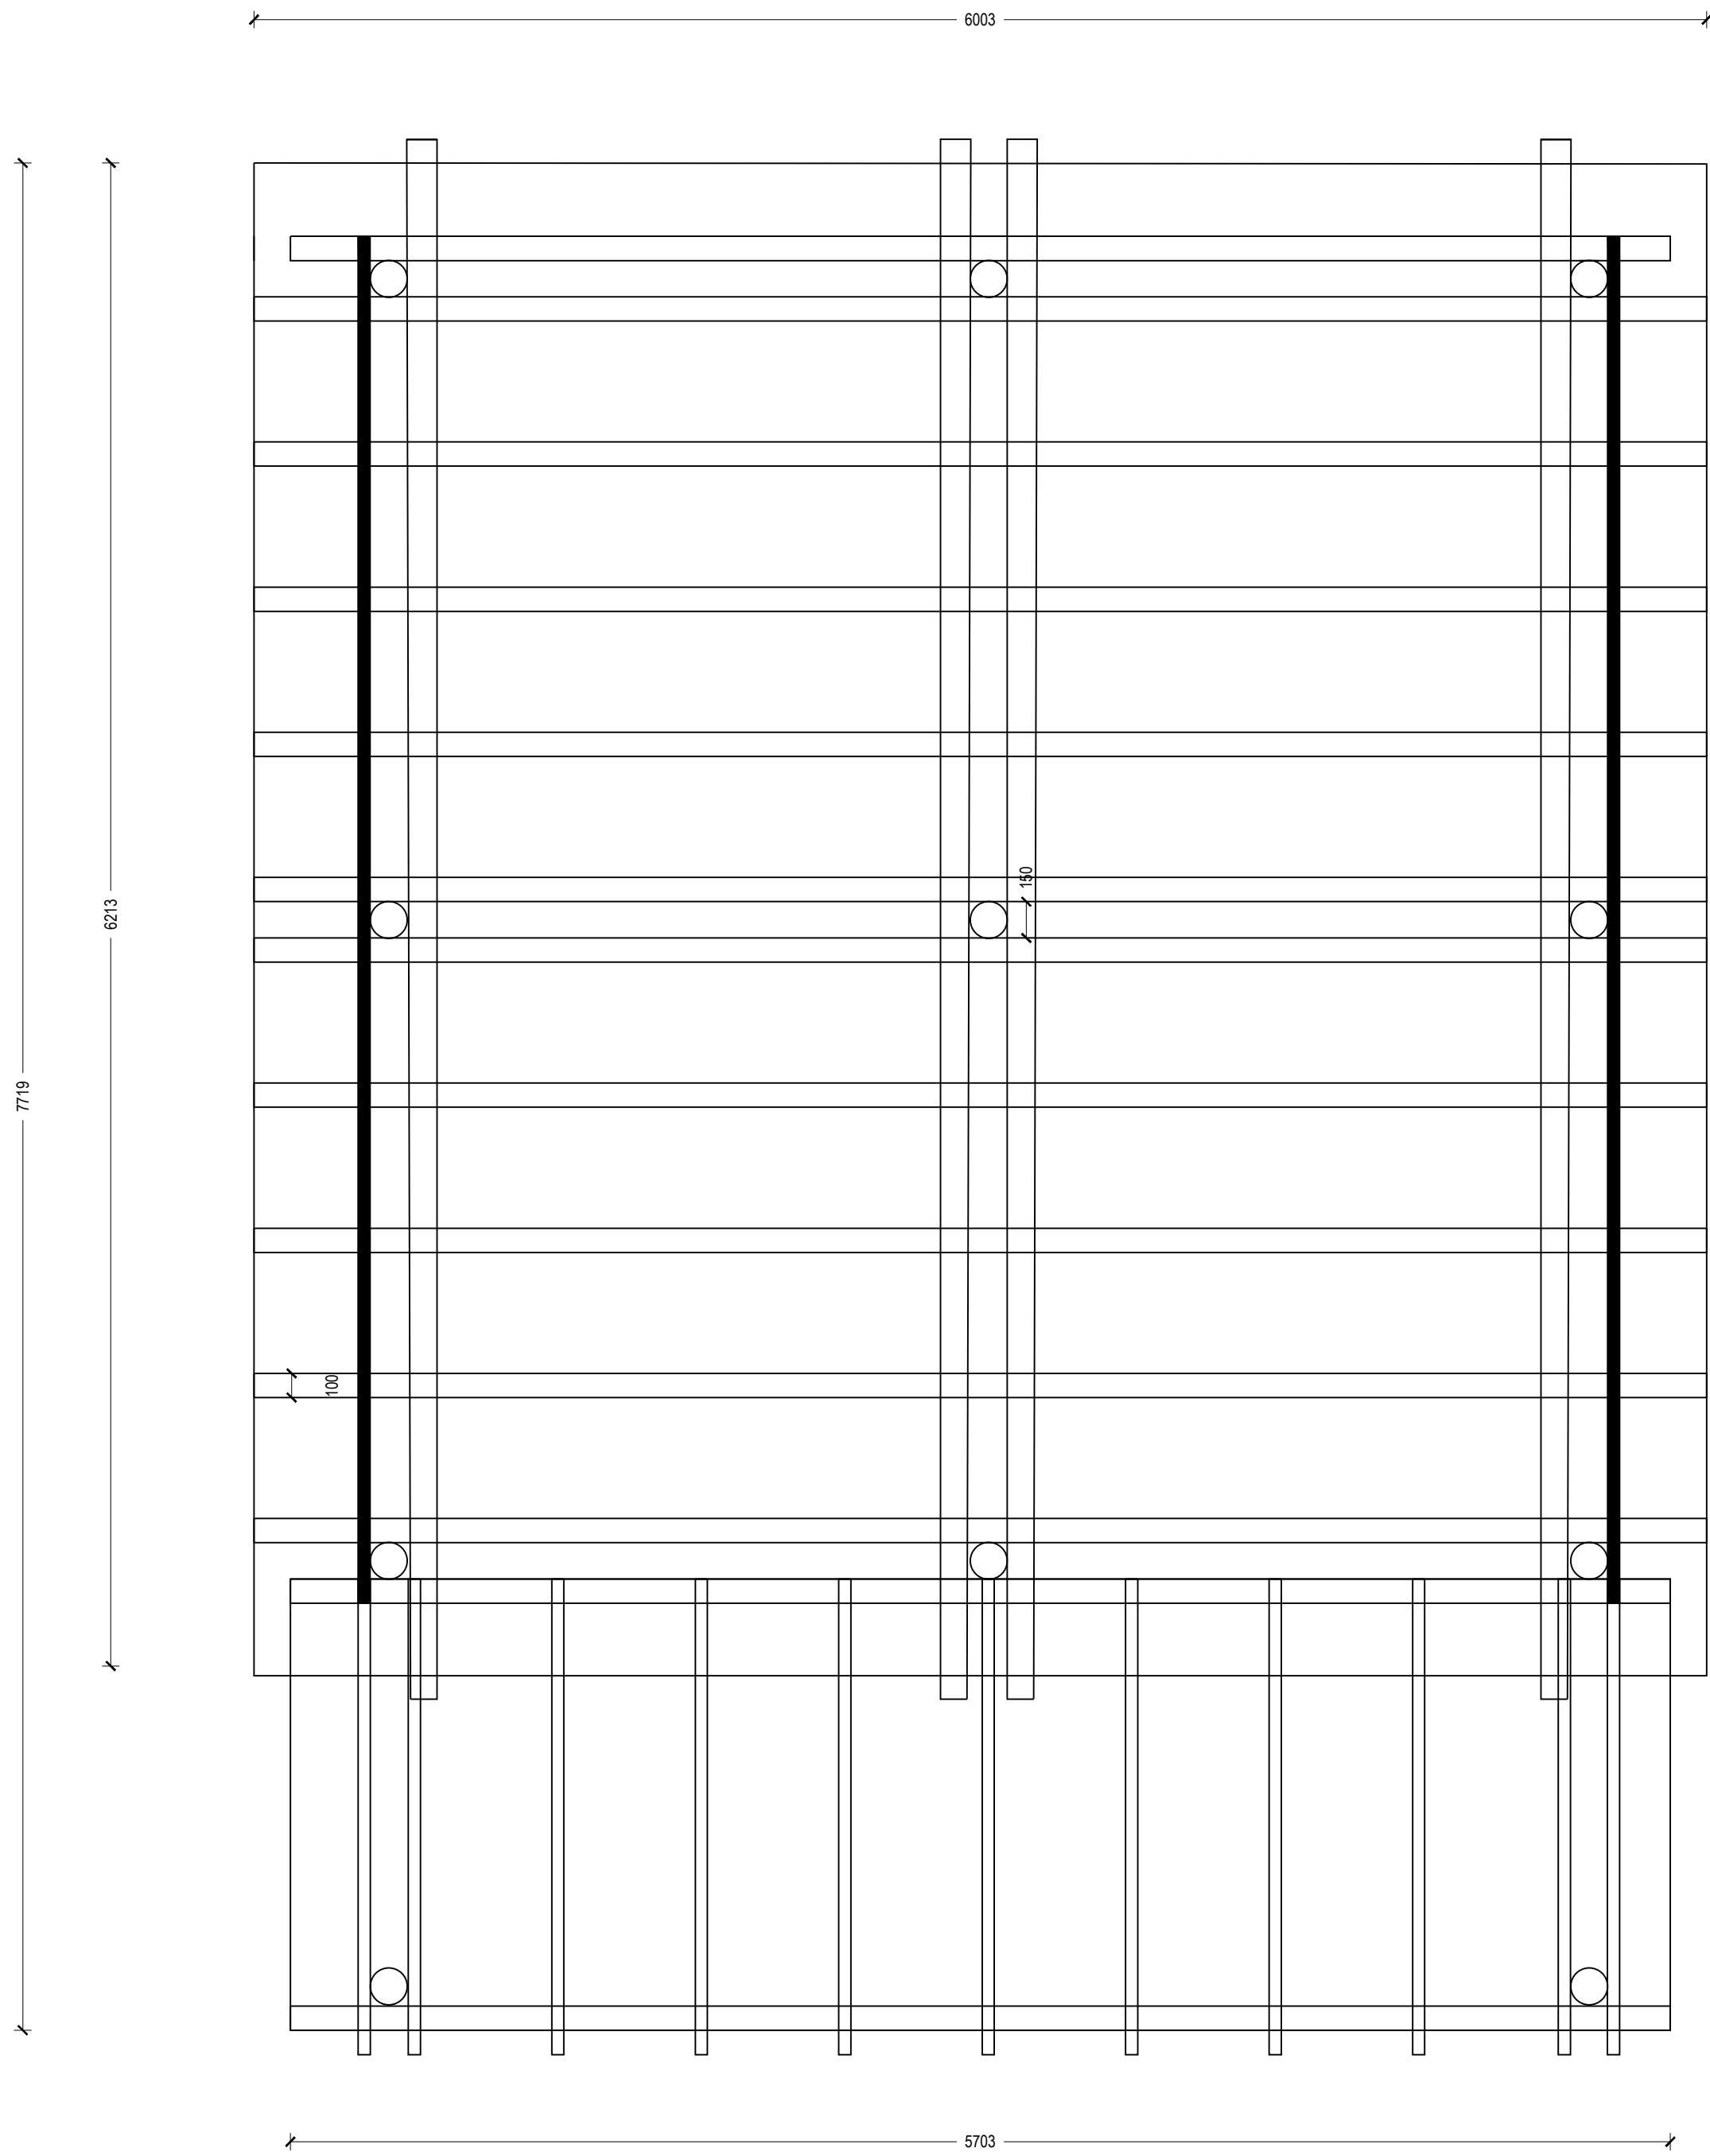


04 Timber Viewing Structure (To Village) - Plan

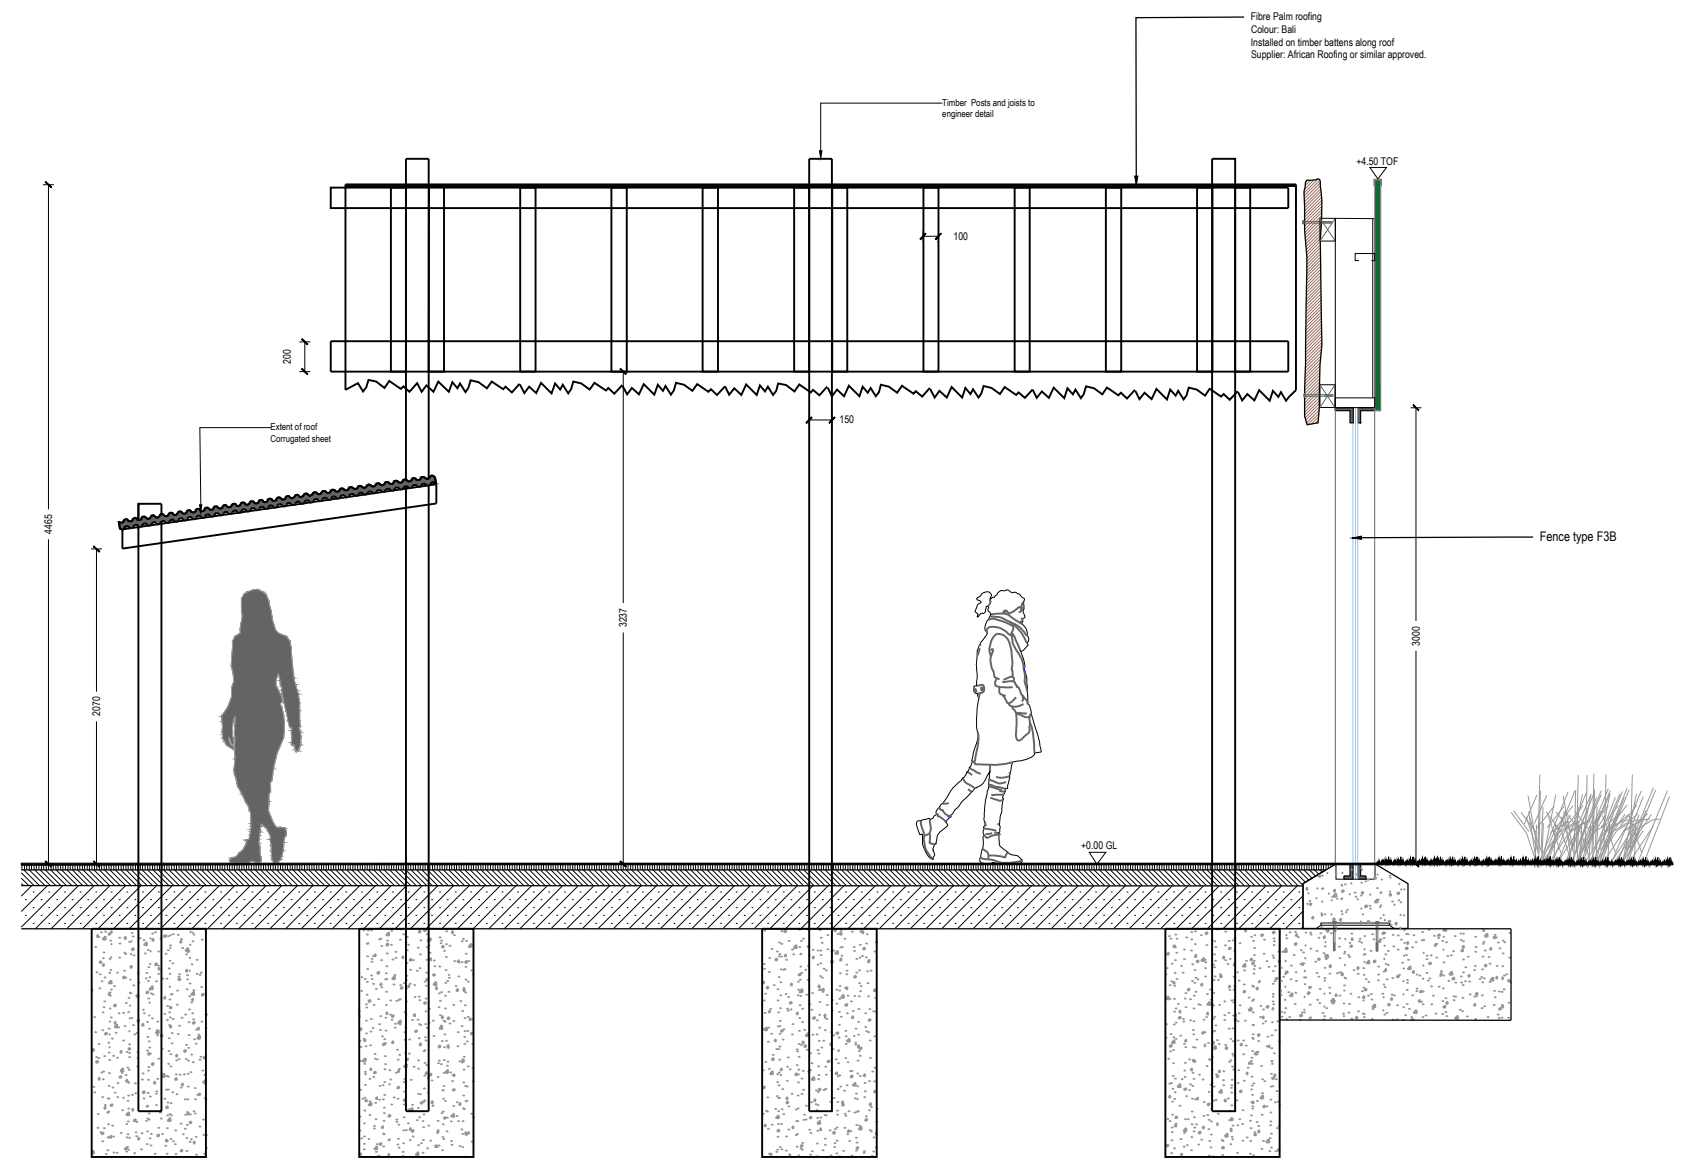

05 Timber Viewing Structure (To Village) - Cross Section

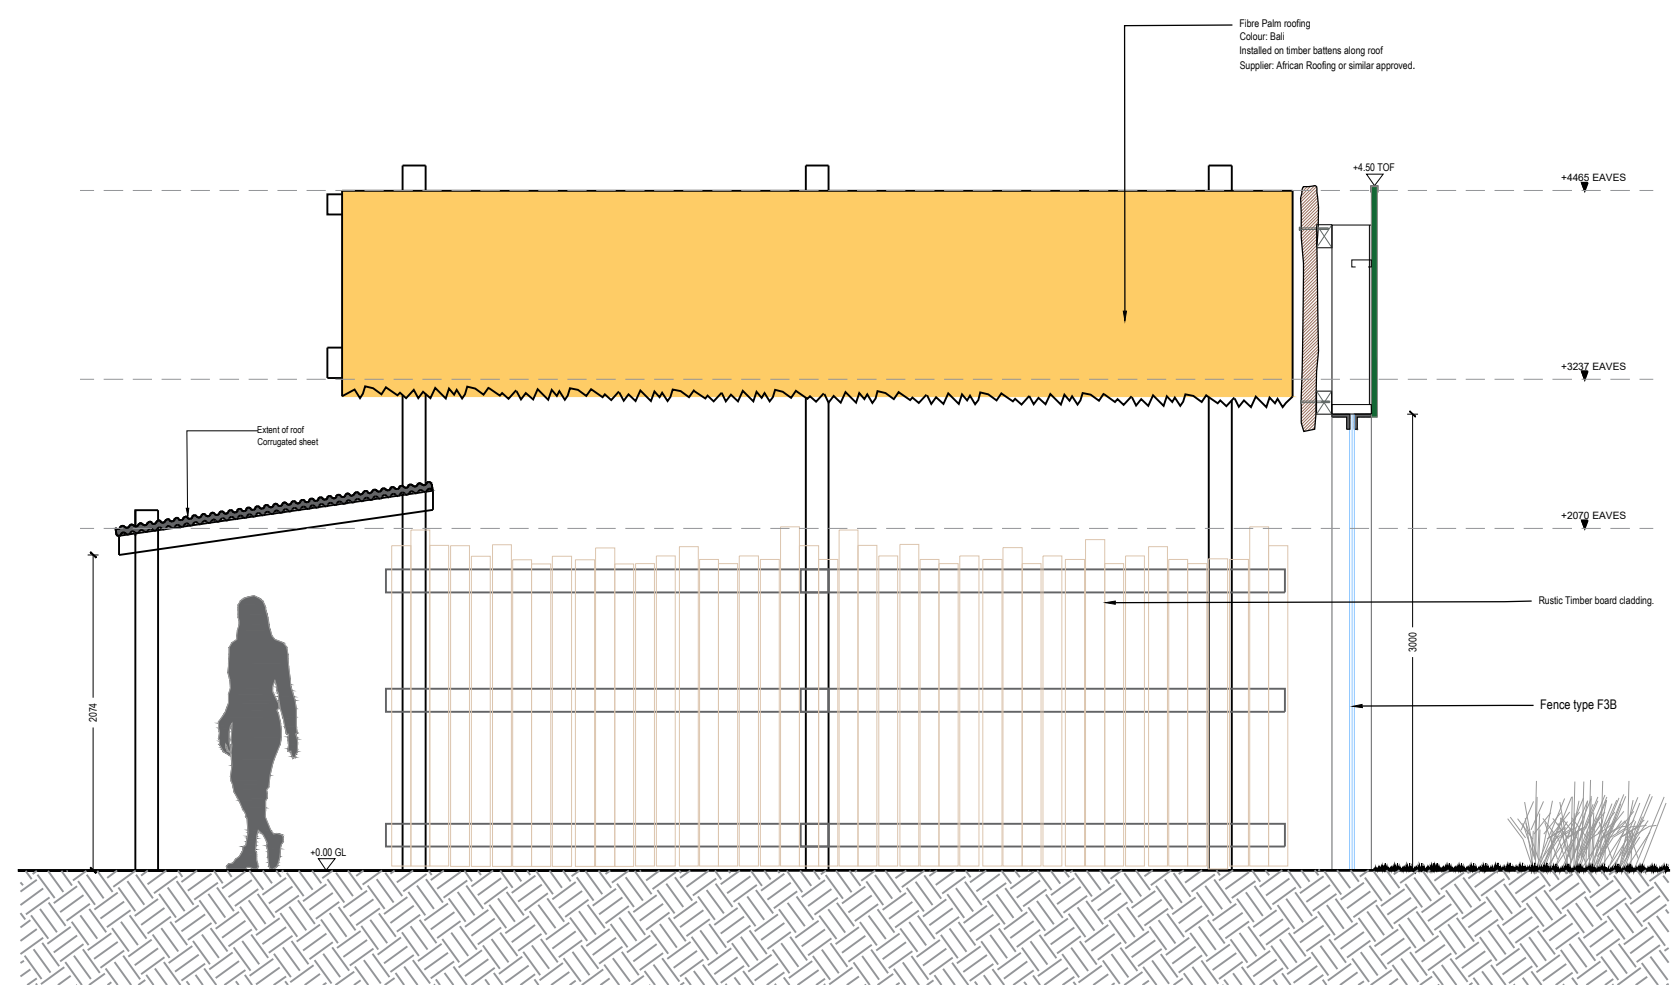

06 Timber Viewing Structure (To Village) - Elevation

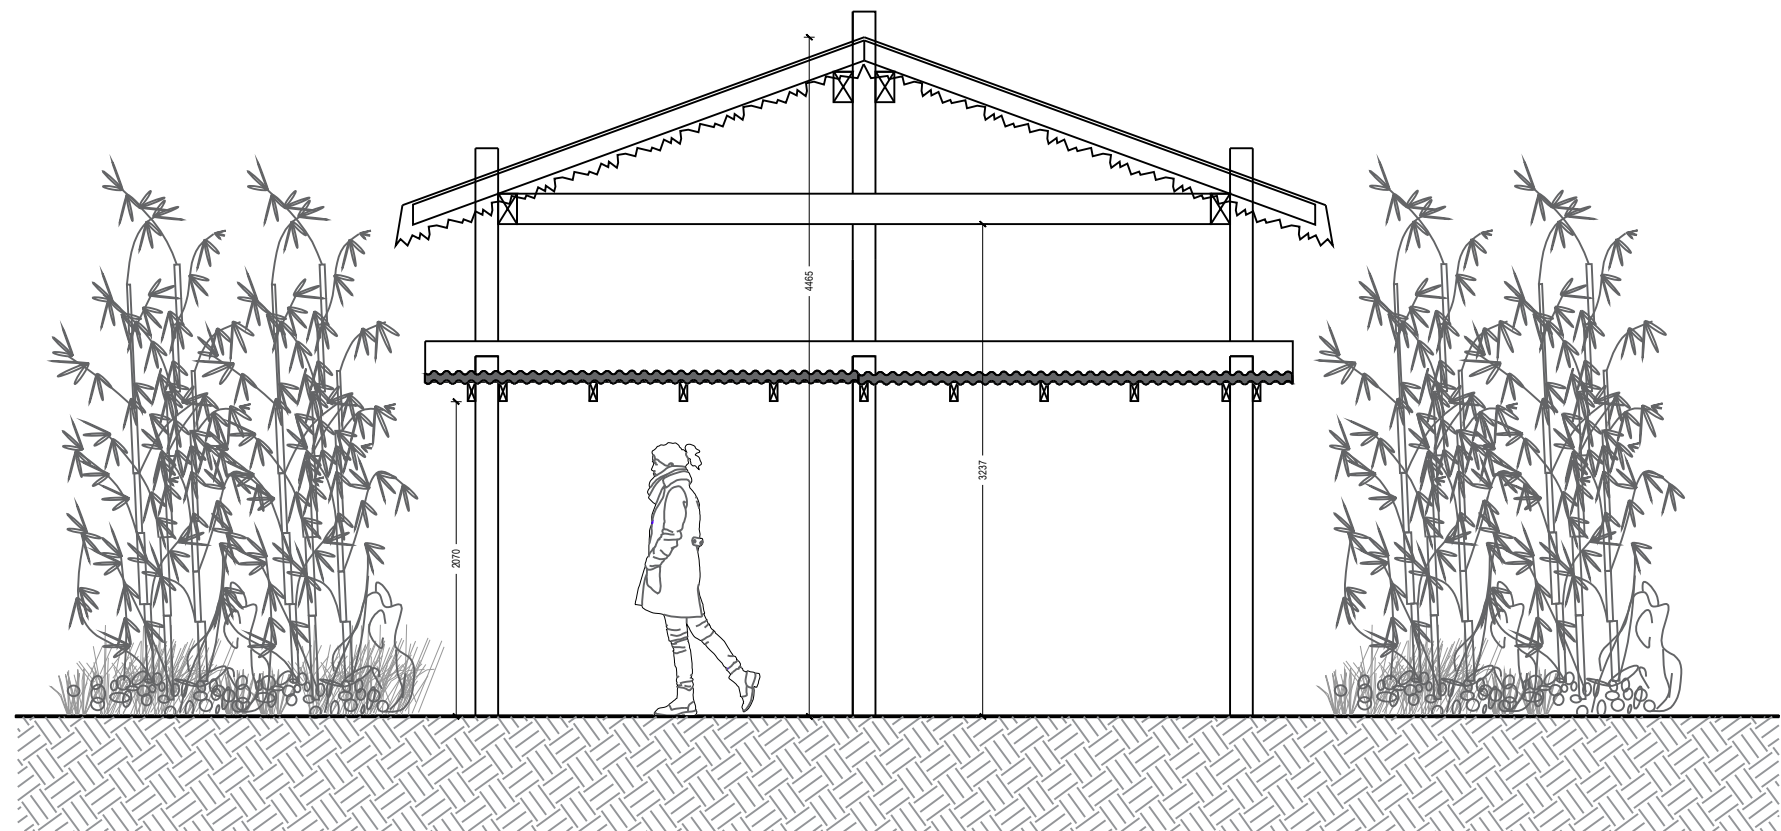


07 Timber Viewing Structure (To Village) - Elevation



Precedents Image

NOTE: FINAL MATERIAL TO BE CONFIRMED

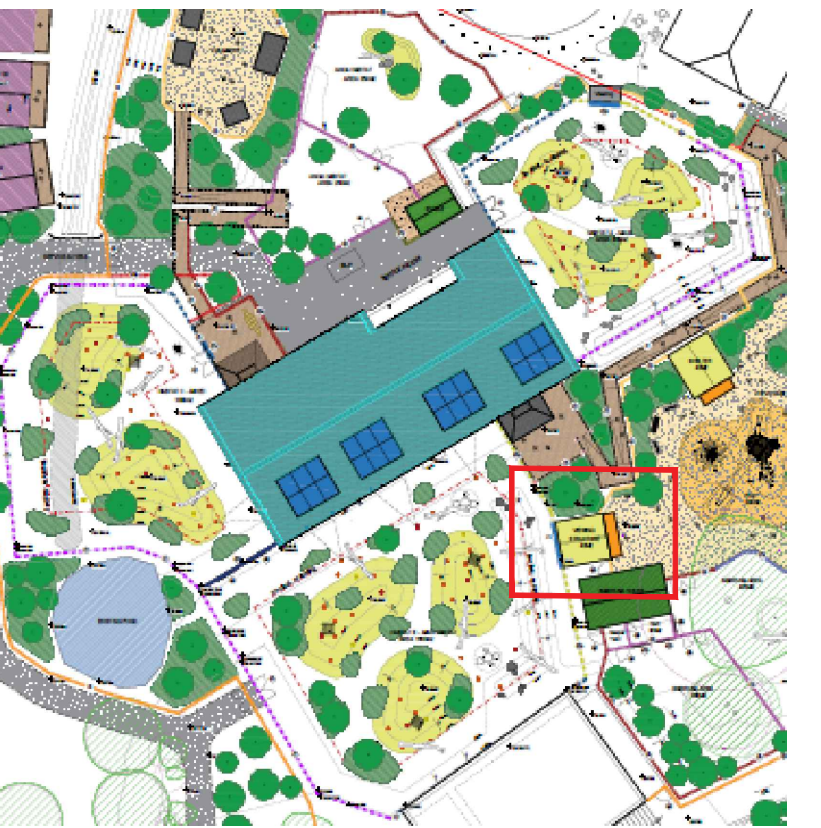

Location of Structure

rev	details	by	date
P00	FIRST ISSUE FOR TENDER	JM	25.11.2024
P01	RE-ISSUE FOR PLANNING (S73)	JM	09.12.2024

rev	details	by	date

- Notes
- Do not scale from drawing, use figured dimensions only.
 - All dimensions to be checked onsite.
 - This drawing to be read in conjunction with all other drawings and specifications.

Project title
NSCC ORANGUTAN FACILITY

Drawing title
VIEWING STRUCTURE - Village

Drawing number
TWZ-DZU-00-00-DR-L-00335-P01

Drawing Status
FOR PLANNING

Date	Scale	Drawn	Checked
15.07.2024	1:25 / 1:50 @ A1	ZW	JM

Client:

tz Twycross Zoo
IN THE HEART OF CONSERVATION

DEARADH ZÚ
ZOO - LANDSCAPE - DESIGN
P: 07713 987969 E: jonathan.msboughton@dearadhzu.com